
Acknowledgement ~~Of~~
Plans Submittal ONLY Stone's Edge 49

_____ Date 11/24/04

_____ Date 11/24/04

MODEL 140-3277
4 BEDROOM, 2 BATH
NOMINAL SIZE: 32' x 80'
ACTUAL SIZE: 30'-4" x 76'-0"
TOTAL AREA: 2,305 SQ. FT.

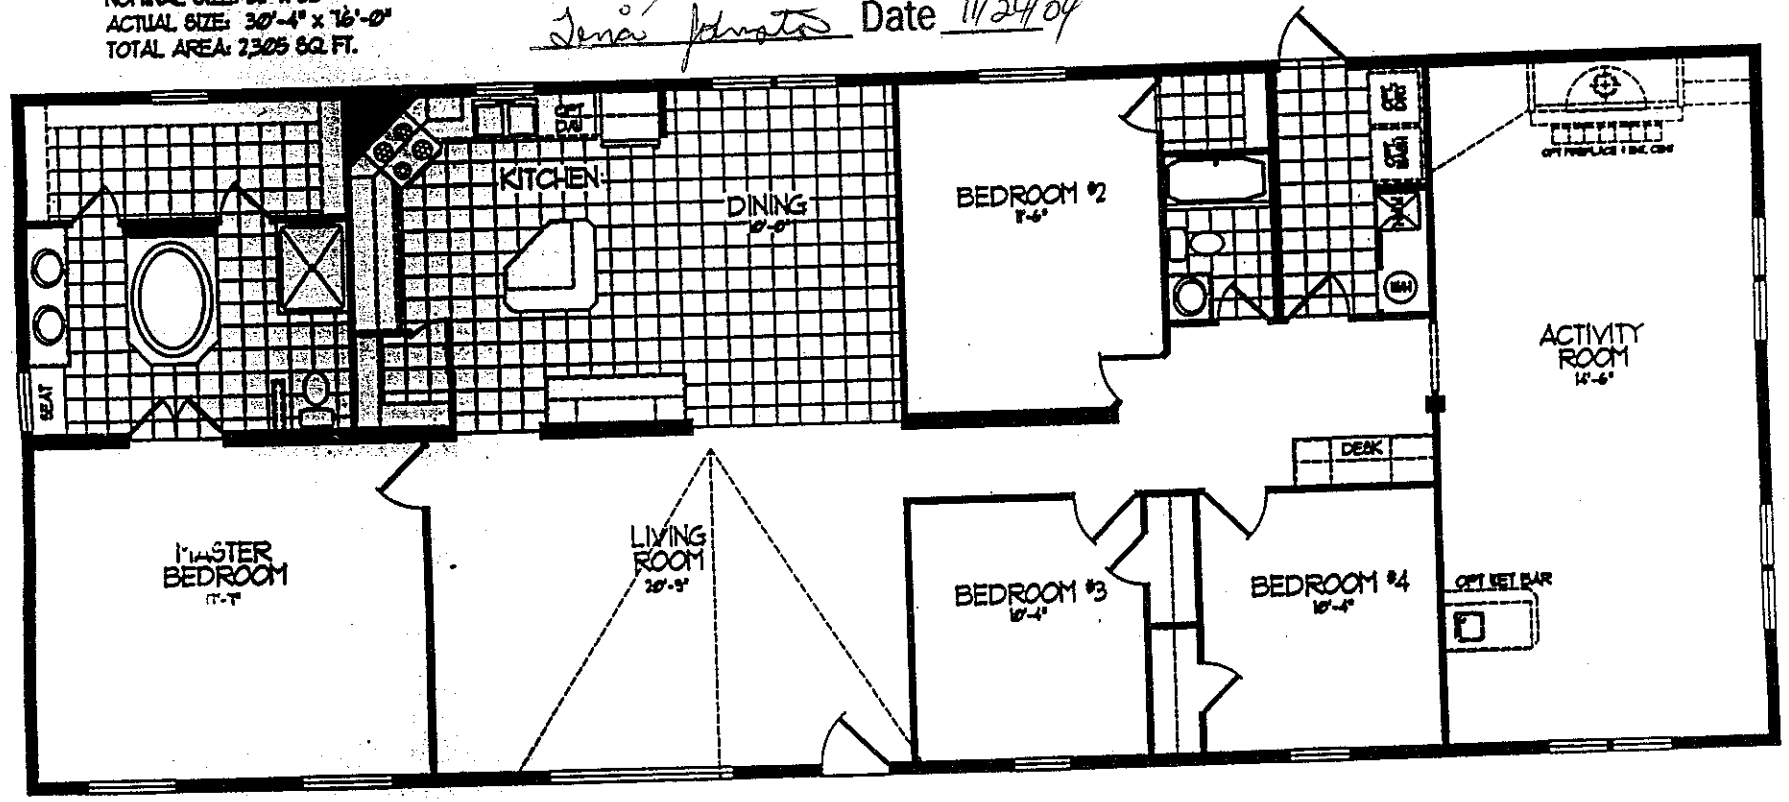

NOTE:
PRINTS ARE SUBJECT TO CHANGE WITHOUT NOTICE OR OBLIGATION

Serial # 327145977PR
Serial # 325354477H

CHAMPION HOMES OF SANFORD
298 HARVEY FAULK RD. SANFORD, N.C. 27332

DAPIA SEAL

	MODIFICATIONS		
1	REVISED FLOORPLAN	SA	8/5/02
2	MOVED END WALL W/O'S	SA	8/23/02
3	MADE HALL 4" WIDER PER SALES MAN.	SA	10/15/02
4	ADDED OPT DROP FLOOR & CHANGED SQ'S	SA	1/24/03
5	DOUBLE 2X4 MAR WALLS	SA	2/03/03
6	CHANGED DECKING LAYOUT TO 48"	SH	6/16/03
7	CHANGED C/O DUCT LOCATION A-SIDE	SA	10/22/03

MODEL: 140-3277
TITLE: LITERATURE PLAN
DRAWN BY: S. AYSCUE
DATE: 2/10/03
SCALE: 1/8" = 1'-0"
SHEET: L-101