
Approved 3 Bedrooms

Post-it® Fax Note 7671	Date 24 April 03	# of pages ▶ 1
To Bill Johnson	From Jerry Smith	
Co./Dept. Permit # 112121	Co. Schult Housing	
Phone # Stones Edge Lot 95	Phone # 704-902-1836	
Fax #	Fax # 704-883-9998	

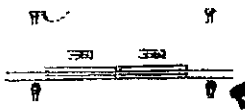


Double Windows for DR

Acknowledgement Of Plans Submittal ONLY!

Date 4/25/03

Date

OAKWOOD PLANT 7

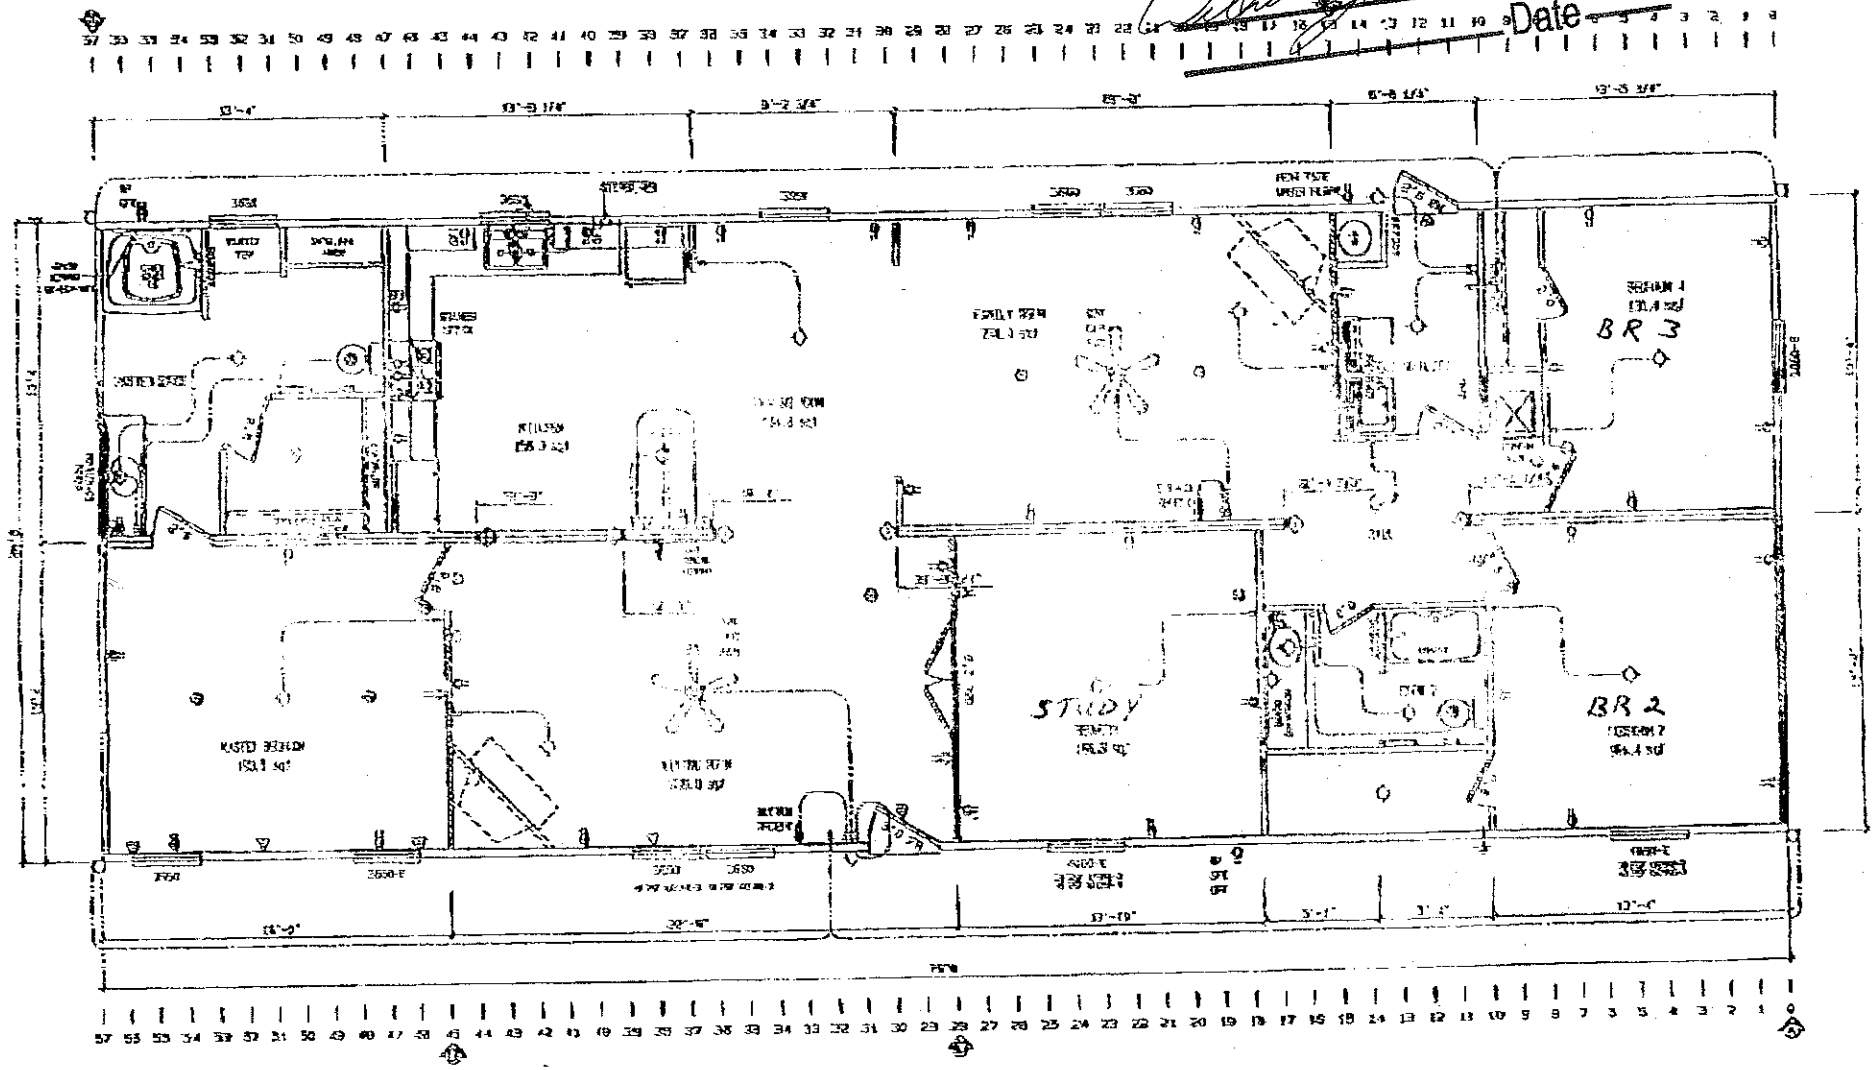

ATTN: Rhonda Smith

PWO 405ce06

Model 2775