07/12/04 10:30 FAX 704 883 9998 SCHULT HSG STATESVILLE → CORPORATE 011


SUMMERS

Acknowledgement Of Plans Submittal ONLY!

_____ Date 7/15/04

Sarah Lundy Date 7/15/04

MODEL 140-LE80
4 BEDROOM, 2 BATH
NOMINAL SIZE: 28' x 80'
ACTUAL SIZE: 26'-8" x 76'-0"
TOTAL AREA: 2026 SQ FT.

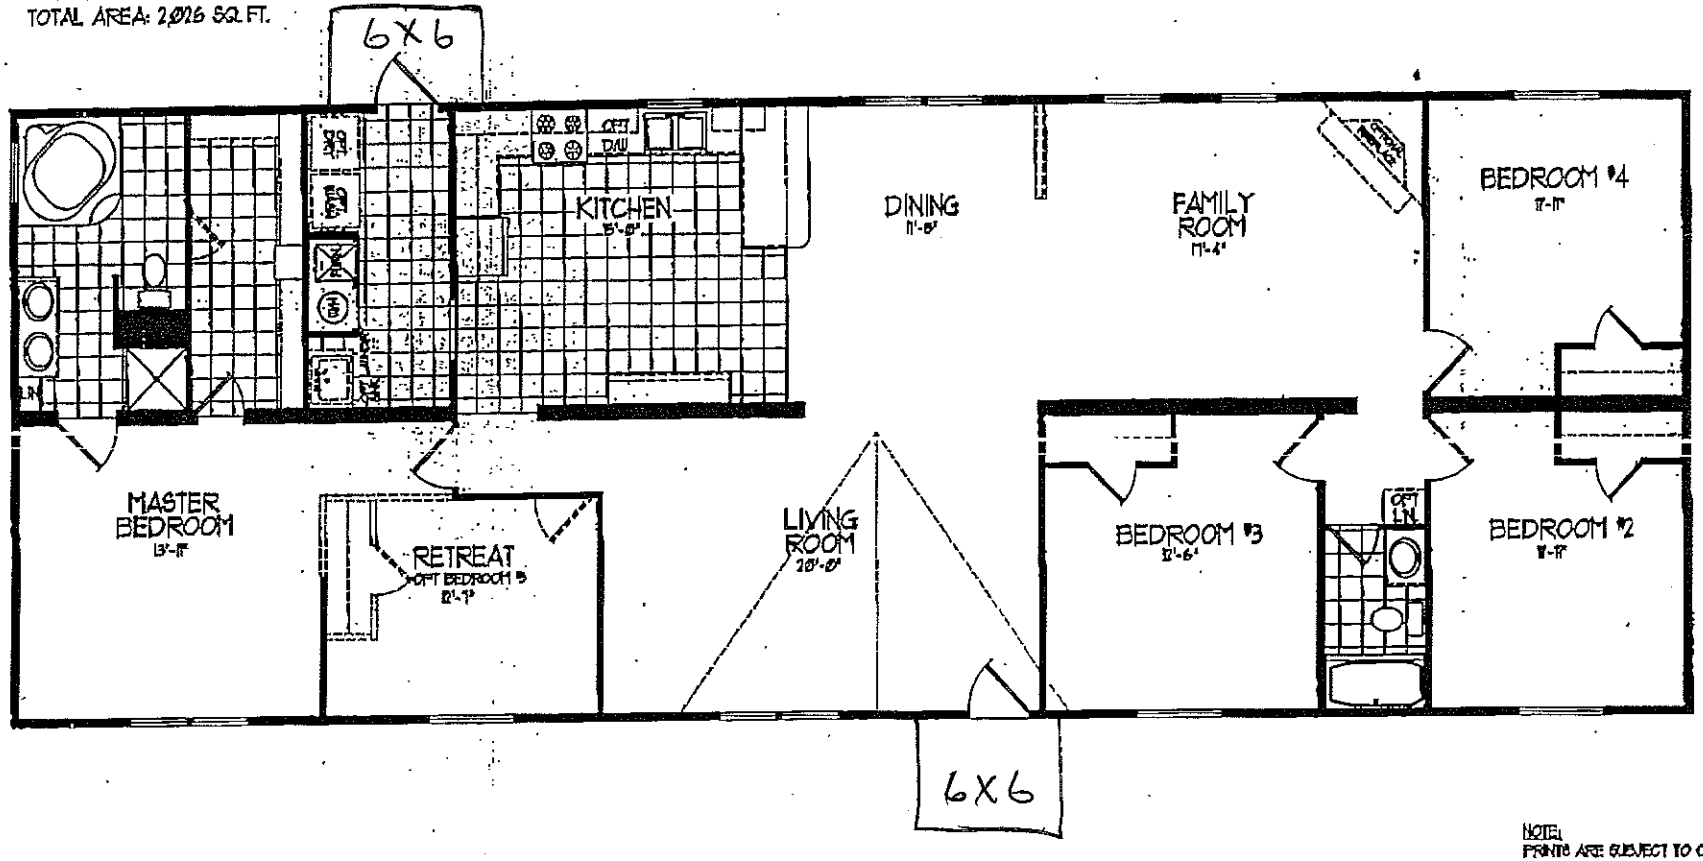

NOTE:
PRINTS ARE SUBJECT TO CHANGE WITHOUT NOTICE OR OBLIGATION

CHAMPION HOMES OF SANFORD
298 HARVEY FAULK RD. SANFORD, N.C. 27332

DAFIA SEAL

MODIFICATIONS		
1 CHANGED DECKING LAYOUT TO 48"	BM	6/18/03

MODEL: 140-LE80
TITLE: LITERATURE PLAN
DRAWN BY: S. AYSCUE DATE: 1/30/03
SCALE: 1/8" = 1'-0"
SHEET: L-101