
Acknowledgement Of Plans Submittal ONLY!


William B. Murphy Date 12/30/15


Date

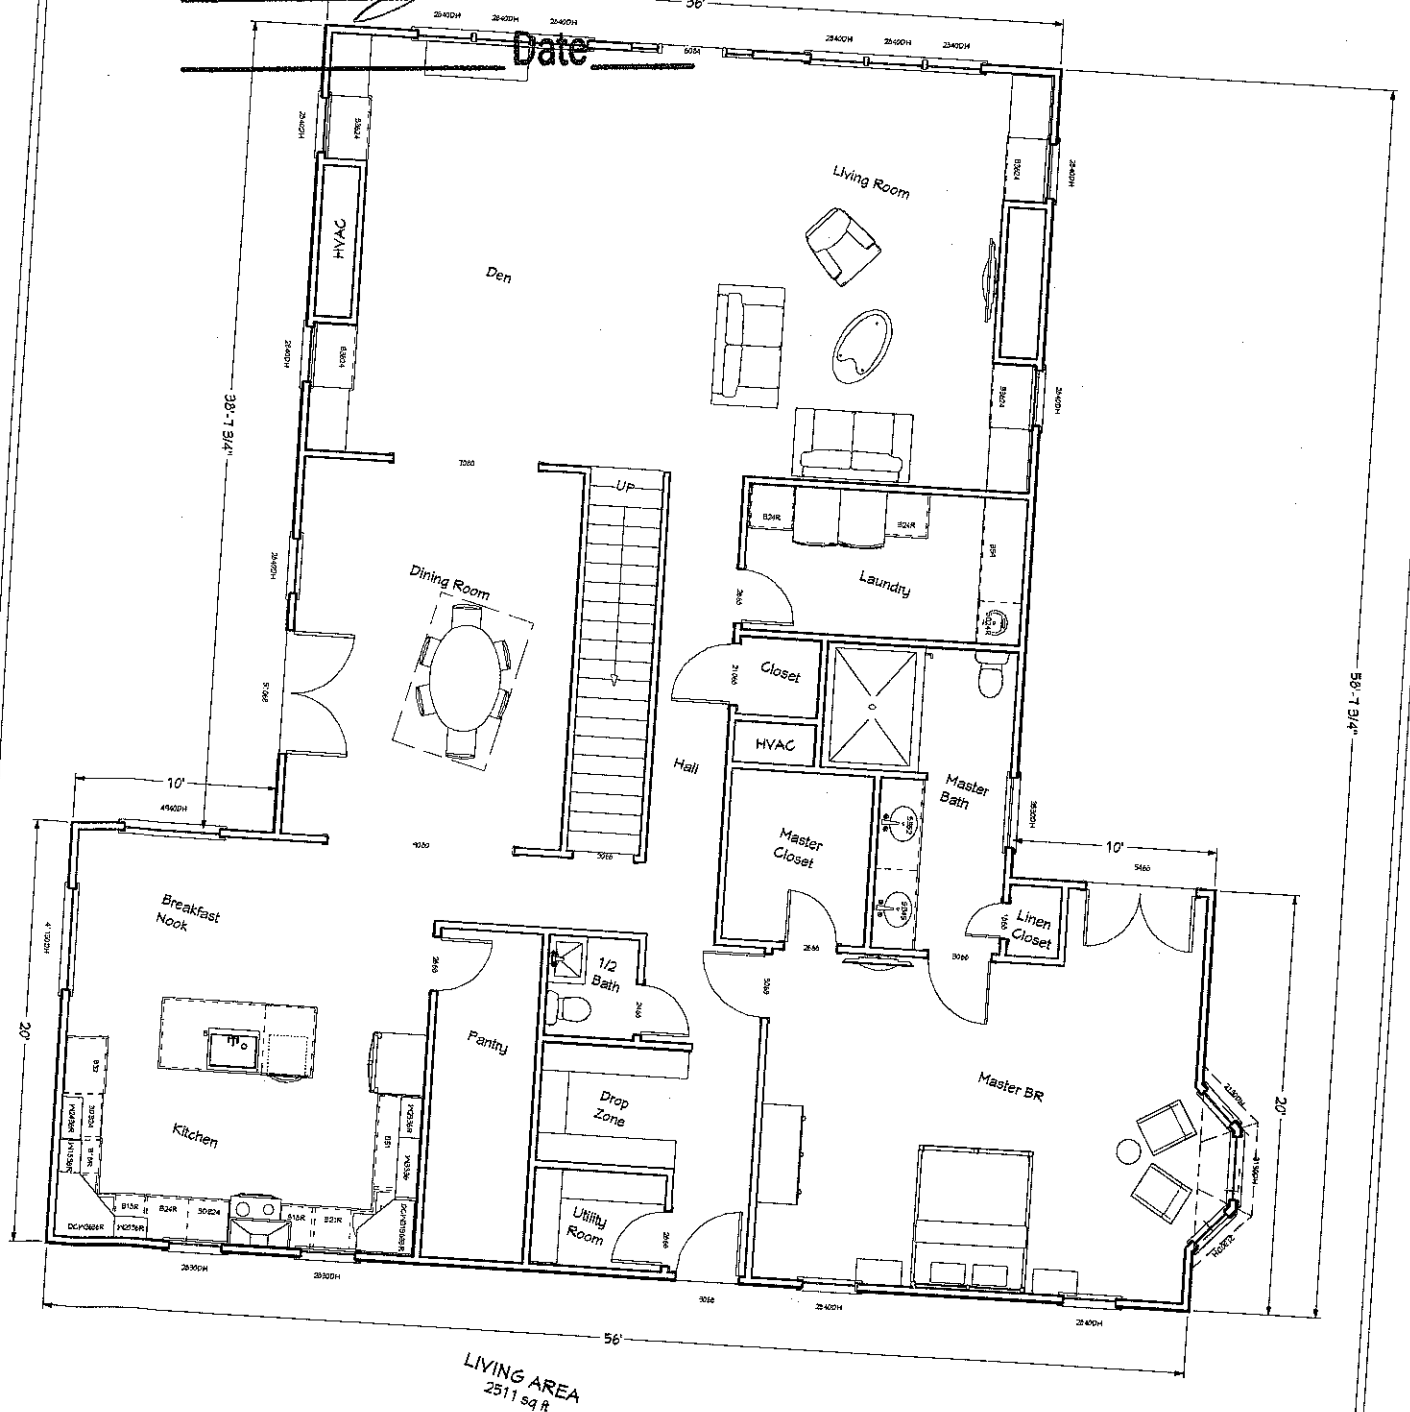

LIVING AREA
2511 sq ft

SHEET:	SCALE:	DATE:	DRAWINGS PROVIDED BY:	PROJECT DESCRIPTION:	SHEET TITLE:	NO.	DESCRIPTION	BY	DATE
A-1		12/27/2015	WILLIAM B. MURPHY	Main Floor	SHEET TITLE				

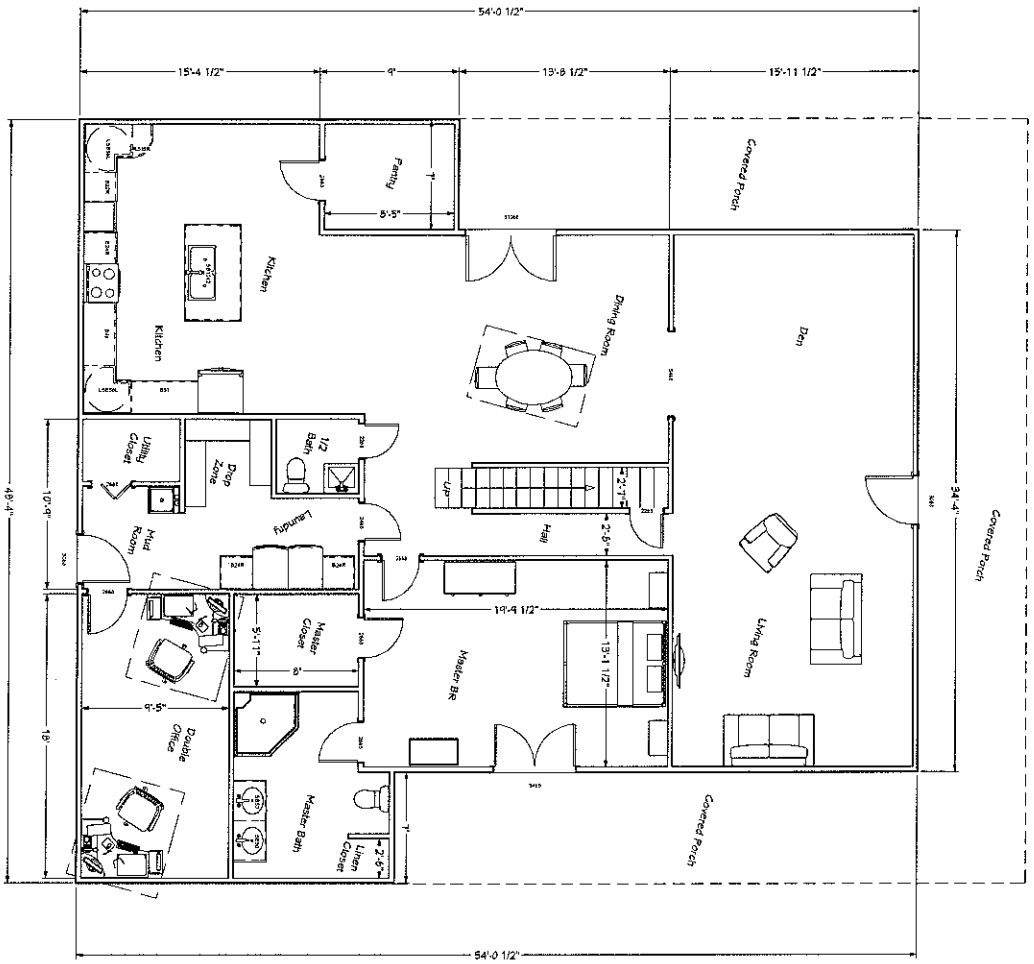

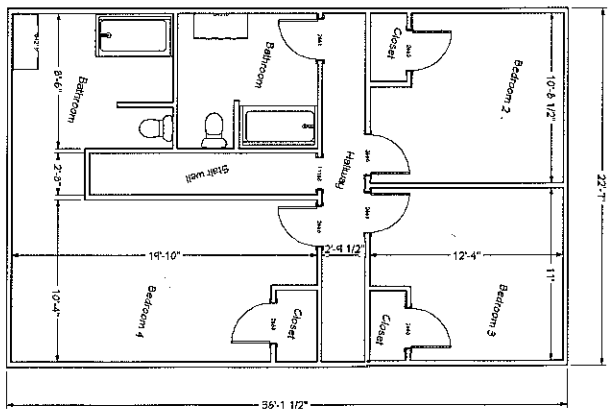


Approved as submitted
Plans subject to all conditions of approval
NO BUILDING PERMIT WILL BE ISSUED UNTIL ALL CONDITIONS ARE MET
Date 7-23-14
William Murphy
Justin Henderson

A-1	Page1 of 2	SCALE: 3/16" = 1'	DATE: 7/11/2014	DRAWINGS PROVIDED BY: William B Murphy	PROJECT DESCRIPTION: House (1st floor) House (2nd floor)	SHEET TITLE: Murphy 4669 Taylorsville Hwy Statesville, NC 28625	NO.	DESCRIPTION	BY / DATE

Acknowledgement Of Plans Submittal ONLY!


Date 12/30/15

Date

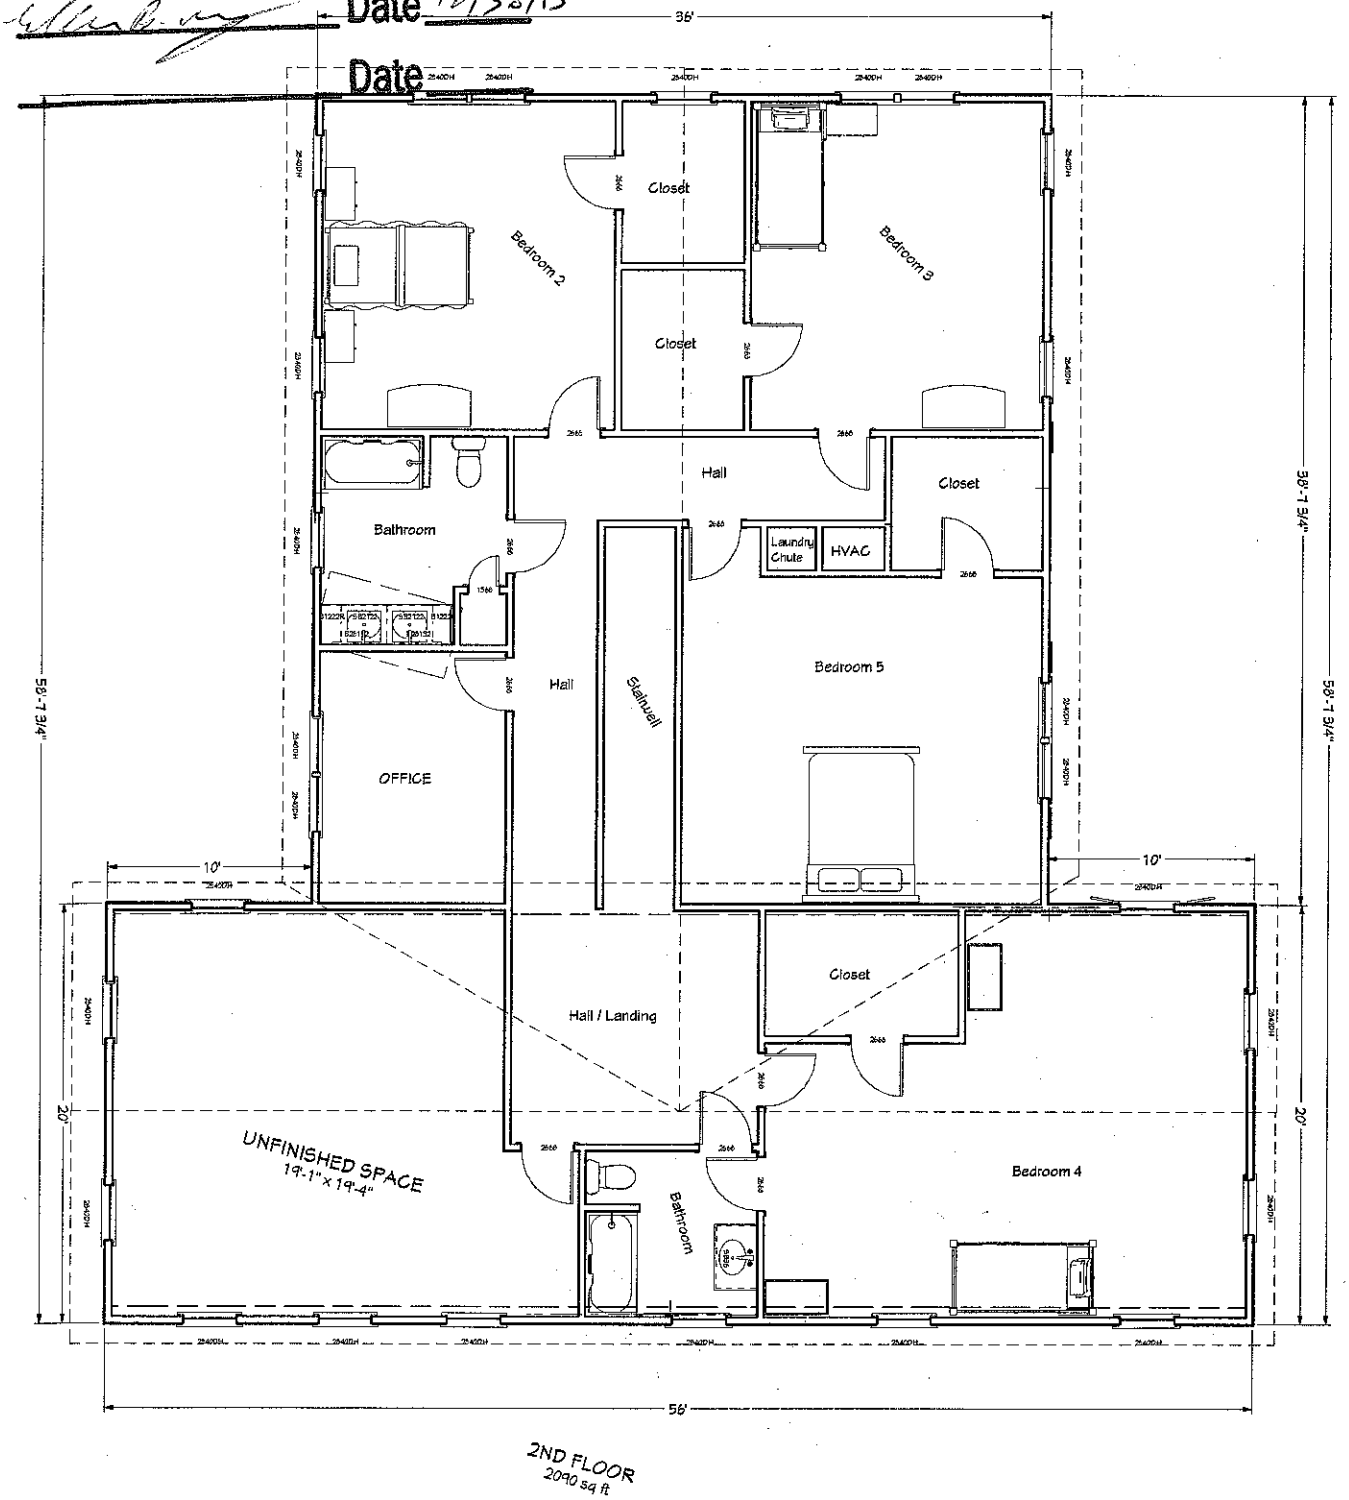

2ND FLOOR
2090 sq ft


SHEET: A-1	SCALE:	DATE: 12/27/2015	DRAWINGS PROVIDED BY: WILLIAM B. MURPHY	PROJECT DESCRIPTION: 2ND FLOOR	SHEET TITLE: SHEET TITLE	NO.	DESCRIPTION	BY	DATE

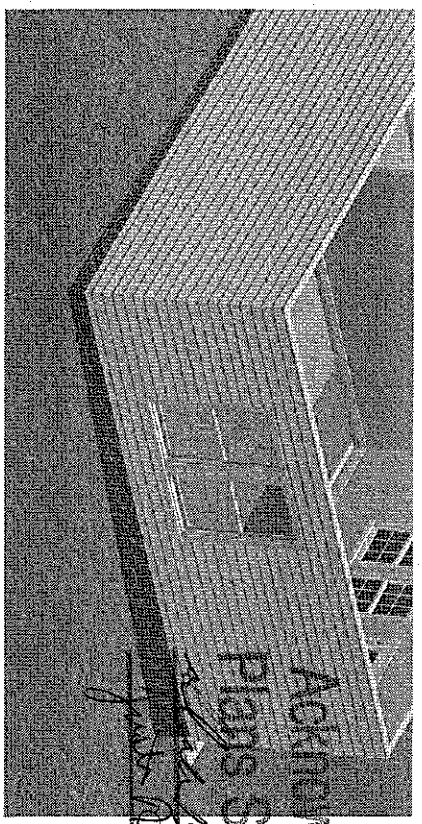


Acknowledgement Of Plans Submittal ONLY

Date 8/8/14


Date 8-8-14

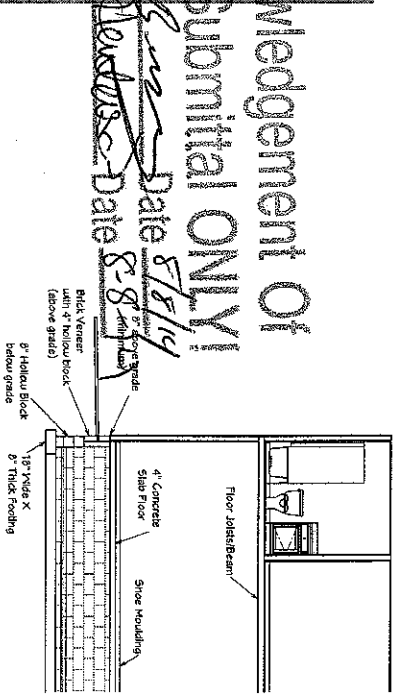


Foundation

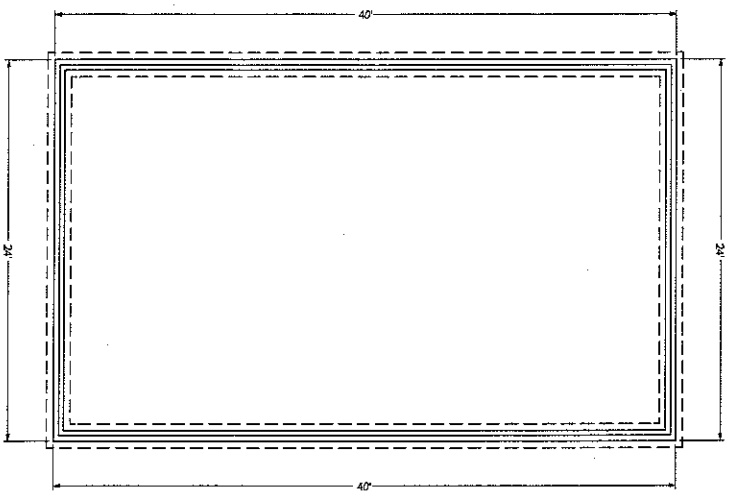

1st Floor

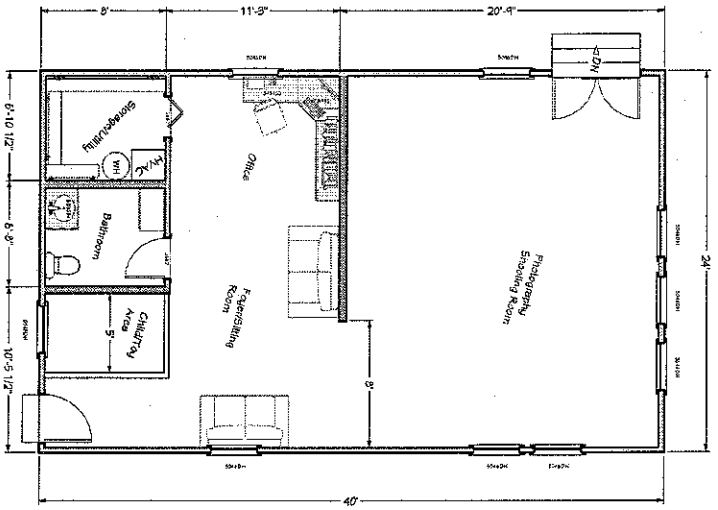

2nd Floor

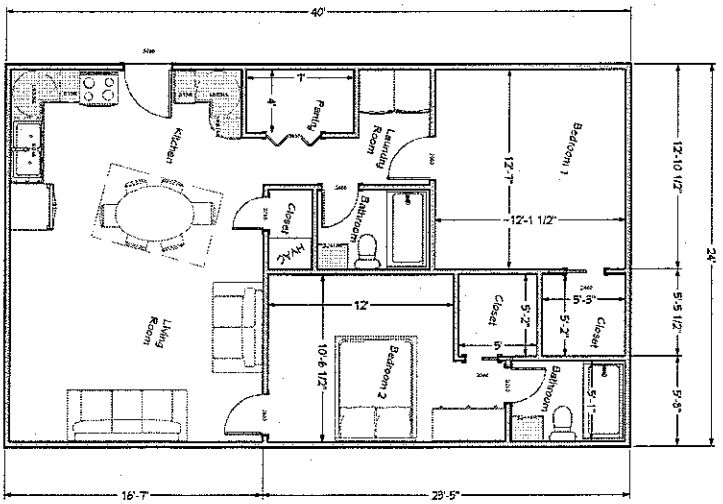

A-1	SHEET: 1	SCALE: 3/16" = 1'	DATE: 8/6/2014	DRAWINGS PROVIDED BY: William Murphy	PROJECT DESCRIPTION: Studio/MIL Suite 4669 Taylorsville Hwy Statesville, NC 28625	SHEET TITLE: Portrait Studio & Mother In Law Suite Basic Layout

NO.	DESCRIPTION	BY	DATE