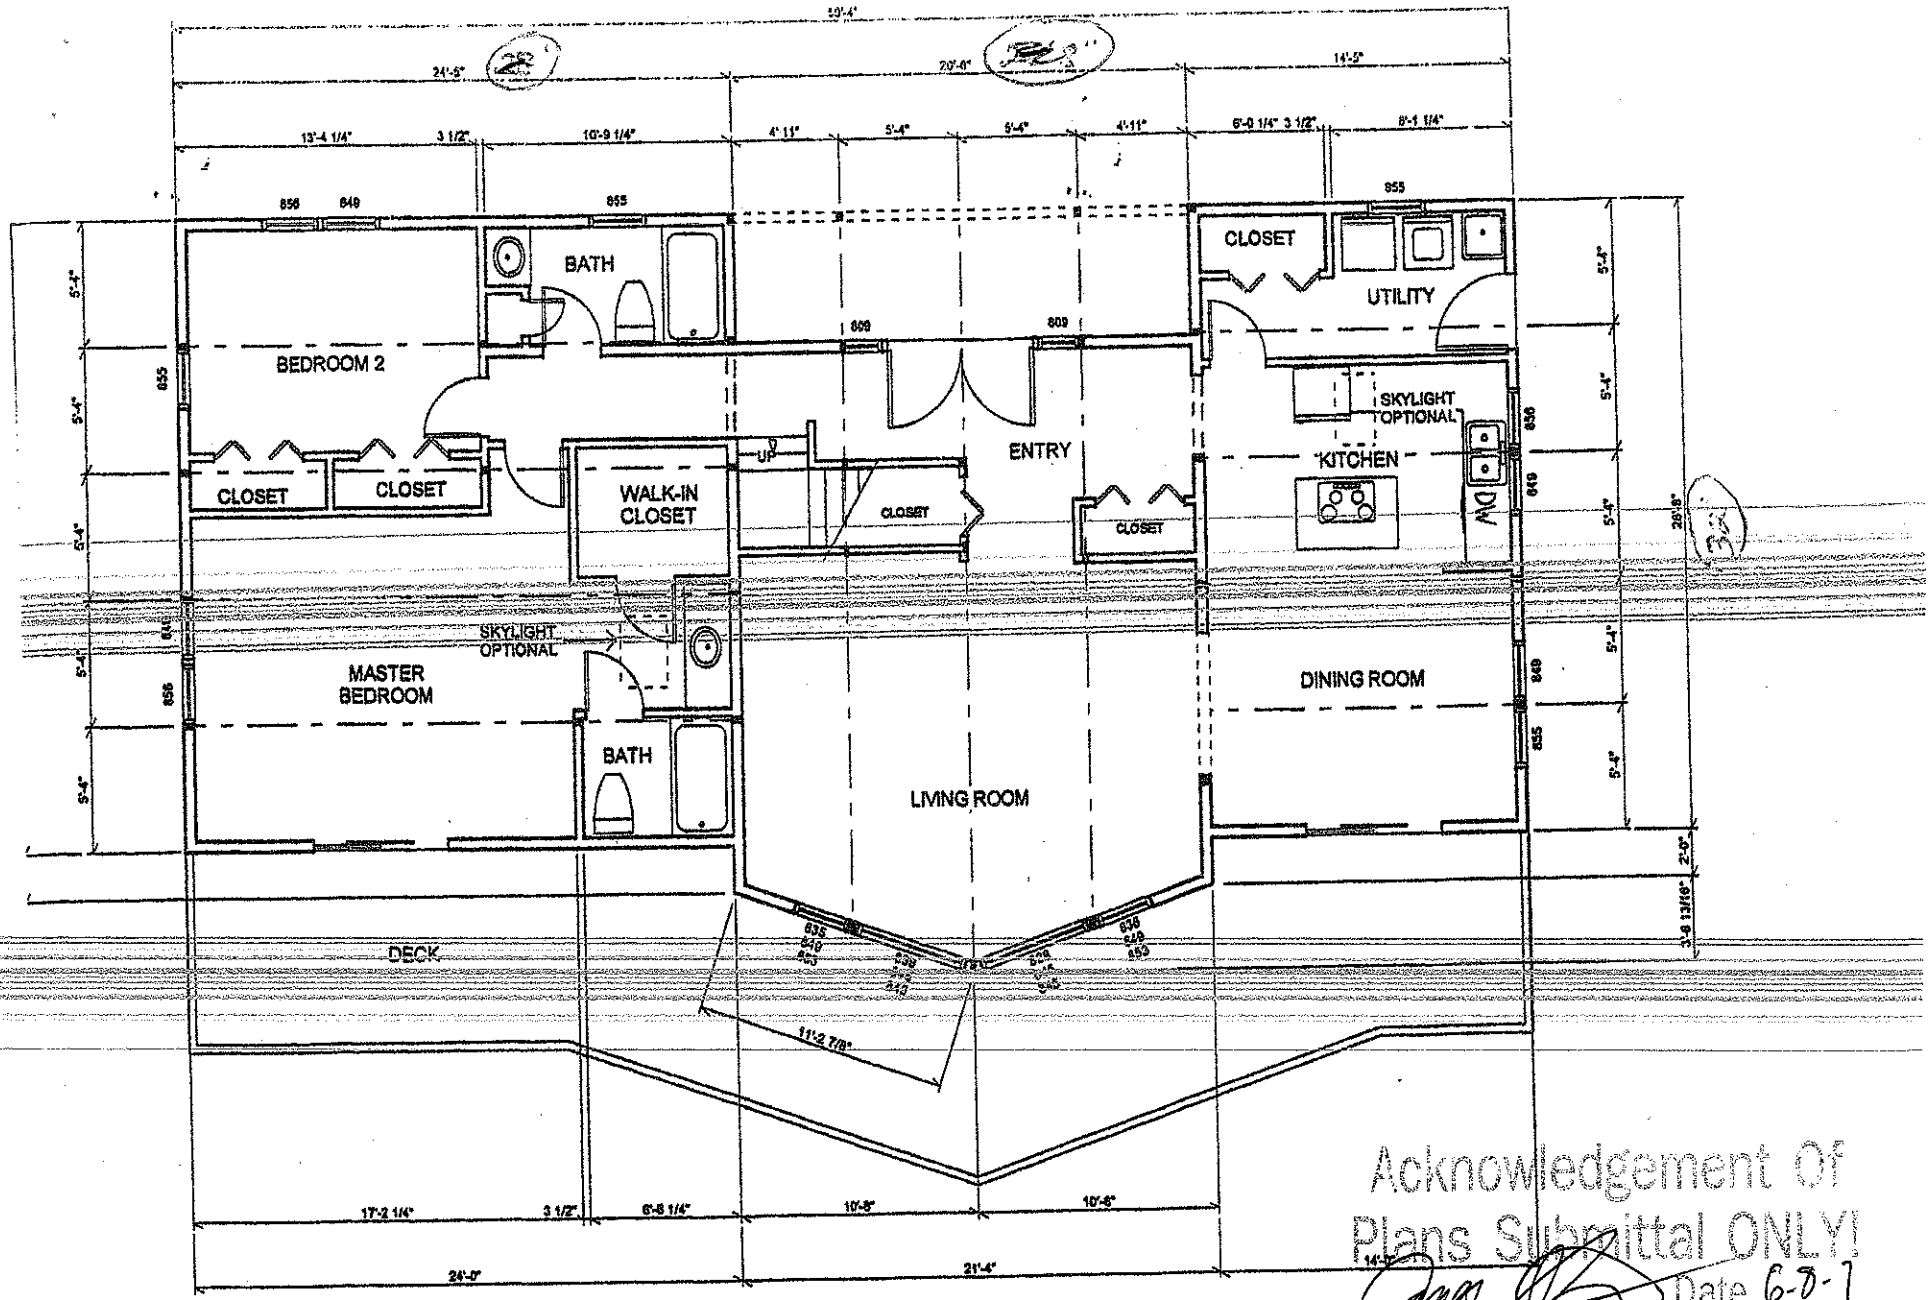


Acknowledgement Of
Plans Submittal ONLY!
Date 6-8-07
Date 6-8-07

Richard + Julia Viglione

#30 CASCADE VISTA FIRST FLOOR PLAN
1551 SQ. FT.
TOTAL 1821 SQ. FT.
1/8 " = 1'- 0"

Plans For 257 Sonny Path Ct