

52

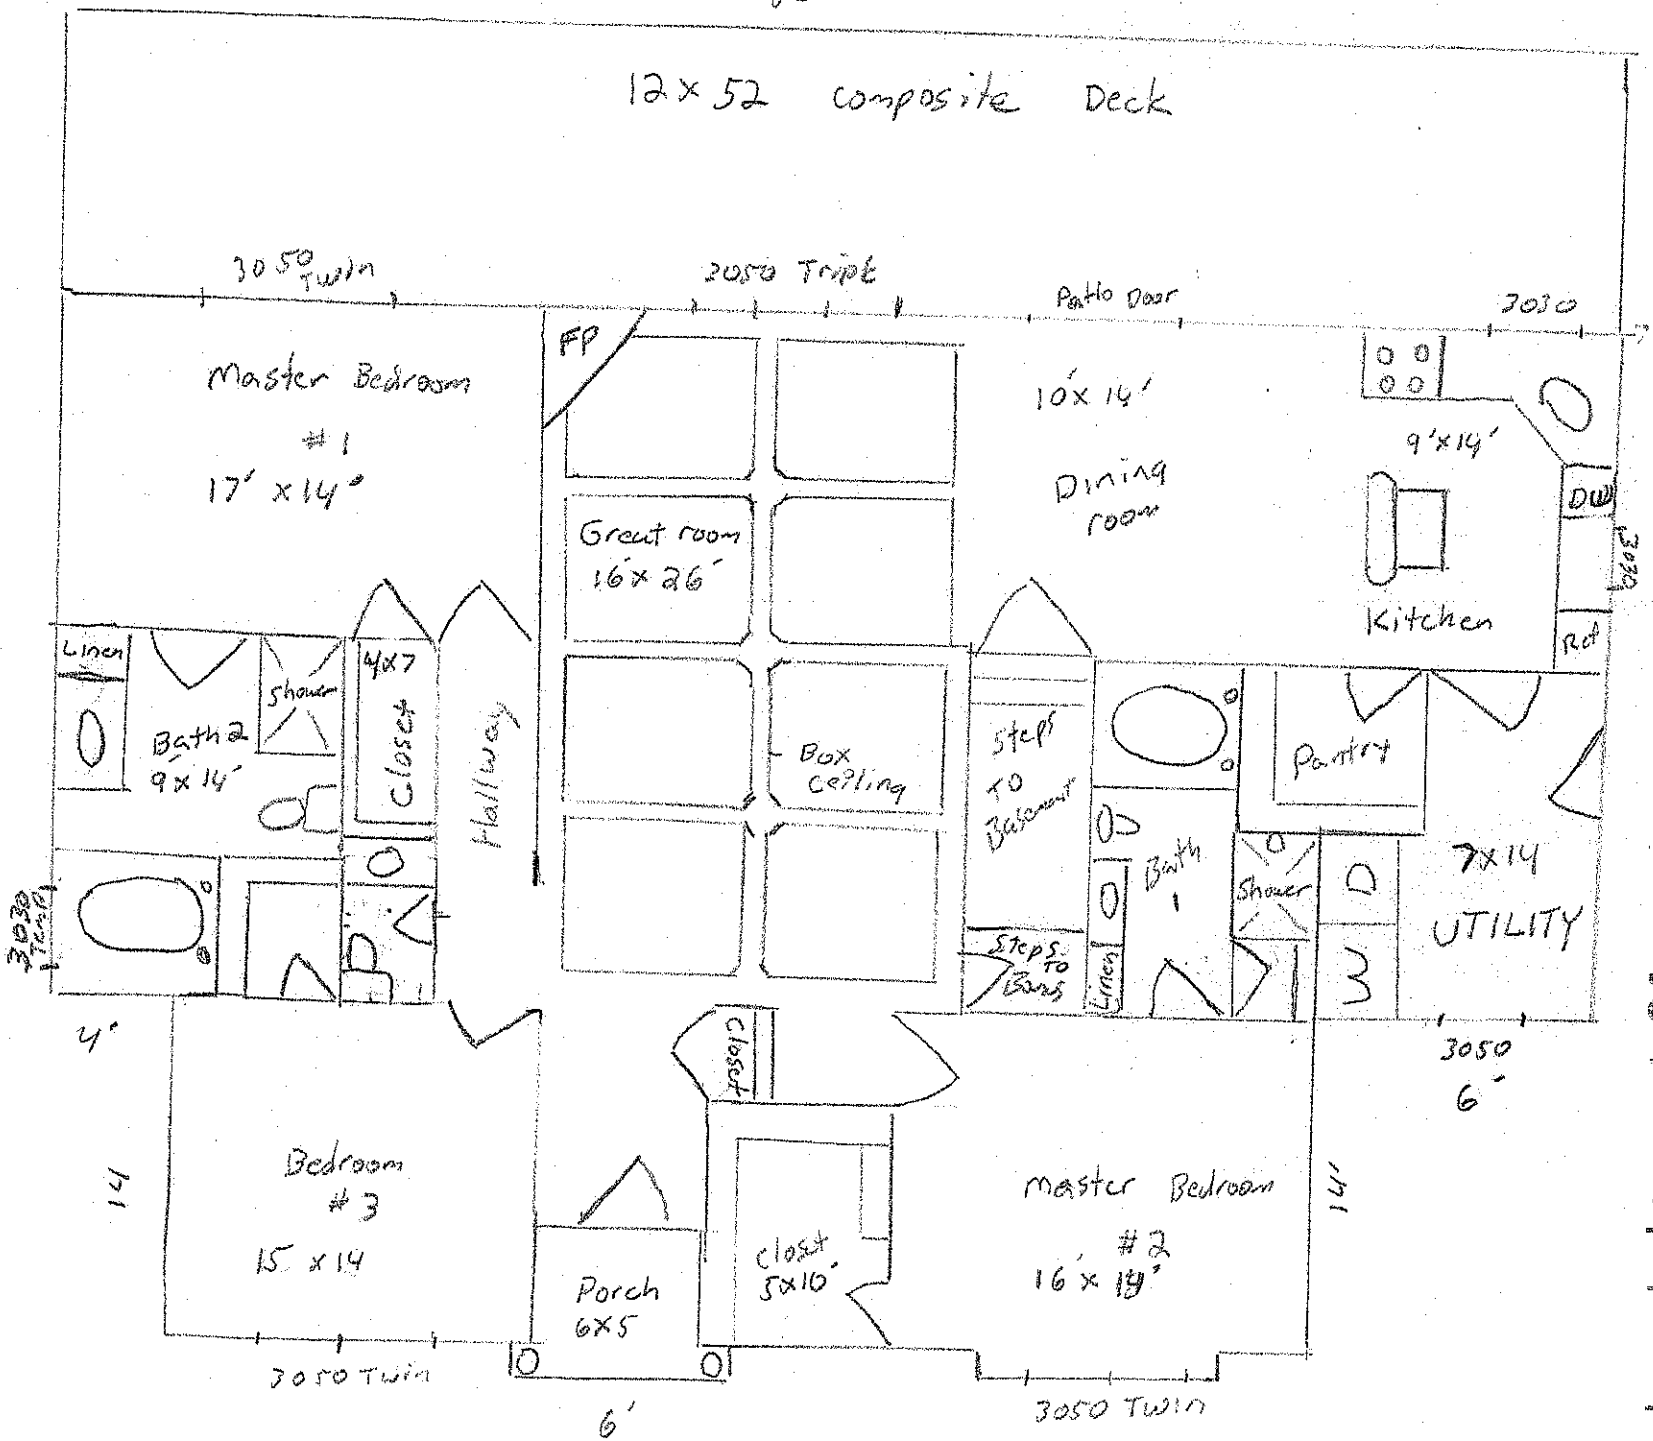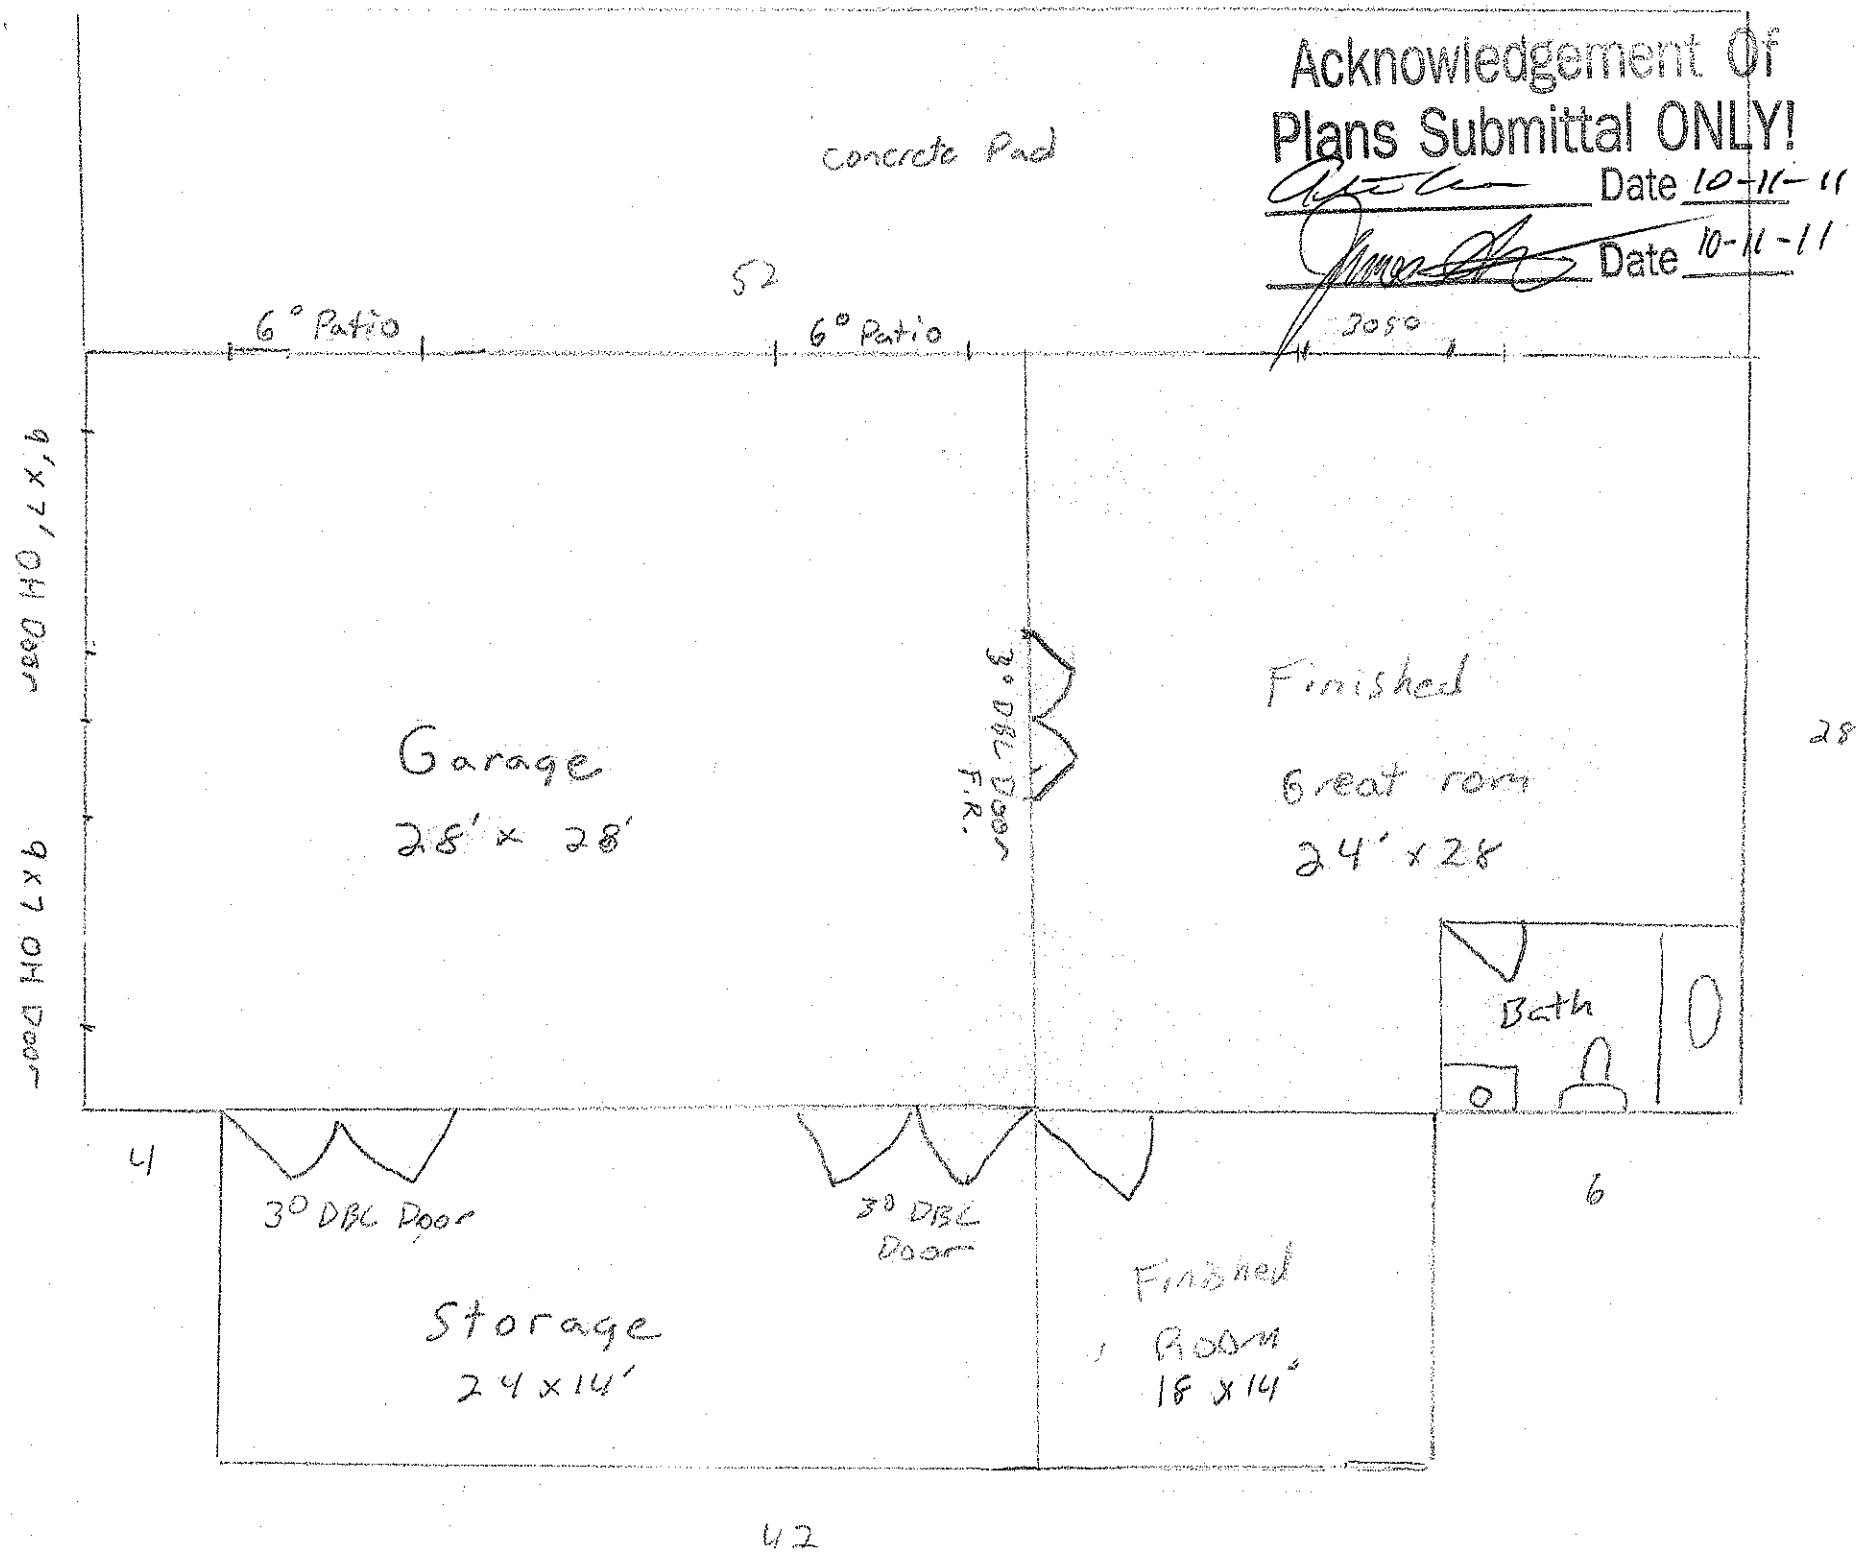

Acknowledgement Of Plans Submittal ONLY!

Date 10-4-11

Date 10-11-11


Acknowledgement Of
Plans Submittal ONLY!
Date 10-11-11
Date 10-11-11
Concrete Pad
52
6' Patio
6' Patio
3050
9'x7' OH Door
9'x7' OH Door
Garage
28' x 28'
3' DBL Door F.R.
Finished
Great room
24' x 28'
28
Bath
4
3' DBL Door
3' DBL Door
6
Storage
24 x 14'
Finished
Room
18 x 14'
42