$ PAID Credit 12/14 175.00

12-12-12 $ PAID 175.00 Dept

IREDELL COUNTY HEALTH DEPARTMENT
ENVIRONMENTAL HEALTH DIVISION
Application for IMPROVEMENT PERMIT, AUTHORIZATION TO CONSTRUCT, or EXISTING SYSTEM INSPECTION

(THE ABOVE PERMIT DOCUMENTS WILL BECOME INVALID IF INFORMATION PROVIDED ON THIS APPLICATION IS FALSIFIED OR CHANGED, OR IF THE SITE IS ALTERED. THE IMPROVEMENT PERMIT IS VALID FOR EITHER 60 MONTHS OR WITHOUT EXPIRATION DEPENDING UPON DOCUMENTATION SUBMITTED - APPLICATION WITH SITE PLAN 60 MONTHS, APPLICATION WITH COMPLETE, SCALED PLAT WITHOUT EXPIRATION. SEE 15A NCAC 18A .1937(f) FOR DETAILS)

1. APPLICATION FOR: ___ Improvement Permit ✓ Authorization To Construct ___ BOTH ___ Existing System Inspection

2. Page 2: *Site Plan Worksheet* Form MUST Accompany This Application
The following optional attachments may also be submitted: ___ Survey Plat, Scaled no more than 1 Inch = 60 Feet
Place check ( ) beside whichever is submitted if applicable ___ Custom Site Plan, Scaled no more than 1 Inch = 60 Feet

3. Applicant Information:

Applicant Name	Mailing Address	Home Phone #	Alternate Phone #
RANDALL E. SCHUETZ / TODD C KINDER	115 ISLAND RIDGE DR STATESVILLE NC, 28677	704-528-8340	336-688-3640 ~~704-336~~
Owner Name	**Mailing Address**	**Home Phone #**	**Alternate Phone #**
SAME AS ABOVE			

4. Property Information:

LOT NUMBER: NULL
PARCEL NUMBER: 4710852199.000
LEGAL DESCRIPTION: JOHNSTON DUKE POWER SR 1328

Street Address	Subdivision Name	Section/Phase and Lot Number
1281 E. MONBO RD	RURAL	

Driving Directions: DEED BOOK 2051, PAGE 580 TOWNSHIP CODE: 15 NEIGHBORHOOD CODE: 15006

5. RESIDENTIAL Site Development Information: *(Check or Complete ALL that apply)*

( ) New, Single Family Residence
( ) New, Multi-Family Residence
( ) Expansion of Existing Septic System
( ) Repair To Failing Septic System
(X) Other (2) - 3-CAR GARAGES

Maximum Number of Bedrooms ___
Maximum Number of Occupants ___
If Expansion, Current Number of Bedrooms ___

( ) Crawl Space Foundation?
( ) Concrete Slab Foundation?
( ) Basement w/Plumbing?
( ) Basement w/out Plumbing?

IF Non-Residential Site Development: Type of Business ___
Square Footage of Building ___
Maximum Number of Employees ___
Maximum Number of Seats ___

6. Proposed Water Supply:

( ) New Well ( ) Existing Well ( ) Community Well ( ) City Water (X) Other Public Water AQUA

7. Desired Septic System Type: *(You may rank in order of preference, if any)*

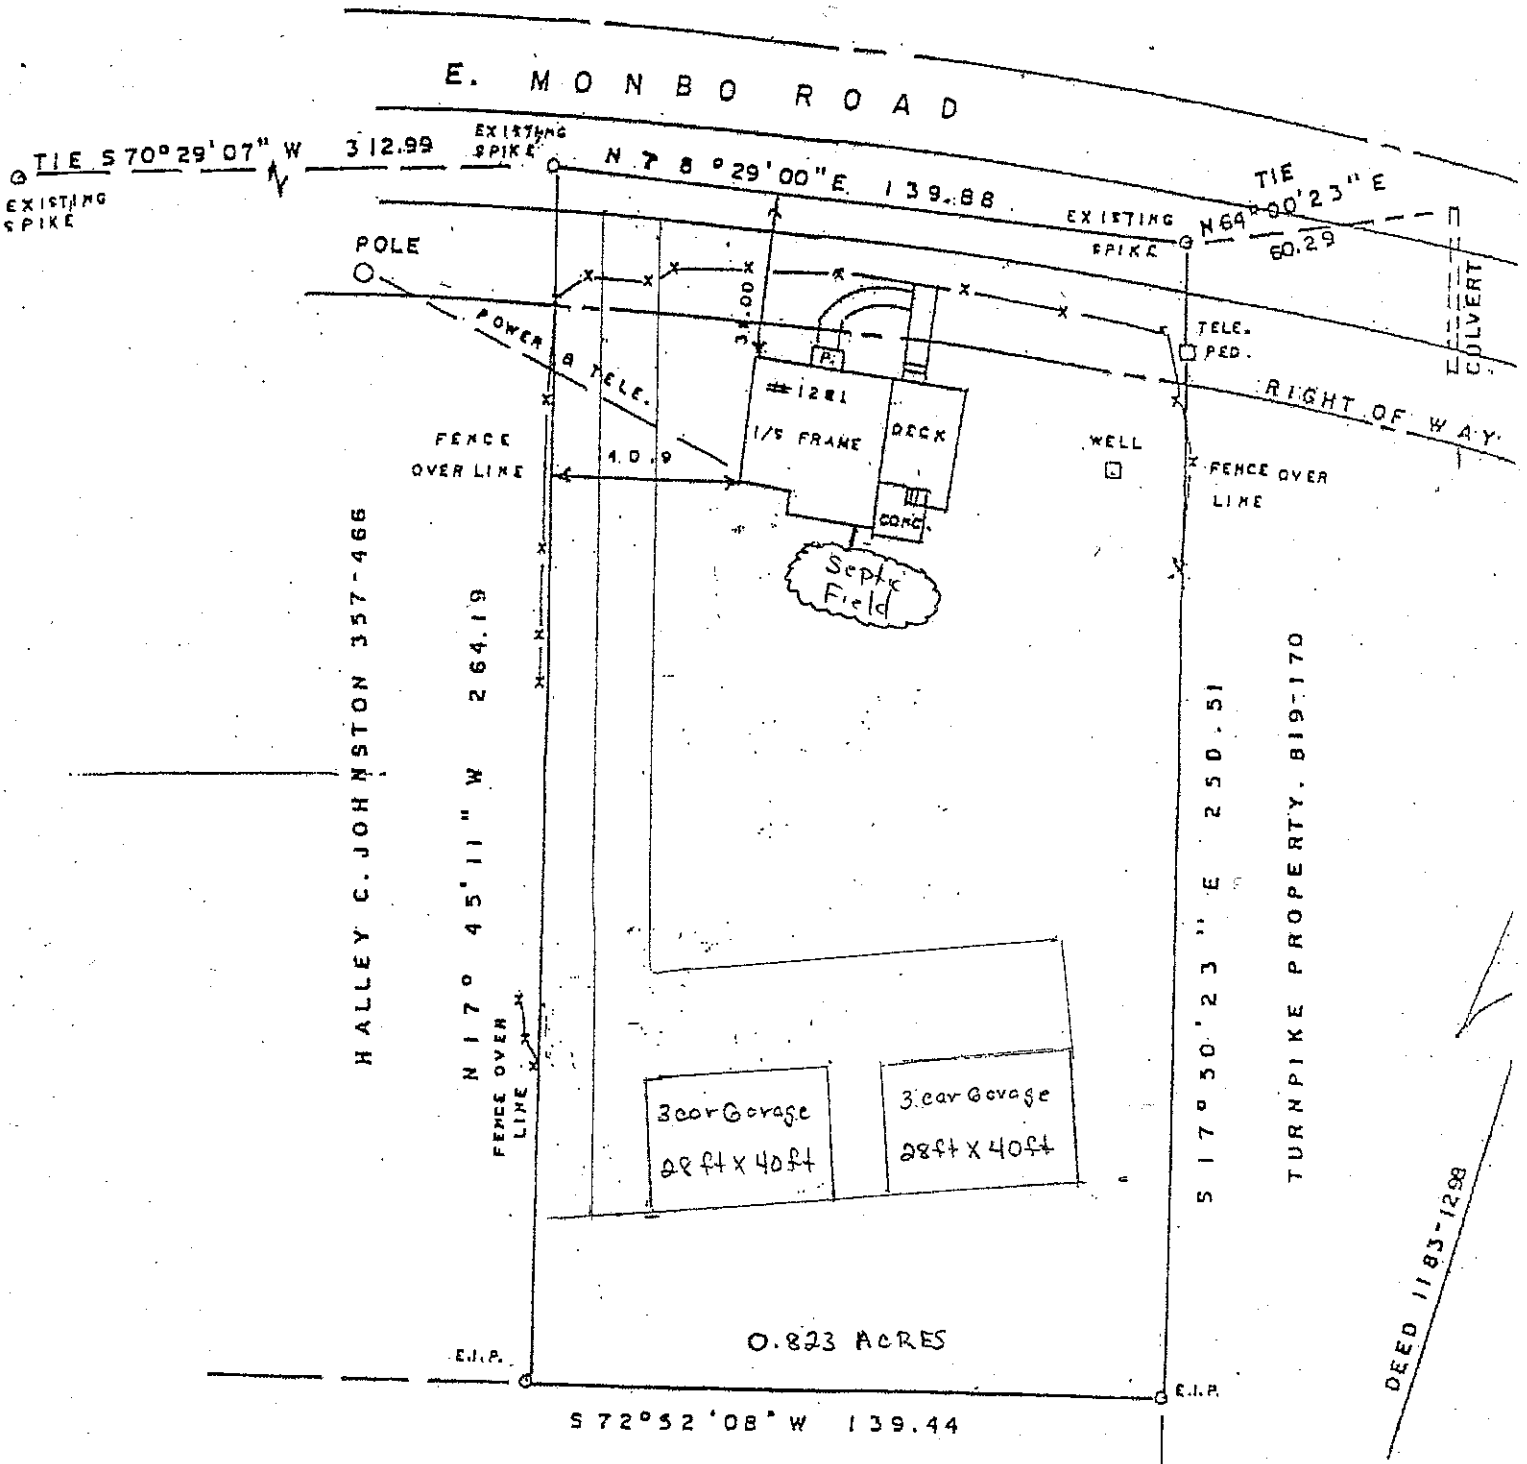
( ) Alternative ( ) Conventional ( ) Innovative ( ) Modified Conventional (X) Other N/A ( ) No Preference

8. Please Answer The Following To The Best of Your Ability:

( ) Yes (X) No Does the site contain any jurisdictional wetlands?
( ) Yes (X) No Is any non-domestic sewage (i.e. industry) to be generated?
( ) Yes (X) No Is the site subject to approval by any other public agency?

I have read this application and certify that the information provided herein is true, complete, and correct. Authorized county and state officials are granted right of entry to conduct necessary inspections to determine compliance with applicable laws and rules. I understand that I am solely responsible for the proper identification and labeling of all property lines and corners and making the site accessible so that a complete site evaluation can be performed.

9. Signature: Randall Schuetz 12/12/12
Property owner or owner's legal representative signature (SIGNATURE REQUIRED) DATE


E. MONBO ROAD
TIE S 70°29'07" W 312.99
EXISTING SPIKE
N 78°29'00" E 139.88
EXISTING SPIKE
TIE N 69°00'23" E 60.29
EXISTING SPIKE
POLE
POWER & TELE.
TELE. PED.
CULVERT
RIGHT OF WAY
#1281
1/2 FRAME
DECK
CONC.
WELL
FENCE OVER LINE
FENCE OVER LINE
4.0.9
Septic Field
HALLEY C. JOHNSTON 357-466
N 17° 45' 11" W 264.19
FENCE OVER LINE
3 car Garage 28ft x 40ft
3 car Garage 28ft x 40ft
S 17° 30' 23" E 250.51
TURNPIKE PROPERTY, 819-170
0.823 ACRES
E.I.P.
E.I.P.
S 72°52'08" W 139.44
DEED 1183-1298