
Will be built
Reversed

Acknowledgement Of
Plans Submittal ONLY
Date
Date 12-12-79

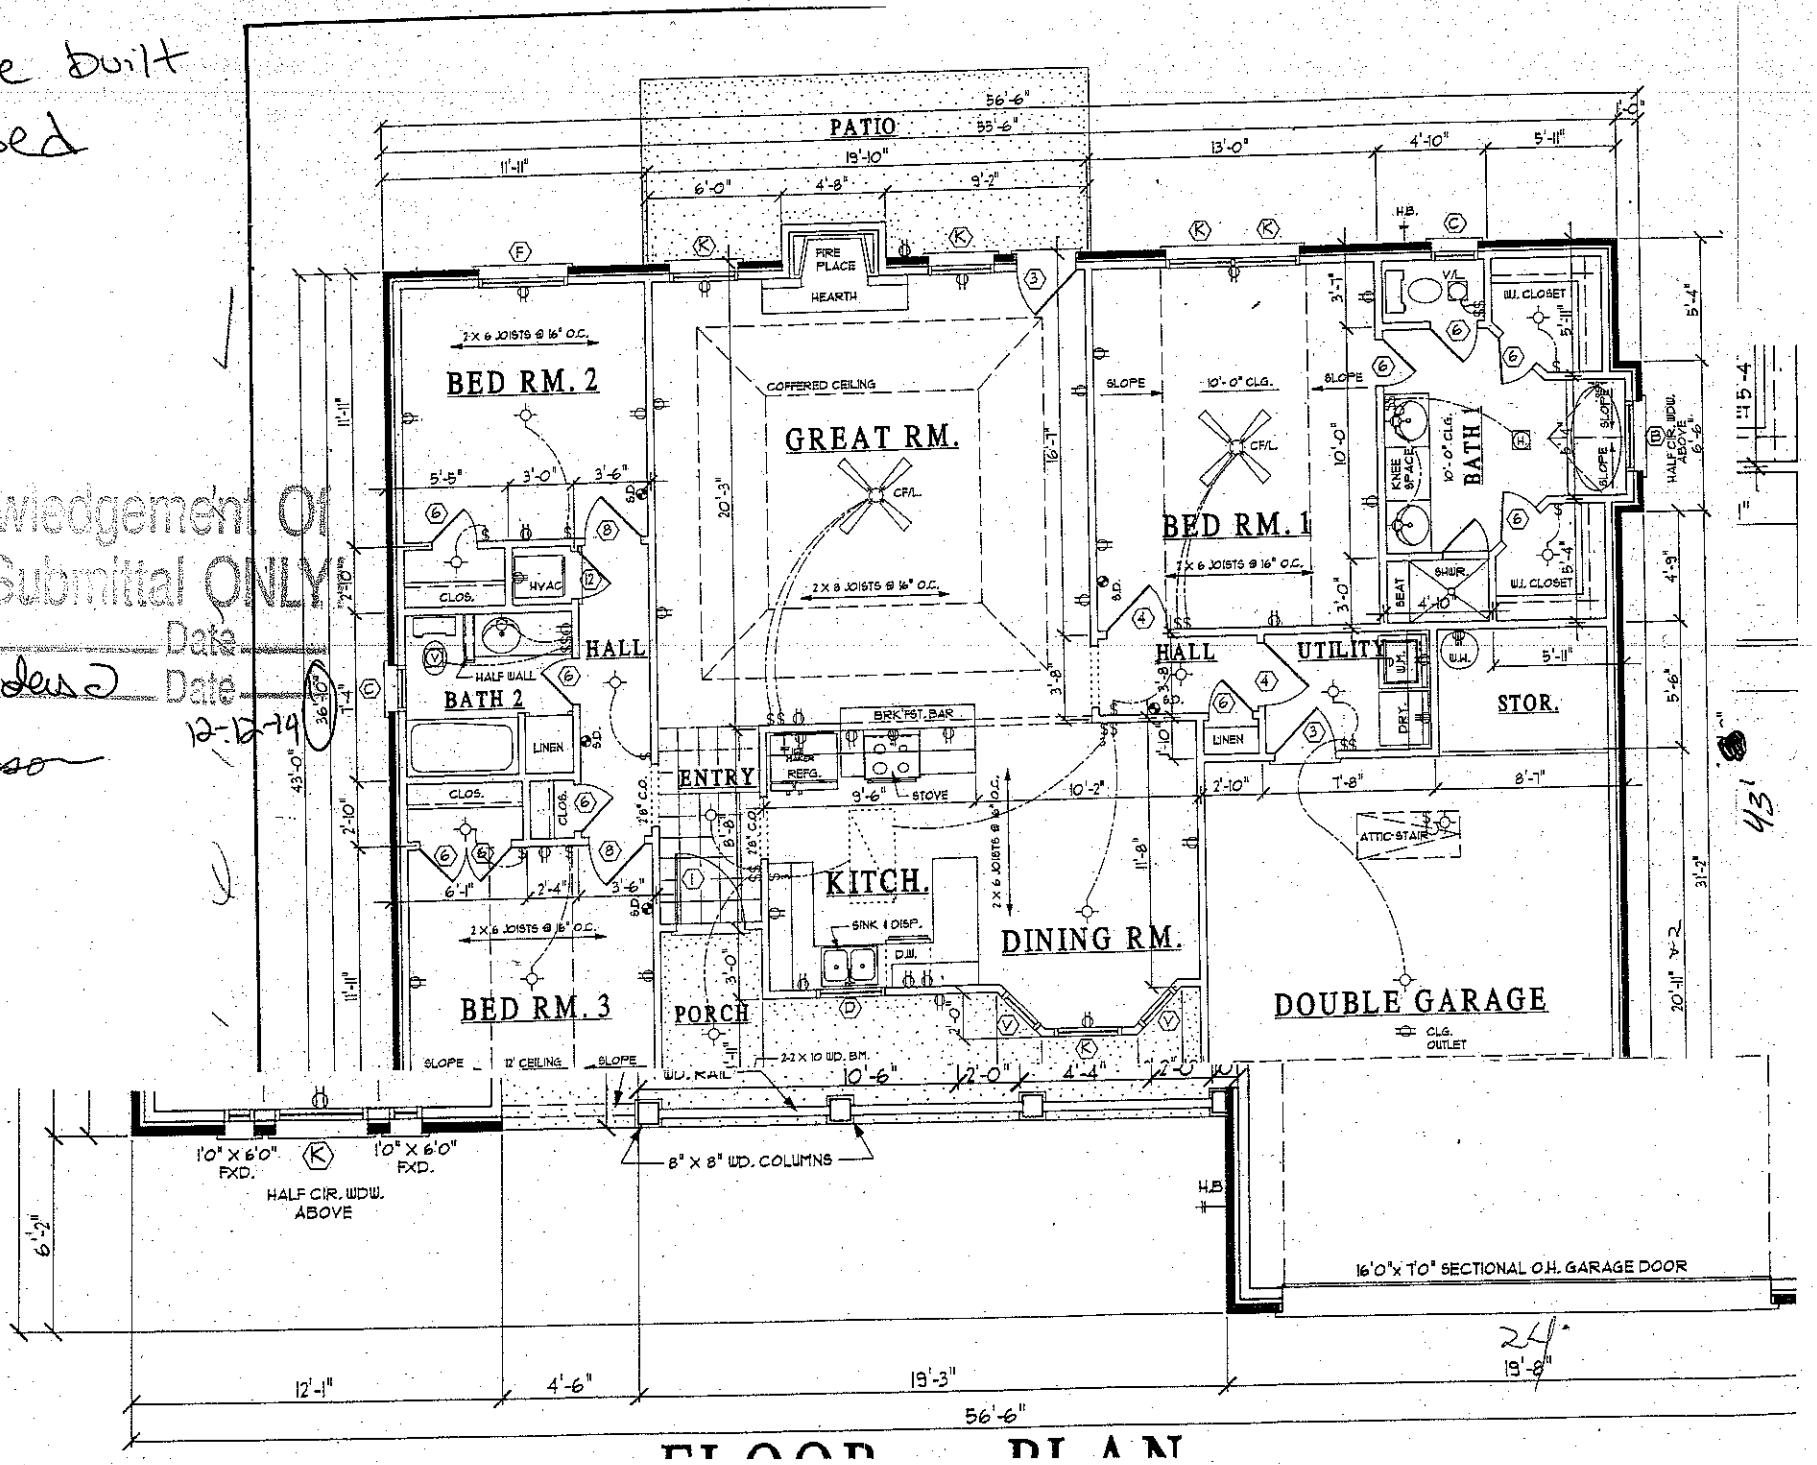

FLOOR PLAN