IREDELL COUNTY HEALTH DEPARTMENT
ENVIRONMENTAL HEALTH DIVISION
Application For Improvement Permit

ALL items on this application form must be completed before Health Department can begin work. One application must be completed by the property owner or agent for each (proposed) site.

PERSONAL INFORMATION:

Mark Pope	704-528-5113	P.O. Box 1363	Troutman	N.C.	28166
Applicant	Phone #	Mailing Address	City	State	Zip Code

Lester E. Carnathan	26 Homestead Dr.	Lancaster	PA.	17602
Current Property Owner	Mailing Address	City	State	Zip Code

PROPERTY INFORMATION:

Harbor Watch	125	5	Harbor Ridge Dr.
(Proposed) Subdivision Name	(Proposed) Lot #	(Proposed) Block/Section #	State Road #

(Proposed) Water Supply: Public, (Private Well)

Preliminary Plat Approval Date
(DEVELOPERS ONLY)

Tax Map #

Specific Directions to Property Buffalo Shoals Rd - Left on Laurel Cove Rd - Right on Harborgate Rd - Right on Harbor Watch Rd - Left on Harbor Ridge Rd. Lot #125 on left.

TYPE OF FACILITY: (use check (X) or number as appropriate)

House X Mobile Home _____ Commercial _____ No. Bedrooms 3 No. Baths 3

No. Persons or Employees (commercial only) _____ Basement _____ Basement with Plumbing X

Crawl Space _____ Concrete Slab _____ Garbage Disposal X Jaccuzi or spa X

COVENANT AND SIGNATURE:

I hereby make application to the Iredell County Health Department for a soils/site evaluation of the property described above. This evaluation is to be conducted for the sole purpose of obtaining a septic system Improvement Permit. I hereby authorize Iredell County Health Department representatives to go onto the above property for purposes of conducting this evaluation. I understand that, by state law, any Improvement Permit issued on the above property may be voided if substantial changes are made to the designated sewage system site. The issuance of an Improvement Permit by the Iredell County Health Department does not relieve me from compliance with all other relevant state/local laws or regulations. As owner or authorized agent, I covenant that the contents of this application are true and represent the maximum facilities intended to be placed on this property to my knowledge to date.

I understand that any Improvement Permit issued on the above property is valid for five (5) years from the issuance date and is subject to revocation if the above described site plans or intended use changes.


5/25/01 DATE M. Mark Pope SIGNATURE OF OWNER/AUTHORIZED AGENT

IREDELL COUNTY HEALTH DEPARTMENT
ENVIRONMENTAL HEALTH DIVISION
Application For Improvement Permit
Site Plan Form

INSTRUCTIONS TO APPLICANT: (Items in Parentheses are to be performed by DEVELOPERS ONLY)

All property corners must be staked and flagged with dimensions matching those shown on an approved final (preliminary) plat (**and** proposed house dimensions must be staked and flagged) before the Iredell County Health Department can begin review work on this proposed site. An application for an Improvement Permit is considered complete **only** when this site plan form is completed, signed, and attached to the application form.


As Close To Scale As Is Possible: 1. Draw in the proposed lot showing **all** proposed lot dimensions and orientation to proposed streets or roads. 2. Draw in the proposed structure showing dimensions and distances to property lines (include decks, walkways, etc.). E. Draw in the proposed driveway location. 4. Draw in all wells, both existing and proposed, including those on adjacent property (if known). 5. Draw in any other structure ie. sheds, outbuildings, pools, etc. which will occupy space on the proposed lot.

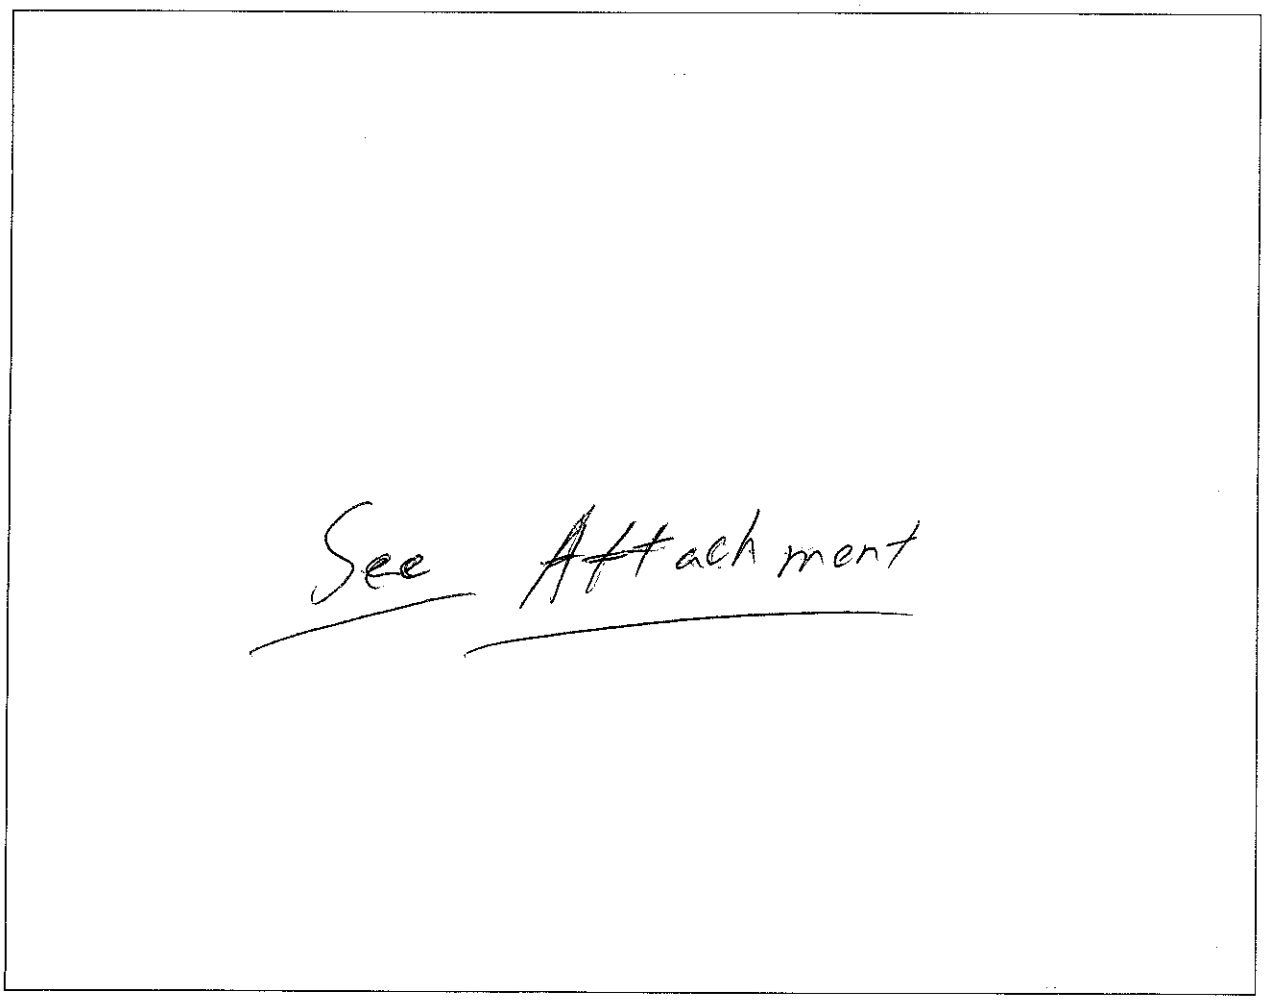

I hereby convenant that the above representation is correct to the best of my knowledge and ability.

6/4/07 Date D Mashore SIGNATURE OF OWNER/AUTHORIZED AGENT

JOEL H. PATTERSON III, PLS
LICENSE NUMBER: L-3717

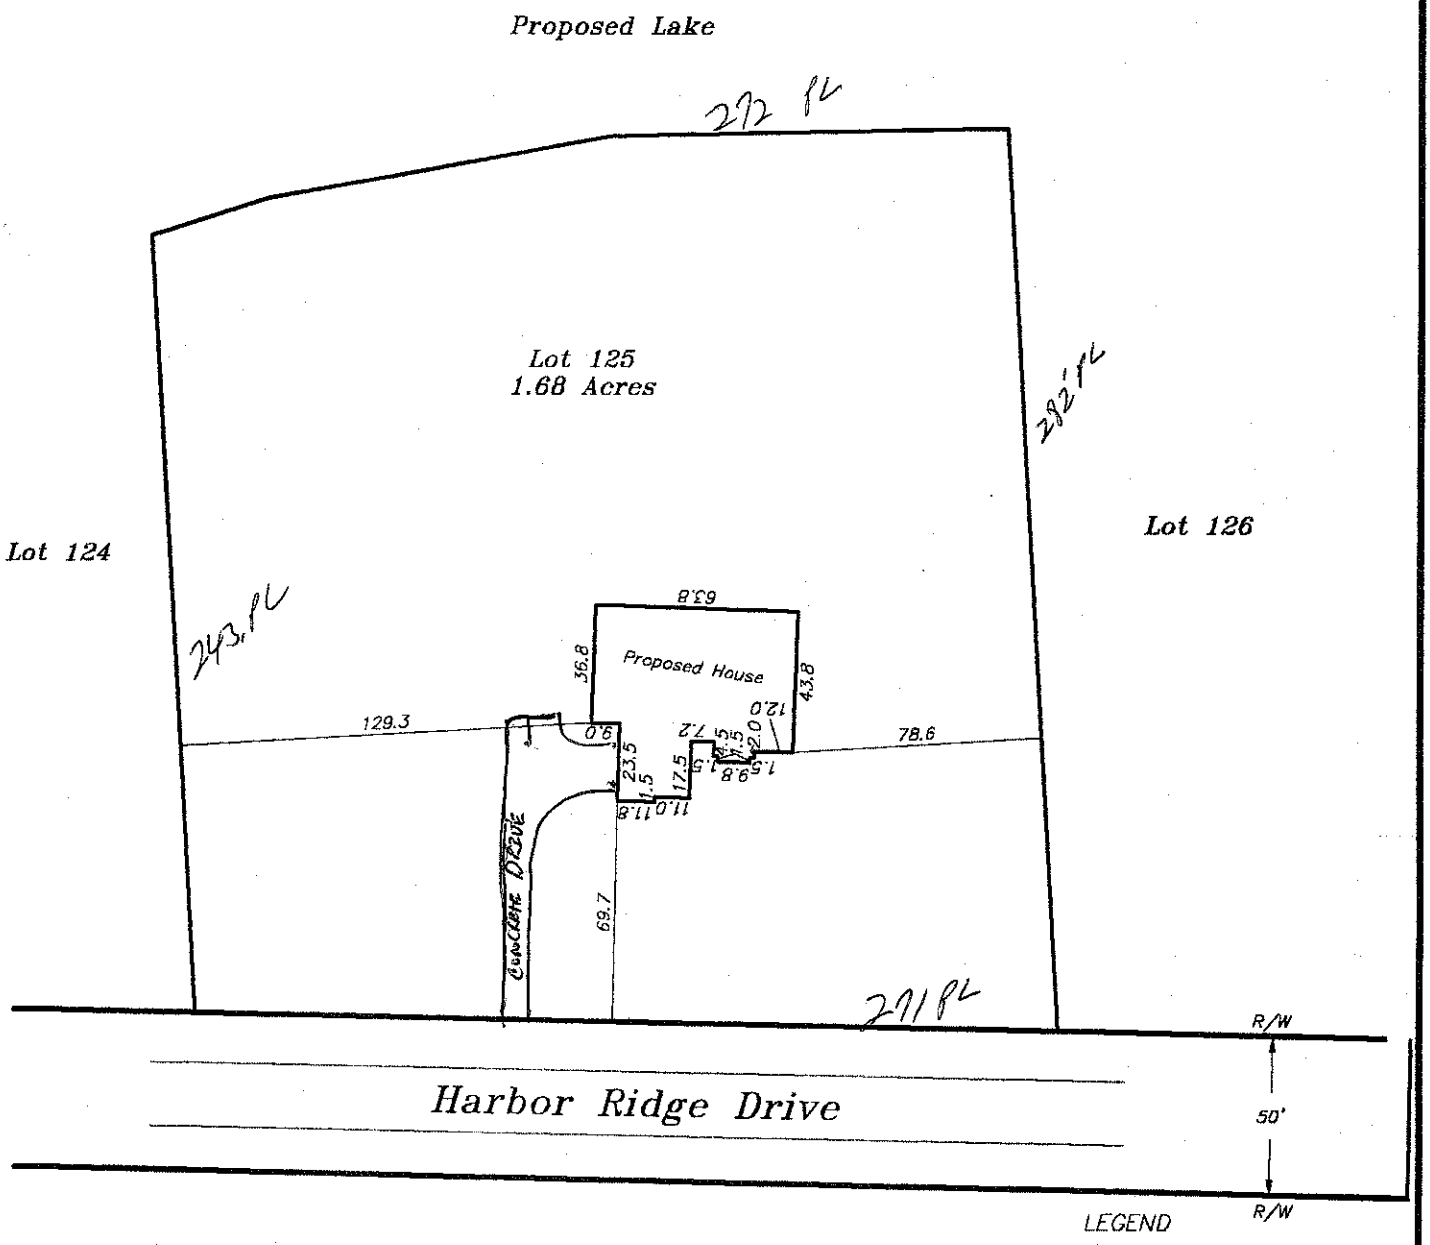

LEGEND

R/W = Right-of-way

I.P.S. = #4 Rebar Set

= Not to scale

= Telephone Pedestal

= Utility Pole

= Cable Pedestal

WM = Water Meter

1) This property may be subject to any easements and/or Rights-of-way of record.

2) Boundary information based on Map Book 31 at Page 150 as recorded in the Iredell County Register of Deeds.

3) This survey is of an existing parcel or parcels of land.

4) No N.C.G.S. or U.S.G.S. Monuments could be located within 2000'.

5) Area by coordinate method.

6) PRELIMINARY PLAN, not for recordation, conveyances or sale.

PLOT PLAN **SURVEY**

FOR

MARK POPE BUILDERS

HARBOR RIDGE DRIVE

PATTERSON BREWER & Associates

PROPERTY DESCRIPTION

LOT 125

HARBOR WATCH SECTION V

SCALE: 1" = 60'

FIELD BOOK: 039

FILE: M01094