DEPARTMENT OF ENVIRONMENT AND NATURAL RESOURCES
DIVISION OF ENVIRONMENTAL HEALTH
ON-SITE WASTEWATER SECTION

Sheet ___ *of* ___
PROPERTY ID #: _____
COUNTY: _____

SOIL/SITE EVALUATION
for ON-SITE WASTEWATER SYSTEM

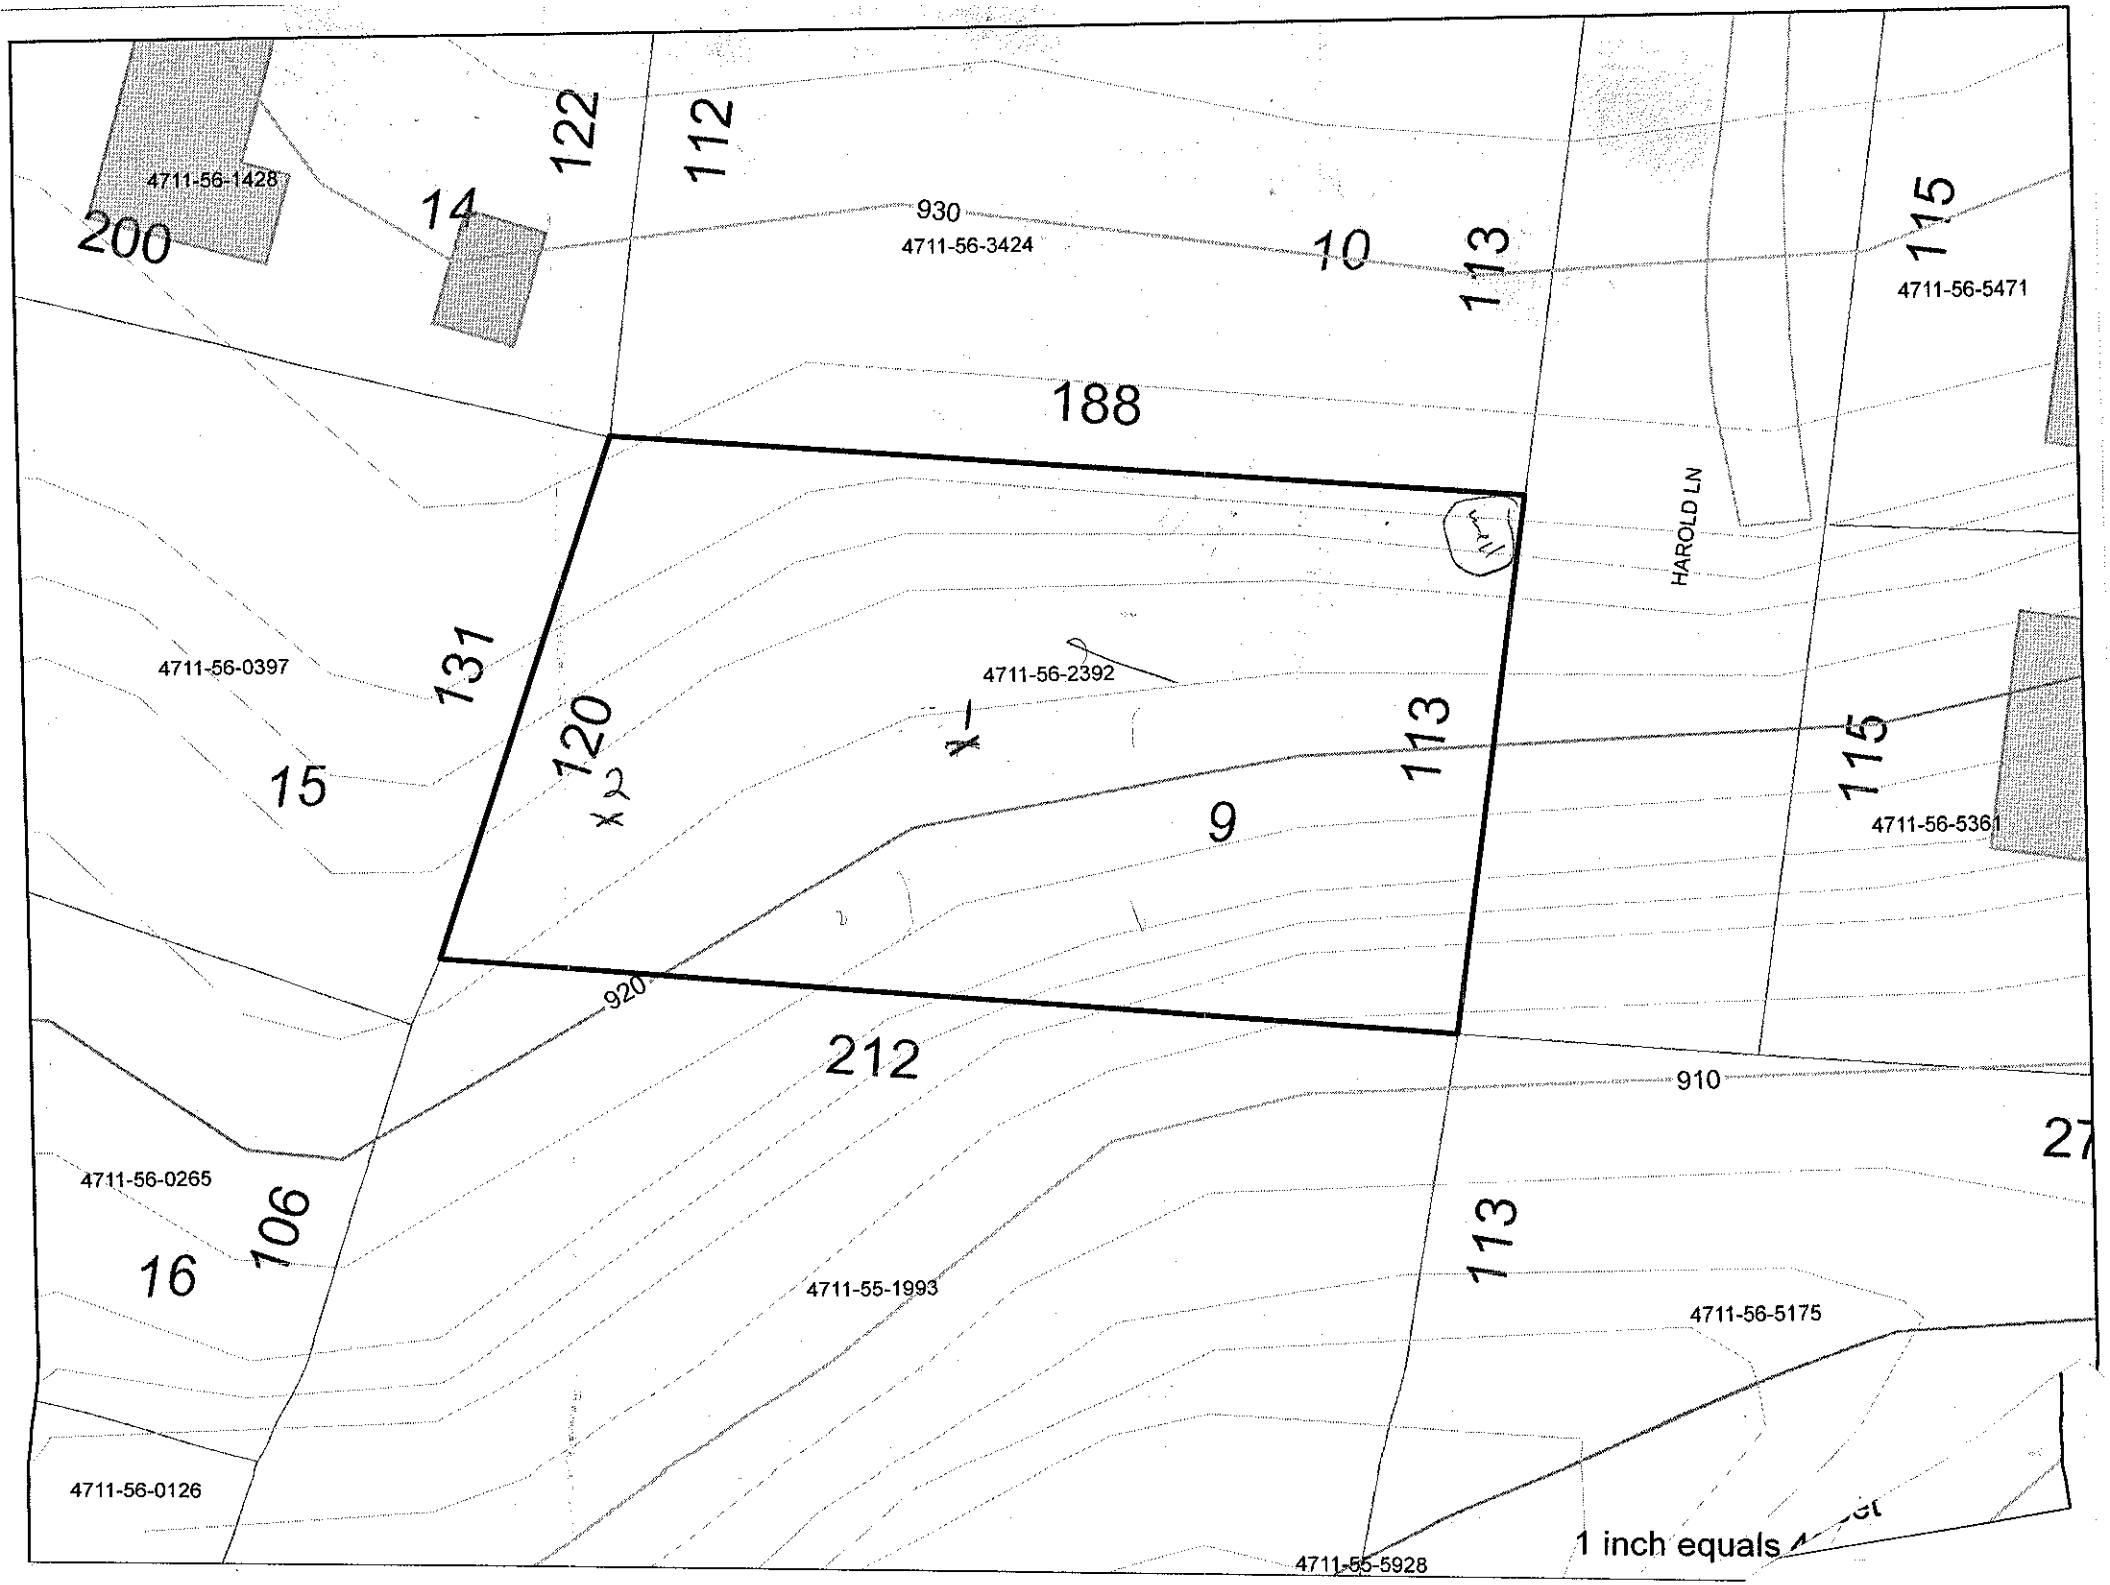
OWNER: Cindy Vest / Gavlin / Lehrer-Vest
ADDRESS: _____ APPLICATION DATE _____
PROPOSED FACILITY: 3 bdr. PROPOSED DESIGN FLOW (.1949): 360 gpd DATE EVALUATED: 21 Dec. 06
LOCATION OF SITE: Buffalo Shoals From Old mine Rd TL Handley Ln. Cul de sac Phase II PROPERTY SIZE: .521 Ac.
WATER SUPPLY: ☑ Private ☐ Public ☑ Well ☐ Spring ☐ Other _____ PROPERTY RECORDED: _____
EVALUATION METHOD: ☑ Auger Boring ☐ Pit ☐ Cut TYPE OF WASTEWATER: ☑ Sewage ☐ Industrial Process ☐ Mixed

PROFILE #	.1940 LANDSCAPE POSITION/ SLOPE %	HORIZON DEPTH (IN.)	SOIL MORPHOLOGY (.1941) .1941 STRUCTURE/ TEXTURE	SOIL MORPHOLOGY (.1941) .1941 CONSISTENCE/ MINERALOGY	OTHER PROFILE FACTORS .1942 SOIL WETNESS/ COLOR	OTHER PROFILE FACTORS .1943 SOIL DEPTH	OTHER PROFILE FACTORS .1956 SAPRO CLASS	OTHER PROFILE FACTORS .1944 RESTR HORIZ	PROFILE CLASS & LTAR
1	L 10%	0-11	gr / SL	vfr / sexp	>48	>48			PS 0.3
		11-38	sbk / C	Fi sexp					
		38-48	sbk / Cl	Fi sexp					
2	L 10%	0-12	gr / SL	vfr / sexp	>48	>48			PS 0.3
		12-39	sbk / C	Fi / sexp					
		39-48+	sbk / Clay	Fi / sexp					
3									
4									

DESCRIPTION	INITIAL SYSTEM	REPAIR SYSTEM
Available Space (.1945)	PS	PS
System Type(s)	II	II
Site LTAR	0.3	0.3

OTHER FACTORS (.1946): PS
SITE CLASSIFICATION (.1948): PS
EVALUATED BY: TCH
OTHER(S) PRESENT: Cindy Vest

COMMENTS: _____


4711-56-1428
200
14
122
112
930
4711-56-3424
10
113
115
4711-56-5471
188
HAROLD LN
4711-56-0397
131
4711-56-2392
120
113
115
15
9
4711-56-5361
920
212
910
4711-56-0265
106
16
4711-55-1993
113
4711-56-5175
4711-56-0126
4711-55-5928
1 inch equals