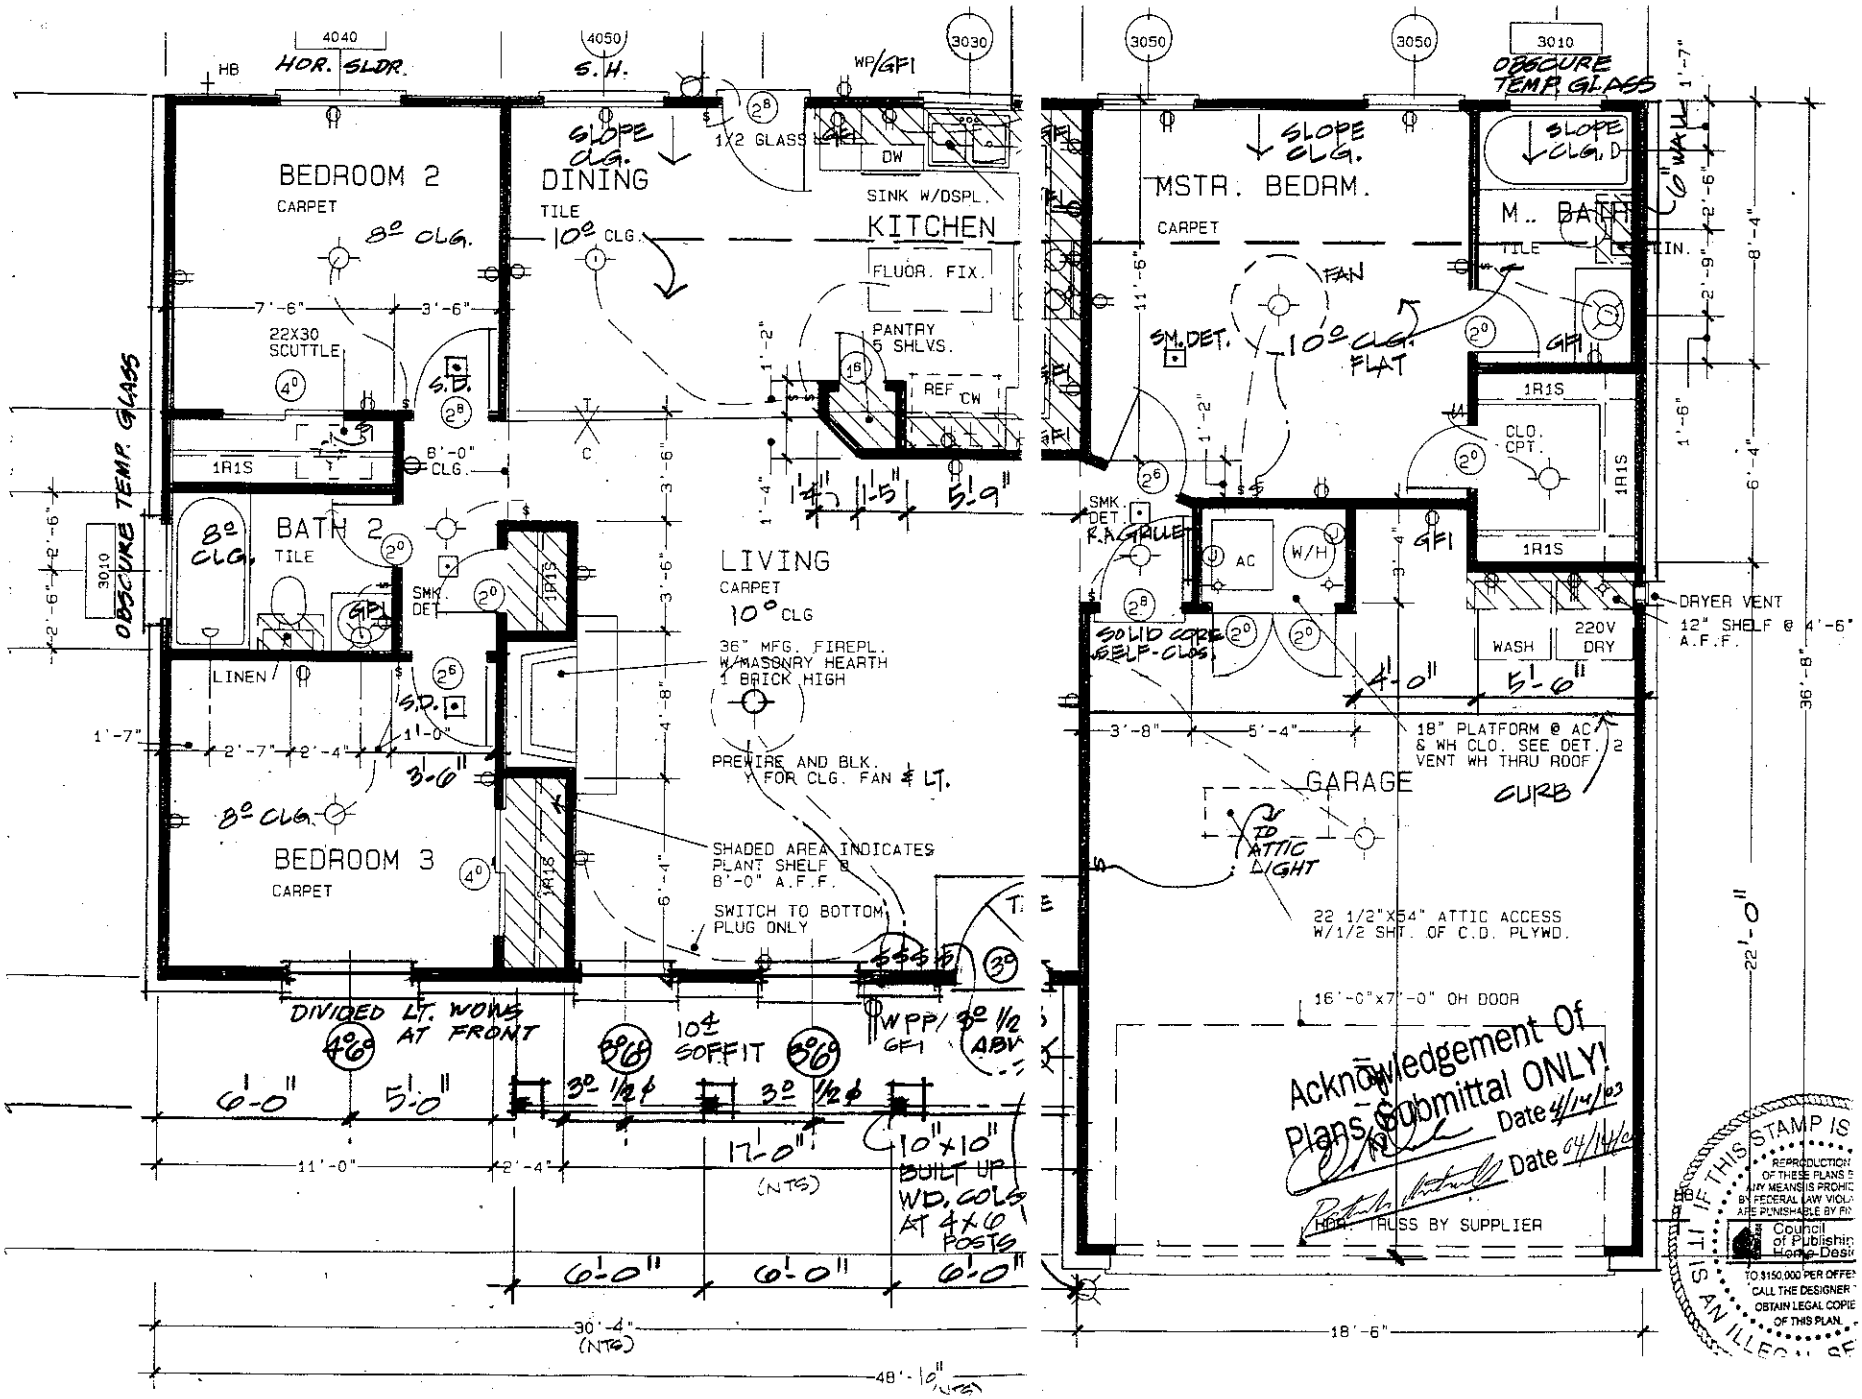

BEDROOM 2
CARPET
8º CLG.
DINING
TILE
10º CLG.
SLOPE CLG.
KITCHEN
SINK W/DSPL.
DW
1X2 GLASS
WP/GFI
FLUOR. FIX.
PANTRY 5 SHLVS.
REF
CW
HB
HOR. SLDR.
5.H.
4040
4050
3030
22X30 SCUTTLE
S.D.
1R1S
8'-0" CLG.
OBSCURE TEMP. GLASS
3010
BATH 2
TILE
8º CLG.
SMK. DET
GFI
LINEN
LIVING
CARPET
10º CLG
36" MFG. FIREPL. W/MASONRY HEARTH 1 BRICK HIGH
PREWIRE AND BLK. FOR CLG. FAN & LT.
SHADED AREA INDICATES PLANT SHELF @ 8'-0" A.F.F.
SWITCH TO BOTTOM PLUG ONLY
BEDROOM 3
CARPET
8º CLG.
DIVIDED LT. WORKS AT FRONT
10¢ SOFFIT
WPP/GFI
3º 1/2 A.B.V.
3º 1/2 ¢
10"x10" BUILT UP WD. COLS AT 4'x6' POSTS
(NTS)
MSTR. BEDRM.
CARPET
SLOPE CLG.
FAN
SM. DET.
10º CLG. FLAT
SMK DET
R.A. GRILLE
AC
W/H
GFI
SOLID CORE SELF-CLOS.
M. BATH
TILE
OBSCURE TEMP. GLASS
6" WALL
SLOPE CLG.
CLG.
1R1S
CLO. CPT.
WASH
220V DRY
DRYER VENT
12" SHELF @ 4'-6" A.F.F.
18" PLATFORM @ AC & WH CLO. SEE DET. VENT WH THRU ROOF
CURB
GARAGE
TO ATTIC LIGHT
22 1/2"X54" ATTIC ACCESS W/1/2 SHT. OF C.D. PLYWD.
16'-0"x7'-0" OH DOOR
HDR. TRUSS BY SUPPLIER
Acknowledgement Of Plans Submittal ONLY!
Date 4/14/03
Date 04/14/03
IF THIS STAMP IS
IT IS AN ILLEG
REPRODUCTION OF THESE PLANS
MAY MEANS IS PROHI
BY FEDERAL LAW VIOL
ARE PUNISHABLE BY FI
Council of Publishin Home Desi
TO $150,000 PER OFFE
CALL THE DESIGNER
OBTAIN LEGAL COPIE
OF THIS PLAN.