
Lot 21 Angel Oaks

PRESSURE MANIFOLD DESIGN

ATTACHMENT TO P.D.# 089338

TAX MAP # _____

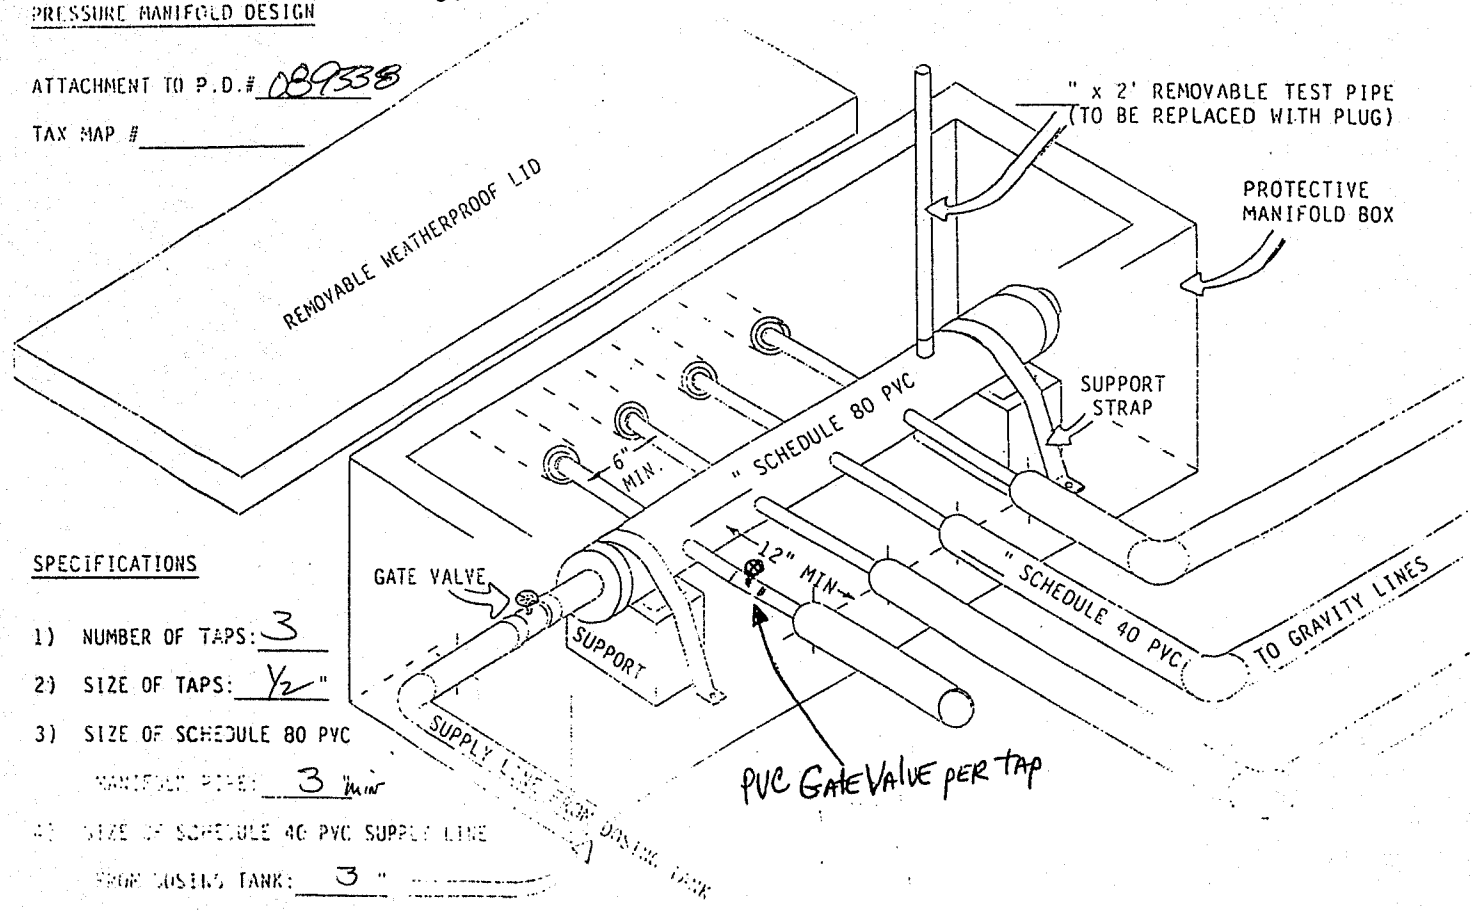

SPECIFICATIONS

1) NUMBER OF TAPS: 3

2) SIZE OF TAPS: ½"

3) SIZE OF SCHEDULE 80 PVC MANIFOLD PIPE: 3" min

4) SIZE OF SCHEDULE 40 PVC SUPPLY LINE FROM SEPTIC TANK: 3"