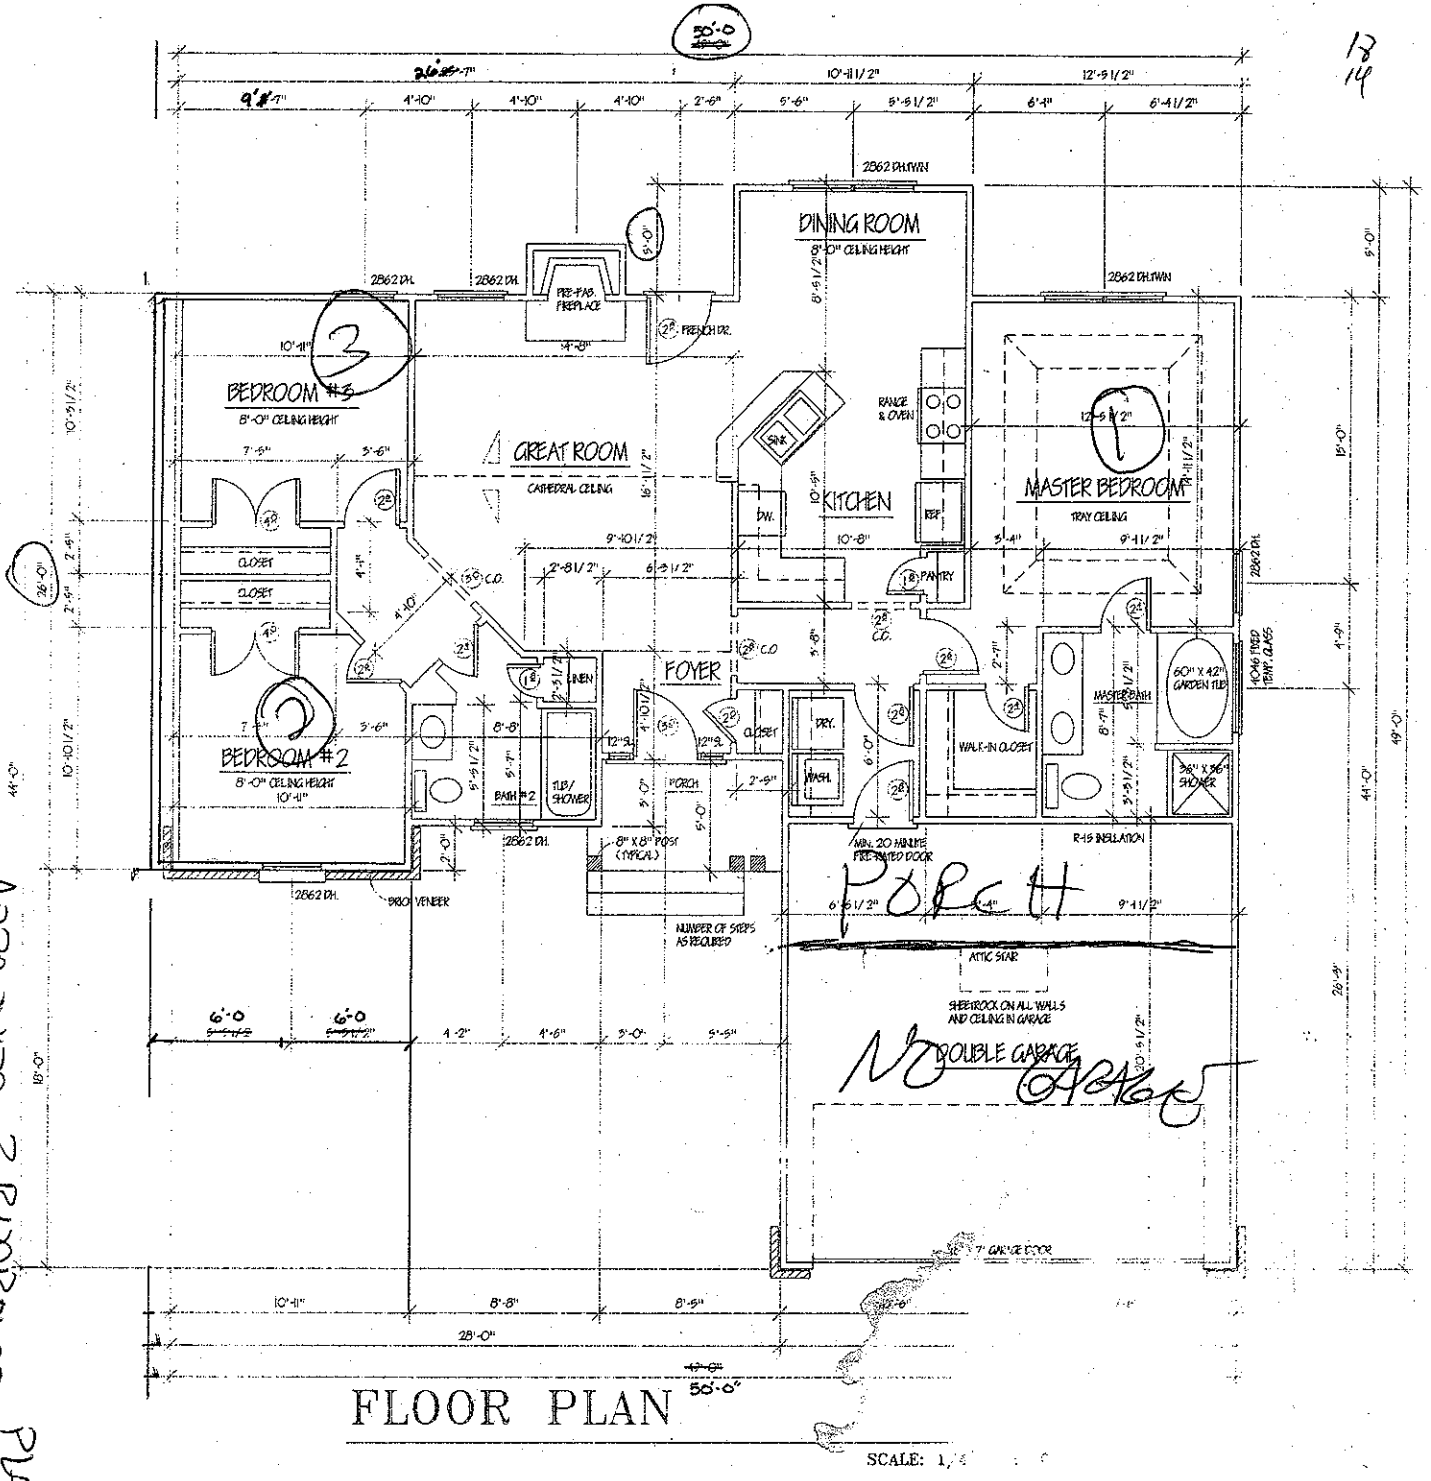


FLOOR PLAN

SCALE: 1/4

Approved 3 Bedroom Plan

Acknowledgement Of
Plans Submittal ONLY!

Date 3/10/04

Date 3/10/04

GRAY DESIGN

JEFFERY D. GRAY
918-B SOUTH MAIN
KANNAPOLIS N.C.
28081
(704) 933-4729

JEFFERY DALE GRAY
GRAY DESIGN 1988
DESIGNER

PROJECT:
GULF SOUTH
DEVELOPMENT GROUP

DATE: JULY 5, 95
REVISION:

VALDERS
HOM-GULF-S-2

SHEET: 4