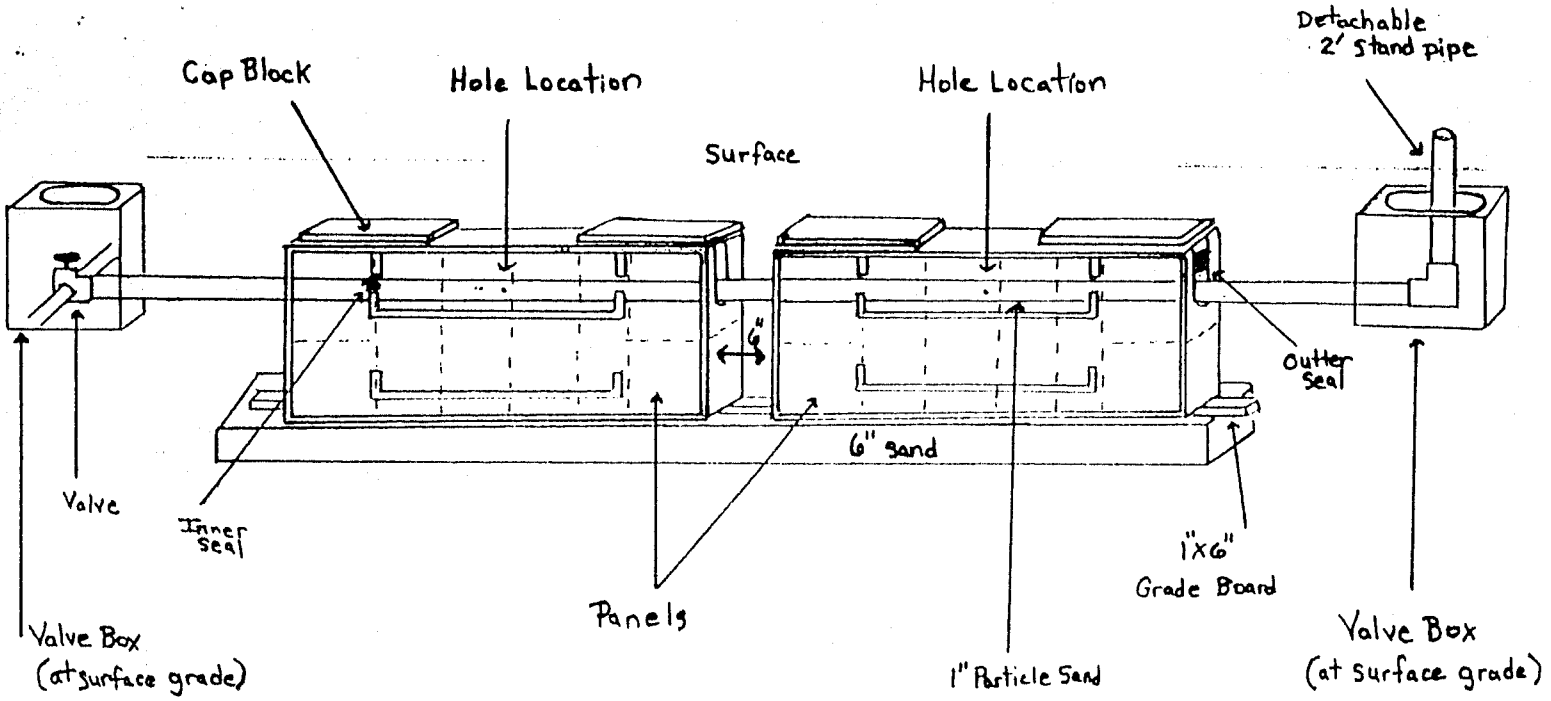


JERRY LACKEY

PD# 083744 PIN # 4714 15 6472

Pressure Dosed PPBPS

of panels 92.
Size holes 5/32. 1 hole per panel.
Approximate amount of sand needed 66 TONS.
100lbs. of partical sand per 8 panels.
Sidewalls raked and limed.
GPM 38.
TDH 18.

Comments

2/5/02 - Water Entering