IREDELL COUNTY HEALTH DEPARTMENT

STATESVILLE 704-878-5305 MOORESVILLE 704-664-5281

IMPROVEMENT PERMIT / AUTHORIZATION TO CONSTRUCT / OPERATION PERMIT / EXISTING SYSTEM INSPECTION

PERMIT# 12783 PIN# 4714-72-4406 678064 SELOWE DATE 4-20-05

OWNER OR CONTRACTOR DALE BEATTY PHONE: Business 704-871-3462 Home 704-872-9485

ADDRESS 691 ISLAND FORD RD STATESVILLE, NC 28625

LOCATION I-40 WEST (R) HWY 90 (L) ISLAND FORD 3 miles to LEFT BY T-BIRD DRIVE & PAST COMMAND BAPTIST CH.

SUBDIVISION / BLOCK / SECTION / LOT LOT AREA 1.67AC SITE CLASS. PS DESIGN FLOW 360 L.T.A.R. .3


Septic Tank: 1000 Gallons; STB 794 Date 4-22-05
Pump Tank: Gallons; PT Date
Pump Make: Model Serial No.
Nitrification Field: No Fields 1 Square Feet EQ=1200' Linear Feet 300'
No Lines 4 Trench Width 36" Max Trench Bottom Depth 36"

[X] New System [ ] Repair System Type: I, II, (III), IV, V, VI
System Description: 60AW 25%RED
Repair System Description: LP 25%RED
Maintenance Agreement Required: [ ] Yes [ ] No
Gravel Depth N/A

[X] House/Mod. Home No. Bedrooms 3
[ ] Mobile Home No. Bathrooms 2
[ ] Business No. Employees
[ ] Other
[ ] Slab [ ] Crawl Space [X] Basement w/plumbing [ ] Basement wo/plumbing

Water Supply: [ ] Individual [X] Public [ ] Community WEST IREDELL H2O

Comments:/Conditions: (1) KEEP GRADE OF BASEMENT CUT SO THAT PROPER FALL CAN BE MAINTAINED TO TANK & DRAINLINES (2) KEEP BASEMENT CUT HIGH SO THE SYSTEM & LINES WILL (E) NOT BE GRADED OR AFFECTED. (2) INSTALL SYSTEM AS FLAGGED ON CONTOURS & MAINTAIN SETBACKS. (3) GRADE LOT FIELD TO DRAIN SO SURFACE H2O DOES NOT STAND ON SYSTEM OR REPAIR AREA'S.

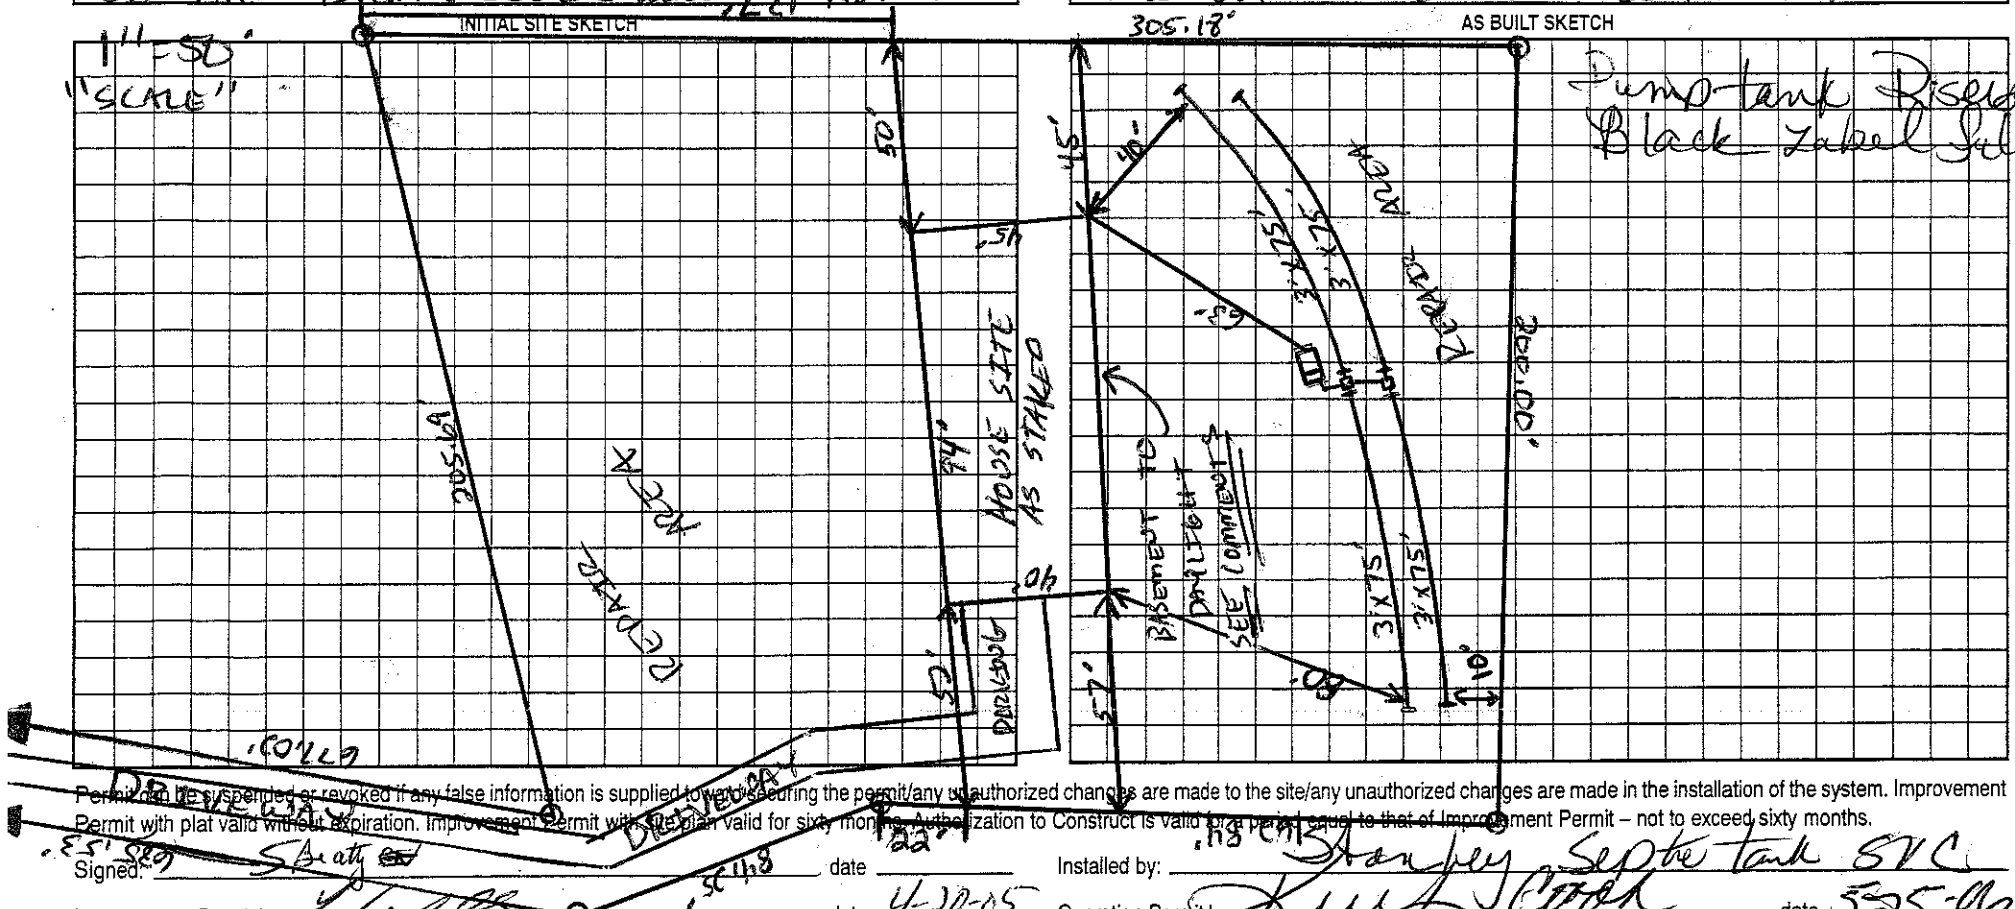

Permit can be suspended or revoked if any false information is supplied toward securing the permit/any unauthorized changes are made to the site/any unauthorized changes are made in the installation of the system. Improvement Permit with plat valid without expiration. Improvement Permit with site plan valid for sixty months. Authorization to Construct is valid for a period equal to that of Improvement Permit – not to exceed sixty months.

Signed: S Beatty date Installed by: Stanley Septic tank SVC

Improvement Permit by: date 4-20-05 Operation Permit by: Kenny Cook date 5-25-06

Authorization to Construct by: date 4-20-05 Existing System Inspection by: date

HEALTH DEPT. COPY: WHITE OWNER COPY (FINAL): YELLOW OWNER COPY (INITIAL): PINK