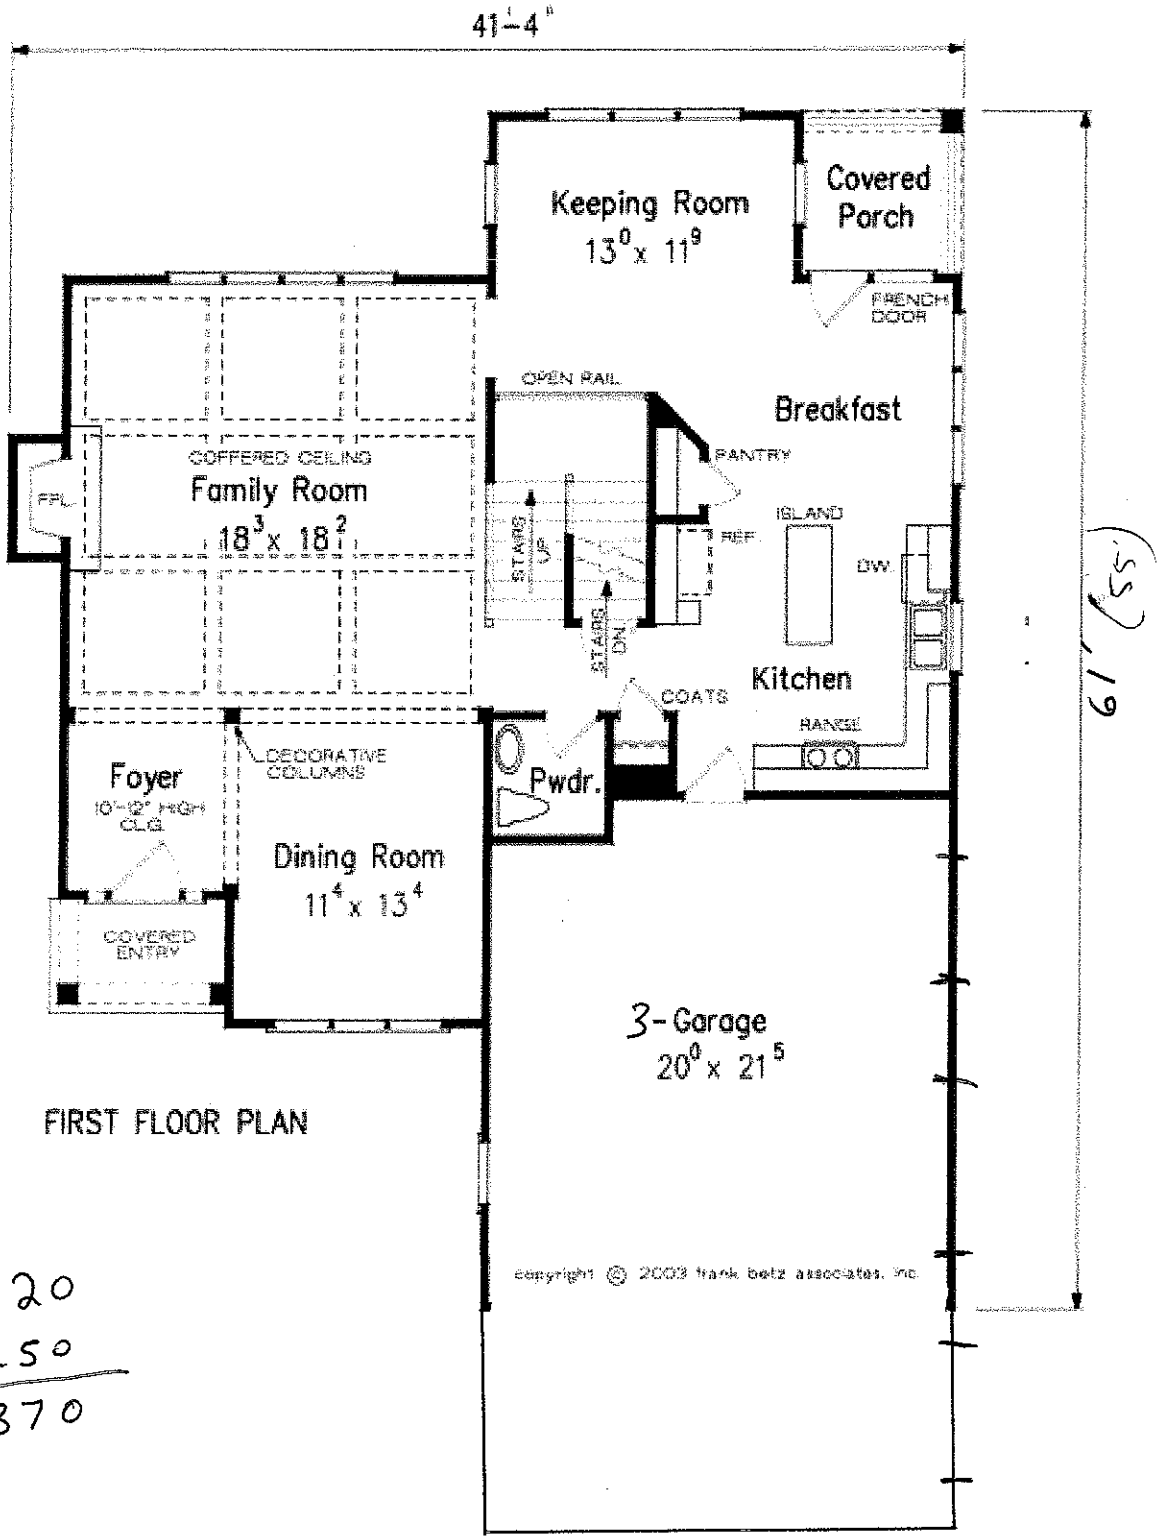


FIRST FLOOR PLAN


1st 1120
2nd 1250
2370

Garage 650

Acknowledgement Of
Plans Submittal ONLY!

STEVE HENRICK Date 8-15-07

Date 8-20-07

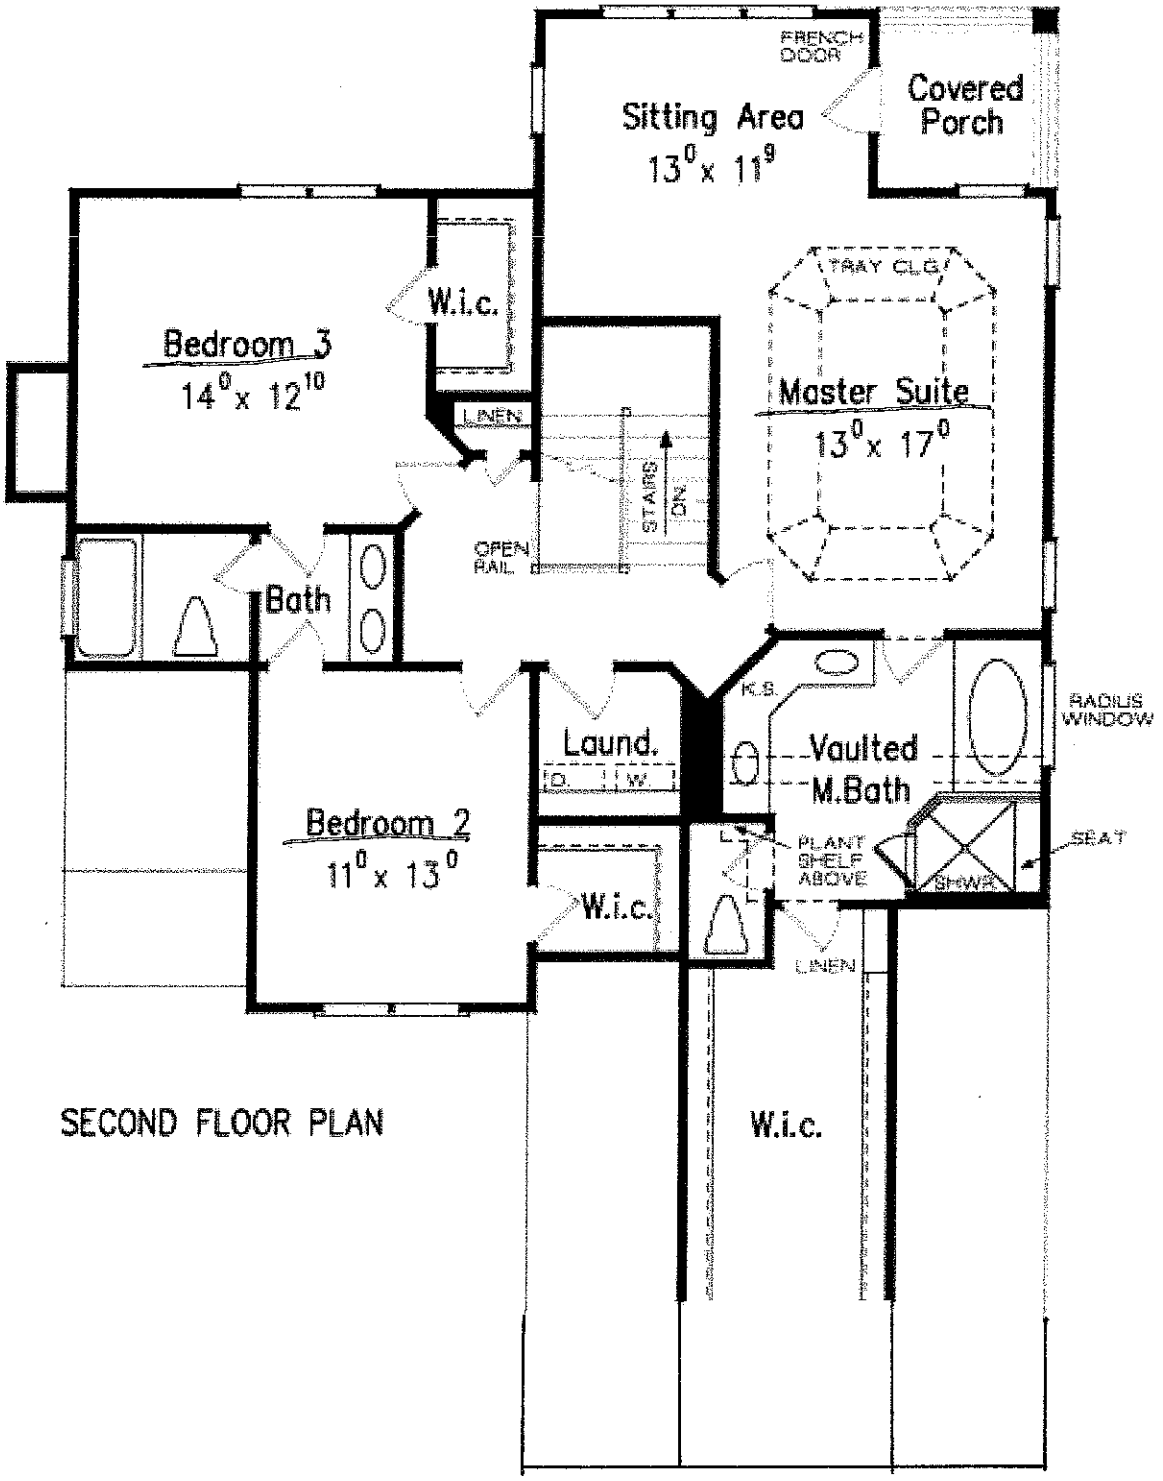

SECOND FLOOR PLAN

Acknowledgement Of
Plans Submittal ONLY!

Steve Hedrick Date 8-15-07

Date 8-20-07