IREDELL COUNTY HEALTH DEPARTMENT *ENVIRONMENTAL HEALTH DIVISION*

(THE ABOVE PERMIT DOCUMENTS WILL BECOME INVALID IF INFORMATION PROVIDED ON THIS APPLICATION IS FALSIFIED OR CHANGED, OR IF THE SITE IS ALTERED. THE IMPROVEMENT PERMIT IS VALID FOR EITHER 60 MONTHS OR WITHOUT EXPIRATION DEPENDING UPON DOCUMENTATION SUBMITTED - APPLICATION WITH SITE PLAN 60 MONTHS, APPLICATION WITH COMPLETE, SCALED PLAT WITHOUT EXPIRATION, SEE 15A NCAC 18A .1937(f) FOR DETAILS)

1. APPLICATION FOR: ✓ Improvement Permit ✓ Authorization To Construct ___ Existing System Inspection

2. Page 2: *Site Plan Worksheet* Form MUST Accompany This Application

The following optional attachments may also be submitted: ✓ Survey Plat, Scaled no more than 1 Inch = 60 Feet

Place check ( ) beside whichever is submitted if applicable ✓ Custom Site Plan, Scaled no more than 1 Inch = 60 Feet

3. Applicant Information:

Applicant Name	Mailing Address	Home Phone #	Alternate Phone #
Donna Crawford	135 Sunset View Lane, Statesville NC 28677	7045283222	7049026922
Owner Name	**Mailing Address**	**Home Phone #**	**Alternate Phone #**
Same →			

4. Property Information:

Street Address	Subdivision Name	Section/Phase and Lot Number
216 Cannon Road, Statesville, NC 28677		

Driving Directions: I-40, Exit Stamey Farm Road, Rt onto Stamey Farm Rd, Rt at stop sign onto Island Ford Rd, Lt onto Cannon Rd, Rt on gravel road between 1st & 2nd mobile home, across at industrial chicken House

5. RESIDENTIAL Site Development Information: *(Check or Complete ALL that apply)* Renovation of Chicken house

( ) New, Single Family Residence	Maximum Number of Bedrooms 2	( ) Crawl Space Foundation?
( ) New, Multi-Family Residence	Maximum Number of Occupants ___	( ) Concrete Slab Foundation?
( ) Expansion of Existing Septic System	If Expansion, Current Number of Bedrooms ___	( ) Basement w/Plumbing?
( ) Repair To Failing Septic System due to ___		( ) Basement w/out Plumbing?
(X) Other 2 BR Hunting CABIN		

IF Non-Residential Site Development: Type of Business ___ Square Footage of Building ___ Maximum Number of Employees ___ Maximum Number of Seats ___

6. Proposed Water Supply:

( ) New Well (✓) Existing Well ( ) Community Well ( ) City Water ( ) Other Public Water

7. Desired Septic System Type: *(You may rank in order of preference, if any)* ( ) EXISTING SYSTEM installed ___ *Year*

( ) Alternative (✓) Conventional ( ) Innovative ( ) Modified Conventional ( ) Other ___

8. Please Answer The Following ( ) Yes (✓) No Does the site contain any jurisdictional wetlands?

To The Best of Your Ability: ( ) Yes (✓) No Is any non-domestic sewage (i.e. industry) to be generated?

( ) Yes (✓) No Is the site subject to approval by any other public agency?

I have read this application and certify that the information provided herein is true, complete, and correct. Authorized county and state officials are granted right of entry to conduct necessary inspections to determine compliance with applicable laws and rules. I understand that I am solely responsible for the proper identification and labeling of all property lines and corners and making the site accessible so that a complete site evaluation can be performed.

9. Signature: Donna Crawford — 5-11-16

Property owner or owner's legal representative signature (SIGNATURE REQUIRED) — DATE

IREDELL COUNTY HEALTH DEPARTMENT

JANE MURRAY, RN BSN MS
HEALTH DIRECTOR

Public Health
Prevent. Promote. Protect.
Iredell County Health Department

Notice of Intent to SUSPEND/REVOKE Improvement Permit/Construction Authorization

01/25/2015

Owner: Donna Crawford
Address: 135 Sunset View Ln Statesville NC

Subject: Notice of Intent to Revoke/Suspend 216 Cannon Dr Improvements Permit

Dear Donna Crawford:
(Owner's Name)

The Iredell County Health Department (ICHD) inspected the site for the on-site wastewater system located at 216 Cannon Rd Statesville NC for compliance with the Laws (Article 11 of Chapter 130A of the North Carolina General Statutes), Rules (15A NCAC 18A .1900 et seq.), and Improvement Permit/Construction Authorization III determined the following violations:

Violation	Law or Rule Citation
Addition encroached upon designed tail lines.	

[Example #1 - 18 inches of soil removed from site in violation of NCGS 130A-335(f), Rule .1937(g), Rule .1943, Rule .1947(c), and IP Condition No. 2.]
[Example #2 - Nitrification trenches installed at a depth of 30 inches in violation of Rule .1955 (m) and CA Condition No. 2.]

This is to notify you that based on these violations, the Department intends to suspend/revoke (specify) your Improvement Permit/Construction Authorization (specify) 30 days from the date of this notice.

If the ICHD determines that all of the violations have been corrected before thirty (30) days expire, the suspension/revocation (specify) will not go into effect. *[Insert for suspension]* If the permit is suspended, the health department must determine that the violations have been corrected before the suspension will be lifted. *[Insert for revocation]* If the permit is revoked, you must apply for a new Improvement Permit/Construction Authorization and meet the requirements of the current laws and rules necessary to obtain a new IP/CA.

You have a right to an informal review of this decision. You may request an informal review by the environmental health supervisor at the local health department. You may also request an informal review by the NC Department of Health and Human Services Regional Soil Scientist. A request for informal review must be made in writing to the local health department.

You also have a right to a formal appeal of this decision. To pursue a formal appeal, you must file a petition for a contested case hearing with the Office of Administrative Hearings, 6714 Mail Service Center, Raleigh, NC 27699-6714. You may write the Office of Administrative Hearings, call the office at (919) 431-3000 or get a copy of the petition form from the OAH web site at http://www.ncoah.com/forms.html . The petition for a contested case hearing must be filed in accordance with the provision of North Carolina General Statutes 130A-24 and 150B-23 and all other applicable provisions of Chapter 150B. North Carolina General Statute 130A-335 (g) provides that your hearing would be held in the county where your property is located.

If you wish to pursue a formal appeal, you must file the petition form with the Office of Administrative Hearings **WITHIN 30 DAYS OF THE DATE OF THIS LETTER.** The date of this letter is 07/21/16. Meeting the 30 day deadline is critical to your formal appeal.

If you file a petition for a contested case hearing with the Office of Administrative Hearings, you are required by law (NC General Statute 150B-23) to serve a copy of your petition on the Office of General Counsel, NC Department of Health and Human Services, 2001 Mail Service Center, Raleigh, NC 27699-2001.

Do not serve the petition on your local health department. Sending a copy of your petition to the local health department will not satisfy the legal requirement in NC General Statute 150B-23 that you send a copy to the Office of General Counsel, 2001 Mail Service Center, NC Department of Health and Human Services.

You may contact our office at 704-878-5305 x3456 or by fax at 704-871-3483.

Sincerely,

Signature of DHHS Authorized Agent

IREDELL COUNTY HEALTH DEPARTMENT
JANE MURRAY, RN BSN MS
HEALTH DIRECTOR

Public Health
Prevent. Promote. Protect.
Iredell County Health Department

Voluntary Relinquishment of Administrative Appeal Rights
(Completion of Form by Property Owner)

7-21-16 (Date)

Owner: Donna Crawford
Address: 135 Sunset View
~~Sunset V~~ Statesville NC 28677

Subject: Voluntary Relinquishment of Administrative Appeal Rights

(specify Permit ID/owner's name/property location/site legal description):

I, Donna Crawford voluntarily relinquish my rights to pursue a formal appeal through the Office of
(print full name)

Administrative Hearings pursuant to NC General Statute 130A-24 and 150B-23 and all other applicable provisions of Chapter 150B for the above referenced permit in order for the authorized agent/local health department to issue the applicable permit (new IP and/or CA) for the site. I understand by completing this form the previous permit issued on 7-21-16 (date) for a system 25% Reduction (system name)

for the site will be "revoked" immediately by the authorized agent/local health department.

Donna Crawford
Signature of Property Owner

Central Office
318 Turnersburg Hwy
Statesville, NC 28625
704 878-5300

Mooresville Office
610 E. Center Avenue
Mooresville, NC 28115
704 664-5281

Environmental Health
349 N. Center Street
Statesville, NC 28677
704 878-5358

http://www.co.iredell.nc.us/Departments/Health/

IREDELL COUNTY HEALTH DEPARTMENT

Statesville Office (704) 878-5305 Mooresville Office (704) 660-3625 PERMIT # 218780

IMPROVEMENT PERMIT / AUTHORIZATION TO CONSTRUCT / OPERATION PERMIT / EXISTING SYSTEM

PIN # 4715614268

APPLICANT: Donna Crawford APPLICANT ADDRESS: 135 Sunset View Ln Statesville NC

SITE ADDRESS: 216 Cannon Rd Statesville NC PHONE: 704-528-3222 ALT. PHONE: 704-902-6922


SITE DIRECTIONS: 40W T/R Stamey Farm Rd T/R Island Ford Rd T/L Cannon Rd Lot on right

SUBDIVISION: W/P SECTION: W/P LOT # W/P LOT AREA: 53.66 ac DESIGN FLOW: 240 L.T.A.R.: 0.3

Septic Tank	1000	(gal)	STB		Date		[X] New System	[ ] Repair	[ ] Expansion	System Type: I II [III] IV V VI	[ ] Residence	No. Bedrooms	2	Water Supply
Pump Tank		(gal)	PT		Date		System Description:	25% Reduction			[ ] Business	No. Persons	4	[X] Private
Pump Make			Model		Serial #		Repair System Description:	25% Reduction			[X] Other	No. Employees		[ ] Public
# Nitrification Fields	1	# Lines	2	Linear Ft:	200		Maintenance Agreement Required:	[ ] YES	[X] NO		[X] Slab	[ ] Crawl Space		[ ] Community
Trench Width	36"	Max. Trench Bottom Depth	36"	Gravel Depth	W/P			[X] GRAVITY	[ ] PRESSURE		[ ] Basement w/plumbing		[ ] Basement w/o plumbing	

Comments / Conditions: Install 25% reduction on contour with Serial distribution

INITIAL SITE SKETCH

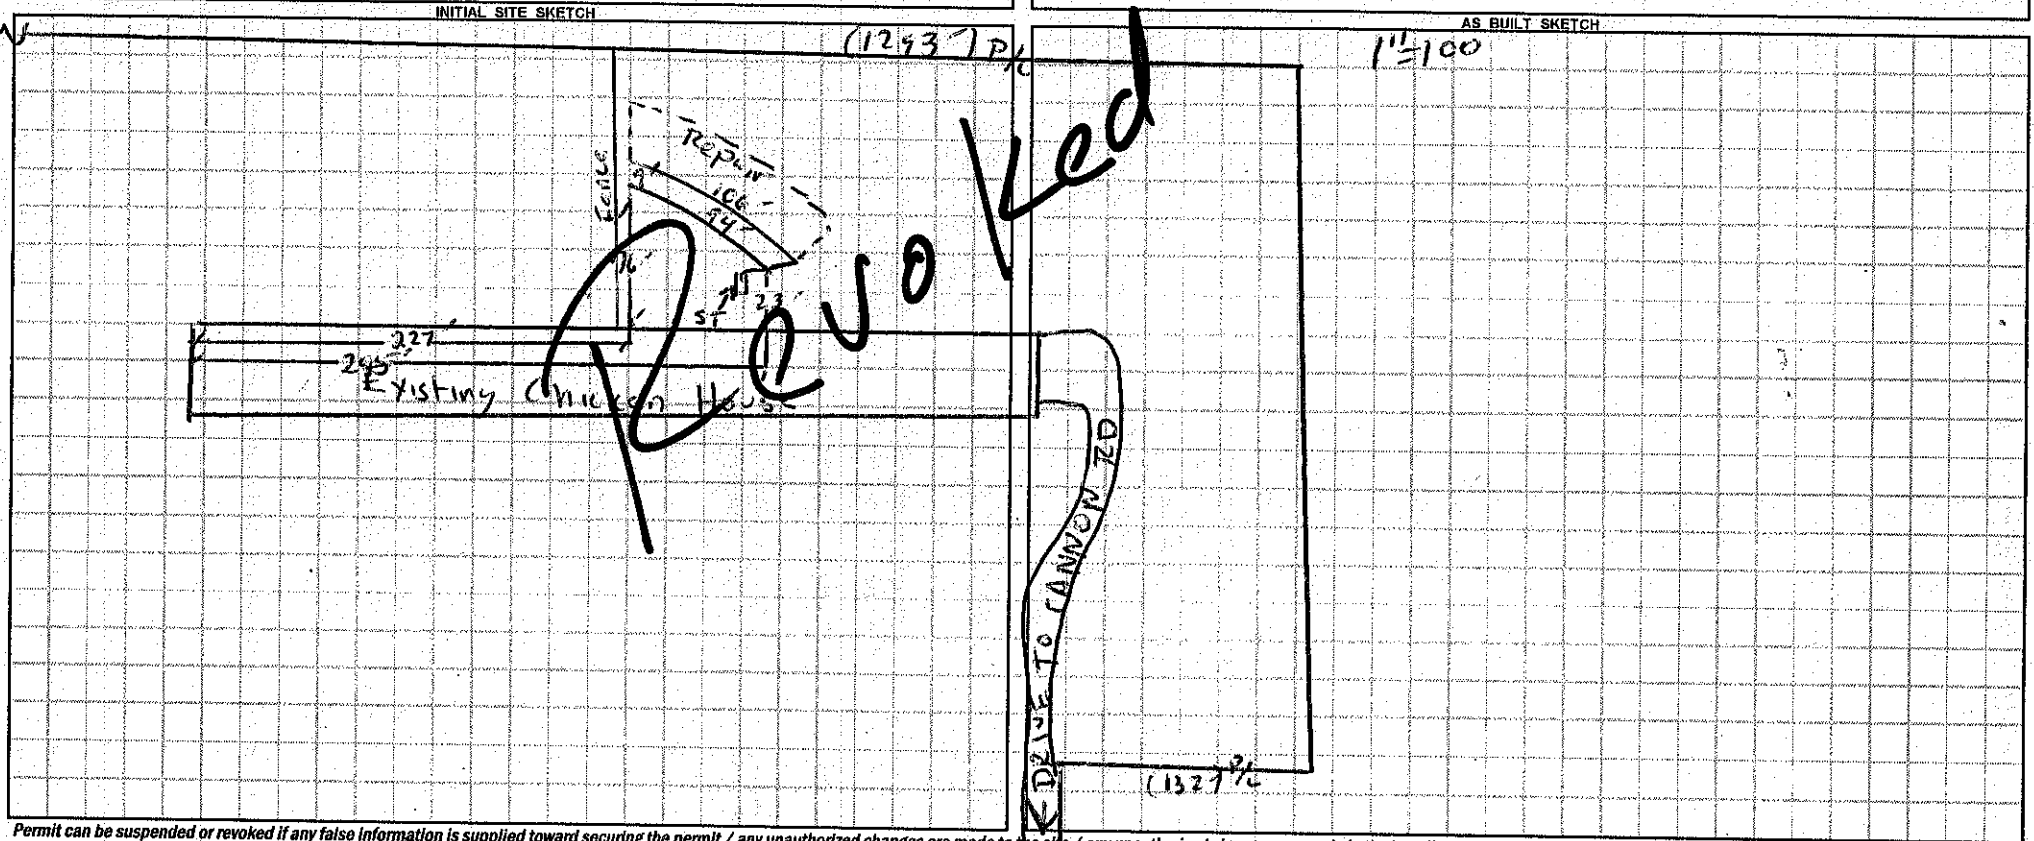

AS BUILT SKETCH

1" = 100'

Permit can be suspended or revoked if any false information is supplied toward securing the permit / any unauthorized changes are made to the site / any unauthorized changes are made in the installation of the system. **CONTACT A LOCATOR SERVICE PRIOR TO ANY EXCAVATION**

[ ] **IMPROVEMENT PERMIT** *with plat valid without expiration* [X] **IMPROVEMENT PERMIT** *with site plan valid for 60 mos.* [X] **AUTHORIZATION TO CONSTRUCT** *valid for period equal to IMPROVEMENT PERMIT--not to exceed 60 mo.*

Owner / Applicant Signature: Date: 7/7/16 Installed by:

IMPROVEMENT PERMIT by: Date: 07/06/16 OPERATION PERMIT by: Date:

AUTHORIZATION TO CONSTRUCT by: Date: 07/06/16 Existing System Inspected by: Date:

Health Dept. Copy - WHITE Applicant (Final Approval) - YELLOW Applicant (Conditional Approval) - PINK