IREDELL COUNTY HEALTH DEPARTMENT

Statesville Office (704) 878-5305 Mooresville Office (704) 660-3625 PERMIT # 242333

SEPTIC IMPROVEMENT PERMIT / AUTHORIZATION TO CONSTRUCT / OPERATION PERMIT / EXISTING SYSTEM

PIN # 4715744140

APPLICANT/OWNER: Castlegate LLC APPLICANT ADDRESS: 7271 Long Island Rd Catawba NC

SITE ADDRESS: 116 Hatford Ct Statesville NC 28625 PHONE: 704-578-4951 ALT. PHONE N/A

SITE DIRECTIONS: Rt. On 64, Rt on 90W/ left onto Absher Farm Lp, left onto Staffordshire Dr, Rt onto Greythorn Dr, L on Hatford Ct SAP CONTROLLED: ■ YES ☐ NO

SUBDIVISION: Castlegate SECTION: — LOT # 59 LOT AREA: 0.68 DESIGN FLOW: 360 L.T.A.R.: 0.3

Septic Tank	1000	(gal)	STB		Date		■ New System	☐ Repair	☐ Expansion	System Type: I II (III) IV V VI	
Pump Tank		(gal)	PT		Date		System Description:	25% Reduction			
Pump Make			Model		Serial #		Repair System Description:	LPPBPPS			
# Nitrification Fields	1		# Lines	3	Linear Ft:	300	Maintenance Agreement Required:	☐ YES	■ NO		
Trench Width	36"		Trench Bottom Depth(High Side)	24"	Gravel Depth	N/A	■ GRAVITY	☐ PRESSURE			

■ Residence	No. Bedrooms	3	Water Supply
☐ Business	No. Persons	6	☐ Private
☐ Other	No. Employees		■ Public
☐ Slab	■ Crawl Space		☐ Community
☐ Basement w/ plumbing			☐ Basement w/o plumbing

Comments / Conditions: Per plan By The Oaks Group, PA

System installed in same location, house box moved

INITIAL SITE SKETCH

This permit is issued pursuant to Section 11.(c) of SL 2018-114 using the signed and sealed

LSS Evaluation attached here.

See plan by:The Oaks Group, PA

AS BUILT SKETCH

Installed as shown on Engineer drawing.

Permit can be suspended or revoked if any false information is supplied toward securing the permit / any unauthorized changes are made to the site / any unauthorized changes are made in the installation of the system. CONTACT A LOCATOR SERVICE PRIOR TO ANY EXCAVATION

☐ IMPROVEMENT PERMIT *with plat valid without expiration.* ■ IMPROVEMENT PERMIT *with site plan valid for 60 mos.* ■ AUTHORIZATION TO CONSTRUCT *valid for period equal to IMPROVEMENT PERMIT--not to exceed 60 mo.*

Owner / Applicant Signature: Kathleen Saunders Date: 3/8/19 Installed by: Rowan Septic

IMPROVEMENT PERMIT by: Date: 02/22/19 OPERATION PERMIT by: Benjamin A. Botkins (a) Date: 9-10-2019

AUTHORIZATION TO CONSTRUCT by: Date: 02/22/19 Existing System Inspected by: Date:

FOR SEPTIC FINAL INSPECTION: CALL 704-664-3703 between 8am-9am the day the inspection is needed. Be sure to speak with an inpsector to confirm your inspection time.

Notes:

1) This property may be subject to any Easements, Rights-of-way, and/or Restrictive Covenants.
2) Boundary information based on Map Book: 54 at Page: 98-100 as recorded in the Iredell County Register of Deeds.
3) No N.C.G.S. or U.S.G.S. Monuments could be located within 2000'.
4) Area by coordinate method.
5) This survey is of an existing parcel of land.

CURVE TABLE				
CURVE	LENGTH	RADIUS	Chord Distance	Chord Bearing
C1	78.54	50.00	70.71	S36°58'45"E

Legend

R/W = Right-of-way
I.P.S. = #4 Rebar Set
B.O.C. = Back of Curb
= Not to scale
= Telephone Pedestal
= Utility Pole
= Cable Pedestal

P.B. 54, Pg. 98

N/F
Coleman Absher
DB 796 pg 773

N08°01'47"E 93.09

10' Utility And Storm Drainage Easement

U.S. Highway 64
Public R/W

N53°38'45"W 209.66

35' Setback

100'

100'

S81°50'14"E 175.90

16' Setback

Lot 58
MB 54 PG 99

Lot 59
29,412 Sq.Ft.
0.68 Acres

60'

35' Setback

Drive

16' Setback

S24°07'56"W 148.66

C1

Hatford Ct.
50' Public R/W

10' Utility And Storm Drainage Easement


Lot 60
MB 54 PG 99

GRAPHIC SCALE

50 0 25 50 100 200

(IN FEET)

8/11/14 ~ 12H

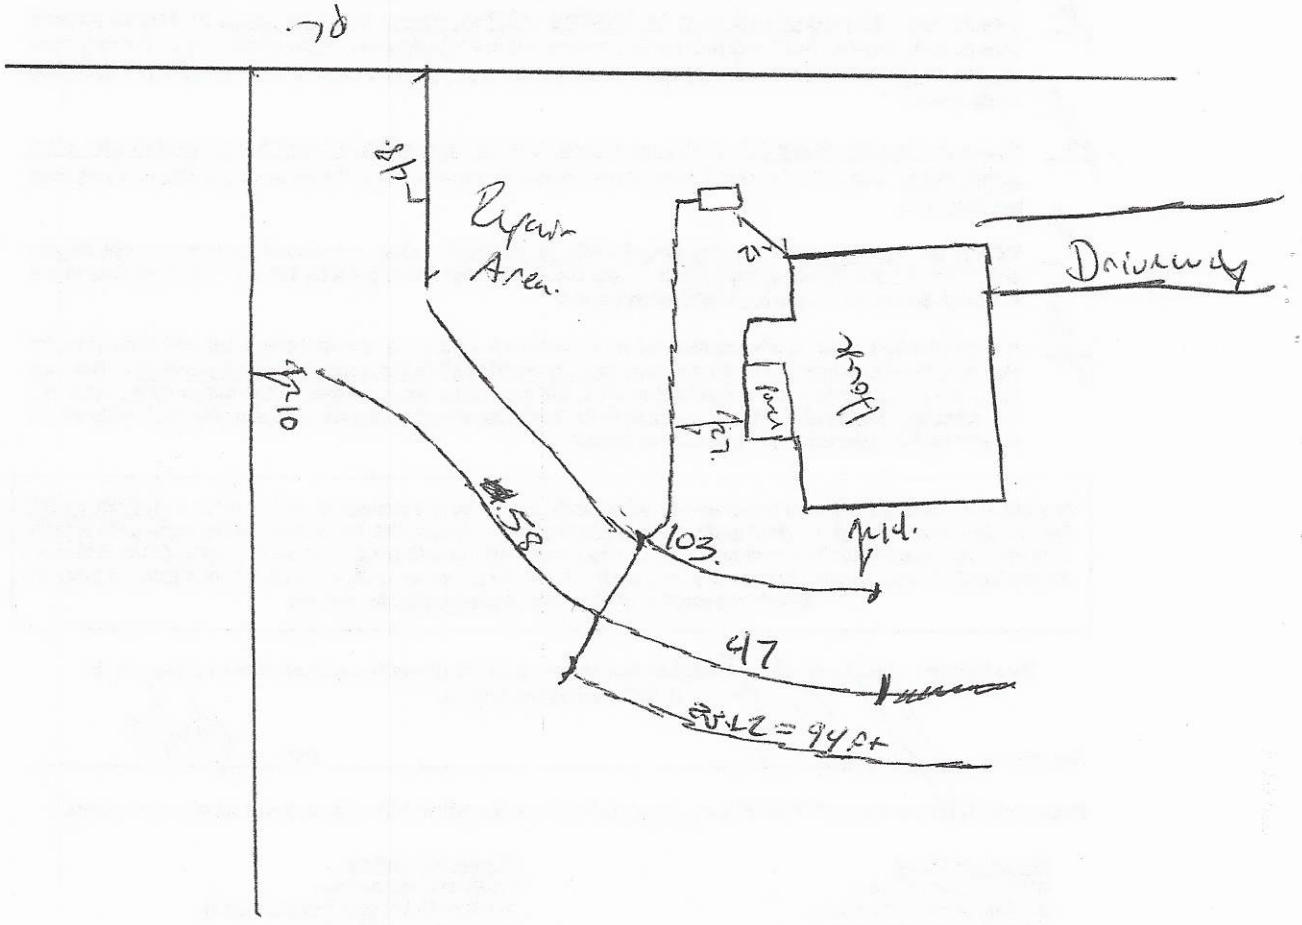

THE OAKS GROUP, PA

To: Iredell County Environmental Health Department (ICHD)

From: Kathleen Saunders, LSS

RE: 116 Hatford Ct

Date: February 19, 2019

Attached is the septic specification information required to permit 116 Hatford Ct for an Improvement Permit and/or Construction Authorization Permit in Iredell County via the Session Law 14 permitting process.

The attached information is not an Improvement Permit or an Authorization to Construct, and is only to assist the Iredell with permitting. The ICHD has to approve each lot and only the ICHD can issue these permits. The system should be installed according to the ICHD permits, policies, and NC Rules, which these specifications are in accordance with. If the ICHD wishes to change tank locations, distribution devices, etc they may do so at their discretion.

All information and specifications have been prepared in conjunction with ICHD permitting guidelines for the current lot owners to acquire an Improvement Permit and/or Authorization to Construct on this lot. It is ultimately the ICHD's responsibility to verify all specifications, **excluding** soil descriptions, before permitting and/or septic system installation.

The LSS Evaluation attached to this application is to be used to produce design and construction features for permitting in accordance with SL 2018-114 Section 11.(c). The LSS Evaluation is being submitted pursuant to and meets the requirements of SL 2018-114 11.(c). The LSS Evaluation contains sufficient information to produce design and construction features for an IP/CA, and the LSS contains the proper insurance with the proper coverage.

LICENSED SOIL SCIENTIST
KATHLEEN M. SAUNDERS
1313
STATE OF NORTH CAROLINA

Kathleen Saunders

Notes:

1) This property may be subject to any Easements, Rights-of-way, and/or Restriative Covenants.

2) Boundary information based on Map Book: 54 at Page: 98-100 as recorded in the Iredell County Register of Deeds.

3) No N.C.G.S. or U.S.G.S. Monuments could be located within 2000'.

4) Area by coordinate method.

5) This survey is of an existing parcel of land.

CURVE TABLE				
CURVE	LENGTH	RADIUS	Chord Distance	Chrod Bearing
C1	78.54	50.00	70.71	S38°58'45"E

Legend

R/W = Right-of-way
I.P.S. = #4 Rebar Set
B.O.C. = Back of Curb
~ = Not to scale
□ = Telephone Pedestal
= Utility Pole
◉ = Cable Pedestal

P.B. 54, Pg. 98

N/F
Coleman Absher
DB 796 pg 773

N08°01'47"E 93.09

10' Utility And Storm Drainage Easement

35' Setback

U.S. Highway 64
Public R/W

N59°36'45"W 209.86

100'

35' Setback

100'

S81°59'14"E 175.90

15' Setback

Lot 58
MB 54 PG 99

Lot 59
29,442 Sq.Ft.
0.68 Acres

15' Setback

35' Setback

Drive

S24°07'56"W 148.66

C1

Hatford Ct.
50' Public R/W

10' Utility And Storm Drainage Easement

Lot 60
MB 54 PG 99

GRAPHIC SCALE

50 0 25 50 100 200

(IN FEET)

IREDELL COUNTY HEALTH DEPARTMENT

Statesville Office (704) 878-5305 Mooresville Office (704) 660-3625

SEPTIC IMPROVEMENT PERMIT / AUTHORIZATION TO CONSTRUCT / OPERATION PERMIT / EXISTING SYSTEM

PERMIT # 242333

PIN # 4715744140

APPLICANT/OWNER: Castlegate LLC

APPLICANT ADDRESS: 7271 Long Island Rd Catawba NC

SITE ADDRESS: 116 Hatford Ct Statesville NC

PHONE: 704-578-4951

ALT. PHONE N/A

SITE DIRECTIONS: Rt. On 64, Rt on 90W/ left onto Absher Farm Lp, left onto Staffordshire Dr, Rt onto Greythorn Dr, L on Hatford Ct

SUBDIVISION: Castlegate

SECTION: 2 LOT # 59 LOT AREA: 0.68

SAP CONTROLLED: ■ YES ☐ NO

DESIGN FLOW: 360 L.T.A.R.: 0.3

Septic Tank 1000 (gal) STB Date

Pump Tank (gal) PT Date

Pump Make Model Serial #

Nitrification Fields 1 # Lines 3 Linear Ft: 300

Trench Width 36" Trench Bottom Depth(High Side) 24" Gravel Depth N/A

■ New System ☐ Repair ☐ Expansion System Type: I II (III) IV V VI

System Description: 25% Reduction

Repair System Description: LPPBPPS

Maintenance Agreement Required: ☐ YES ■ NO

■ GRAVITY ☐ PRESSURE

■ Residence ☐ Business ☐ Other ☐ Slab ☐ Basement w/plumbing

No. Bedrooms 3 No. Persons 6 No. Employees

■ Crawl Space

Water Supply: ☐ Private ■ Public ☐ Community

☐ Basement w/o plumbing

Comments / Conditions: Per plan By The Oaks Group, PA

System installed in same location House box Moved.

INITIAL SITE SKETCH

This permit is issued pursuant to Section 11.(c) of SL 2018-114 using the signed and sealed

LSS Evaluation attached here.

See plan by:The Oaks Group, PA

AS BUILT SKETCH

As Built attached

COPY

Authorization to Construct
FOR SEPTIC FINAL INSPECTION
CALL 704-664-3703

Permit can be suspended or revoked if any false information is supplied toward securing the permit / any unauthorized changes are made to the site / any unauthorized changes are made in the installation of the system. CONTACT A LOCATOR SERVICE PRIOR TO ANY EXCAVATION

☐ IMPROVEMENT PERMIT *with plat valid without expiration.* ■ IMPROVEMENT PERMIT *with site plan valid for 60 mos.* ■ AUTHORIZATION TO CONSTRUCT *valid for period equal to IMPROVEMENT PERMIT--not to exceed 60 mo.*

Owner / Applicant Signature: Date:

IMPROVEMENT PERMIT by: Date: 02/22/19

AUTHORIZATION TO CONSTRUCT by: Date: 02/22/19

Installed by: Rowan Septic

OPERATION PERMIT by: Date: 9/10/2019

Existing System Inspected by: Date:

FOR SEPTIC FINAL INSPECTION: CALL 704-664-3703 between 8am-9am the day the inspection is needed. Be sure to speak with an inpsector to confirm your inspection time.

THE OAKS GROUP, PA

To: Iredell County Environmental Health Department (ICHD)

From: Kathleen Saunders, LSS

RE: 116 Hatford Ct

Date: February 19, 2019

Attached is the septic specification information required to permit 116 Hatford Ct for an Improvement Permit and/or Construction Authorization Permit in Iredell County via the Session Law 14 permitting process.

The attached information is not an Improvement Permit or an Authorization to Construct, and is only to assist the Iredell with permitting. The ICHD has to approve each lot and only the ICHD can issue these permits. The system should be installed according to the ICHD permits, policies, and NC Rules, which these specifications are in accordance with. If the ICHD wishes to change tank locations, distribution devices, etc they may do so at their discretion.

All information and specifications have been prepared in conjunction with ICHD permitting guidelines for the current lot owners to acquire an Improvement Permit and/or Authorization to Construct on this lot. It is ultimately the ICHD's responsibility to verify all specifications, **excluding** soil descriptions, before permitting and/or septic system installation.

The LSS Evaluation attached to this application is to be used to produce design and construction features for permitting in accordance with SL 2018-114 Section 11.(c). The LSS Evaluation is being submitted pursuant to and meets the requirements of SL 2018-114 11.(c). The LSS Evaluation contains sufficient information to produce design and construction features for an IP/CA, and the LSS contains the proper insurance with the proper coverage.

LICENSED SOIL SCIENTIST
KATHLEEN M. SAUNDERS
1313
STATE OF NORTH CAROLINA

Kathleen Saunders

Lot 59 Castlegate Fast Track - The Oaks Group, PA

Number of Bedrooms	**3**
Basement or Crawl	**Crawl Space**
Design Flow (gpd)	**360**
Primary System LTAR (gpd/ft2)	**0.3**
Primary System Type	**25% Reduction**
No. Lines	3 (See Table)
Total Linear Feet	300
Trench Width	3' min.
Trench Spacing	9' min.
Distribution Device	Drop Boxes or Other
Tank Size	1000 gallon tank
Max Trench Bottom Depth (High Side)	24"
Maintenance Agreement Required	No
Repair System	**LP PPBPS**
Total Linear Feet	222
Repair Loading Rate	0.3

Table: Summary of Primary and Repair Nitrification Line Specifications

Line No.	Use	Line Color	System Type	Line Length (Ft.)
1	Repair	Blue	LP PPBPS	55
2	Repair	Orange	LP PPBPS	80
3	Repair	Pink	LP PPBPS	87
4	System	Red	25% Reduction	100 endfed
5	System	Blue	25% Reduction	100 endfed
6	System	Orange	25% Reduction	100 middlefed
				Total System: 300'
				Total Repair: 222'

Note: Keep necessary setbacks to foundation drains if used
Tank locations and distribution devices can be altered at ICHD's discretion

DEPARTMENT OF HEALTH AND HUMAN SERVICES
DIVISION OF PUBLIC HEALTH, ENVIRONMENTAL HEALTH SECTION
ON-SITE WATER PROTECTION BRANCH

Sheet ___ of ___
PROPERTY ID #:
COUNTY: Iredel

SOIL/SITE EVALUATION
for ON-SITE WASTEWATER SYSTEM
(Complete all fields in full)

OWNER: Castlegate LLC
ADDRESS: 7271 Long Island Rd Catawba — APPLICATION DATE
PROPOSED FACILITY: SFR — PROPOSED DESIGN FLOW (.1949): 360 — DATE EVALUATED: 2/2/19
LOCATION OF SITE: Lot 59 — PROPERTY SIZE: 0.68
WATER SUPPLY: ☐ Private ☒ Public ☐ Well ☐ Spring ☐ Other — PROPERTY RECORDED: yes
EVALUATION METHOD: ☐ Auger Boring ☒ Pit ☐ Cut — TYPE OF WASTEWATER: ☒ Sewage ☐ Industrial Process ☐ Mixed

PROFILE #	.1940 LANDSCAPE POSITION/ SLOPE %	HORIZON DEPTH (IN.)	SOIL MORPHOLOGY (.1941) .1941 STRUCTURE/ TEXTURE	SOIL MORPHOLOGY (.1941) .1941 CONSISTENCE/ MINERALOGY	OTHER PROFILE FACTORS .1942 SOIL WETNESS/ COLOR	.1943 SOIL DEPTH	.1956 SAPRO CLASS	.1944 RESTR HORIZ	PROFILE CLASS & LTAR
1	L 5%	0-12	Mo SBK C	FR SS/SP	R; F sap	48+	N/A	N/A	0.3
		12-48	WK SBK CL	↓	R; C sap				
					F Quartz				
2	L 5%	0-12	Mo SBK C	FR SS/SP	R	32"	PS	N/A	0.3
		12-32	WK SBK CL	↓	R; F sap multi				
		32-55	MAL sap	↓	F/C Quartz 32"				
3	L 5%	0-12	Mo SBK C	FR SS/SP	R	48"	PS	N/A	0.3
		12-48	WK SBK CL	↓	R; C sap multi				
		48-55	MAL sap	↓					
4	L 5%	0-18	Mo SBK C	FR SS/SP	R	24"	PS	N/A	0.3
		18-24	WK SBK CL	↓	R; C sap multi				
		24-48	MAL sap	↓					

DESCRIPTION	INITIAL SYSTEM	REPAIR SYSTEM
Available Space (.1945)	PS	PS
System Type(s)	IIIg	IV
Site LTAR	0.3	0.3

OTHER FACTORS (.1946):
SITE CLASSIFICATION (.1948):
EVALUATED BY: KMS
OTHER(S) PRESENT:
Kathleen Saunders

LICENSED SOIL SCIENTIST — KATHLEEN M. SAUNDERS — SEAL OF THE STATE OF NORTH CAROLINA — 4313 — STATE OF NORTH CAROLINA

COMMENTS:
Updat
___ The LSS evaluation attached is being submitted pursuant to and meets the requirements of SL 2018-114 Section 11.(c).

RECEIVED FEB 20 2018

IREDELL COUNTY DEPARTMENT of ENVIRONMENTAL HEALTH

APPLICATION FORM

#242333

Application For: ( ) New Well Permit ( ) Well Repair Permit ( ) Well Abandonment
(X) Septic Improvement Permit (X) Authorization to Construct ( ) Existing System Inspection ( ) Septic System Repair

THE ABOVE PERMIT DOCUMENTS WILL BECOME INVALID IF INFORMATION PROVIDED ON THIS APPLICATION IS FALSIFIED OR CHANGED, OR IF THE SITE IS ALTERED. THE IMPROVEMENT PERMIT IS VALID FOR EITHER 60 MONTHS OR WITHOUT EXPIRATION DEPENDING UPON DOCUMENTATION SUBMITTED. APPLICATION WITH SITE PLAN 60 MONTHS, APPLICATION WITH COMPLETE, SCALED PLAT WITHOUT EXPIRATION. SEE 15A NCAC 18A .1937(f) FOR DETAILS.

Paid $500. ea Session Law

Page 2: *Site Plan Worksheet* form MUST accompany this application

The following optional attachments may also be submitted: ( ) Survey Plat, scaled no more than 1 inch = 60 feet
Place an (X) beside whichever is submitted if applicable (X) Custom Site Plan, scaled no more than 1 inch = 60 feet

Applicant Information: (PRINT CLEARLY)

Applicant Name: Castlegate LLC Address: 7271 Long Island Rd Catawba, NC Zip: _____
Applicant Email: _____ Phone: _____ Alt. Phone: _____
Owner Name: Same Address: _____ Zip: _____
Owner Email: _____ Phone: _____ Alt. Phone: _____

Property Information:

Street Address: 116 Hatford Ct Statesville
Subdivision Name: Castlegate Section/Phase: _____ Lot Number: 59
Driving Directions: Rt 64, Rt 90, L Absher Farm Loop, L Staffordshire R Greythorn, L Hatford Ct, on R

Site Development Information: *(check or complete ALL that apply*

(X) New Single Family Residence
( ) New Multi-Family Residence
( ) Accessory Building
( ) Bedroom(s) Addition
( ) Repair to failing septic system ___ Tank ___ Drain lines Describe Problem: _____
Maximum Number of Bedrooms: 3
Maximum Number of Occupants: 6
( ) Swimming Pool
( ) Other Addition/Structure: _____

Non-Residential Site Development: Type of Business: _____
Square Footage of Building: _____ Max. Number of Employees: _____ Max. Number of Seats/Beds/Other: _____

CHECK FOUNDATION TYPE

(X) Crawl Space Foundation
( ) Concrete Slab Foundation
( ) Basement with Plumbing
( ) Basement without Plumbing

Water Supply: ( ) Replacement Well – Reason: _____
( ) Multi-connection Well Number of Houses: _____ Number of Persons: _____
( ) New Well ( ) Existing Well ( ) Community Well (X) City Water ( ) Other Public Water

Desired Septic System Type: *(you may rank in order of preference)* Year existing system installed: _____
( ) No Preference ( ) Alternative ( ) Conventional ( ) Innovative ( ) Modified Conventional ( ) Other: _____

Please answer the following to the best of your ability:

( ) Yes (X) No Does the site contain any jurisdictional wetlands?
( ) Yes (X) No Is any non-domestic sewage (i.e. industrial) to be generated?
( ) Yes (X) No Is the site subject to approval by any other public agency?

I have read this application and certify that the information provided herein is true, complete, and correct. Authorized county and state officials are granted right of entry to conduct necessary inspections to determine compliance with applicable laws and rules. I understand that I am solely responsible for the proper identification and labeling of all property lines and corners and making the site accessible so that a complete site evaluation can be performed.

Signature: Kathleen Saunders 2-13-19
Property owner or owner's legal representative signature (SIGNATURE REQUIRED) DATE


IREDELL COUNTY DEPARTMENT of ENVIRONMENTAL HEALTH

SITE PLAN WORKSHEET

SEE THE "SAMPLE SITE PLAN" BELOW. *INCOMPLETE SITE PLANS WILL BE RETURNED TO YOU FOR COMPLETION AND MAY RESULT IN A DELAY IN THE ISSUANCE OF YOUR SEPTIC SYSTEM OR WELL PERMIT!!!*

Place an (X) beside each item as you complete the site plan:

- (✓) **Property Line measurements are clearly identified**
- (✓) **All proposed structures are indicated**
- (✓) **Front and side setbacks from property line**
- (✓) **Preferred driveway location**
- (✓) **Preferred well location**
- (✓) **Preferred septic system location**
- (✓) **North arrow, or other sufficient indicator of direction**

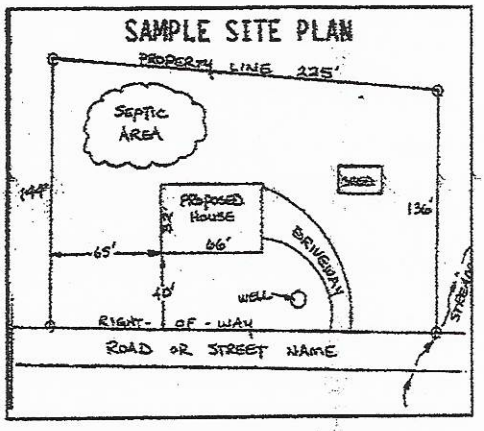

Circle N/A on the following if appropriate:

- **Location of septic systems and wells within 100' of your property** (N/A)
- **Location of easements and rights of ways on your property** (N/A)
- **Location of any designated wetlands on the property** (N/A)

USE THIS SPACE TO DRAW YOUR SITE PLAN

Show: proposed house or business footprint, wells, water lines, patios, pools and decks, and any other item that will occupy space on the site

Please see attached

Signature: Kathleen Saunders

Property owner or owner's legal representative signature (SIGNATURE REQUIRED)

2-13-19

DATE

AUTHORIZATION TO ACT AS AGENT FOR OWNER

Any application/document/permit requiring a signature must be signed by the property owner or their authorized agent. This form shall be provided by the owner to allow specified individuals to act as agents for the owner. This form allows the specified individuals to sign or receive any application/document/permit on behalf of the owner. This form allows the authorized agent to make decisions on behalf of the owner pertaining to modifications of permits in the field. It is the responsibility of the owner to assure that any/all permit conditions specified on permits issued by this Division are followed.

I, Ray Short, am the legal owner of the property located at 116 Hatford, identified as PIN(Parcel Identification Number) 4715 74 4140, located in Iredell County, North Carolina.


I do hereby authorize (print authorized agent/company name) The Oaks Group _____, _____, _____, to act as an agent on my behalf in applying for/signing/obtaining any of the documents described below.

1. Improvement Permit (IP)/ Authorization to Construct (AC).
2. Application for soil-site evaluation (new/repair).
3. Application/permit for water well/well abandonment.
4. Application for existing system.
5. Application for Improvement Permit (IP)/ Authorization to Construct (AC).

I agree to abide by any and all decisions and/or conditions between the agent acting on my behalf and the Iredell County Department of Public Health, Environmental Health Division. This form must be fully executed before the individual's specified above will be recognized as the authorized agent.

_____ 2-20-19
Signature of Owner Date

_____ _____
Signature of Witness Date

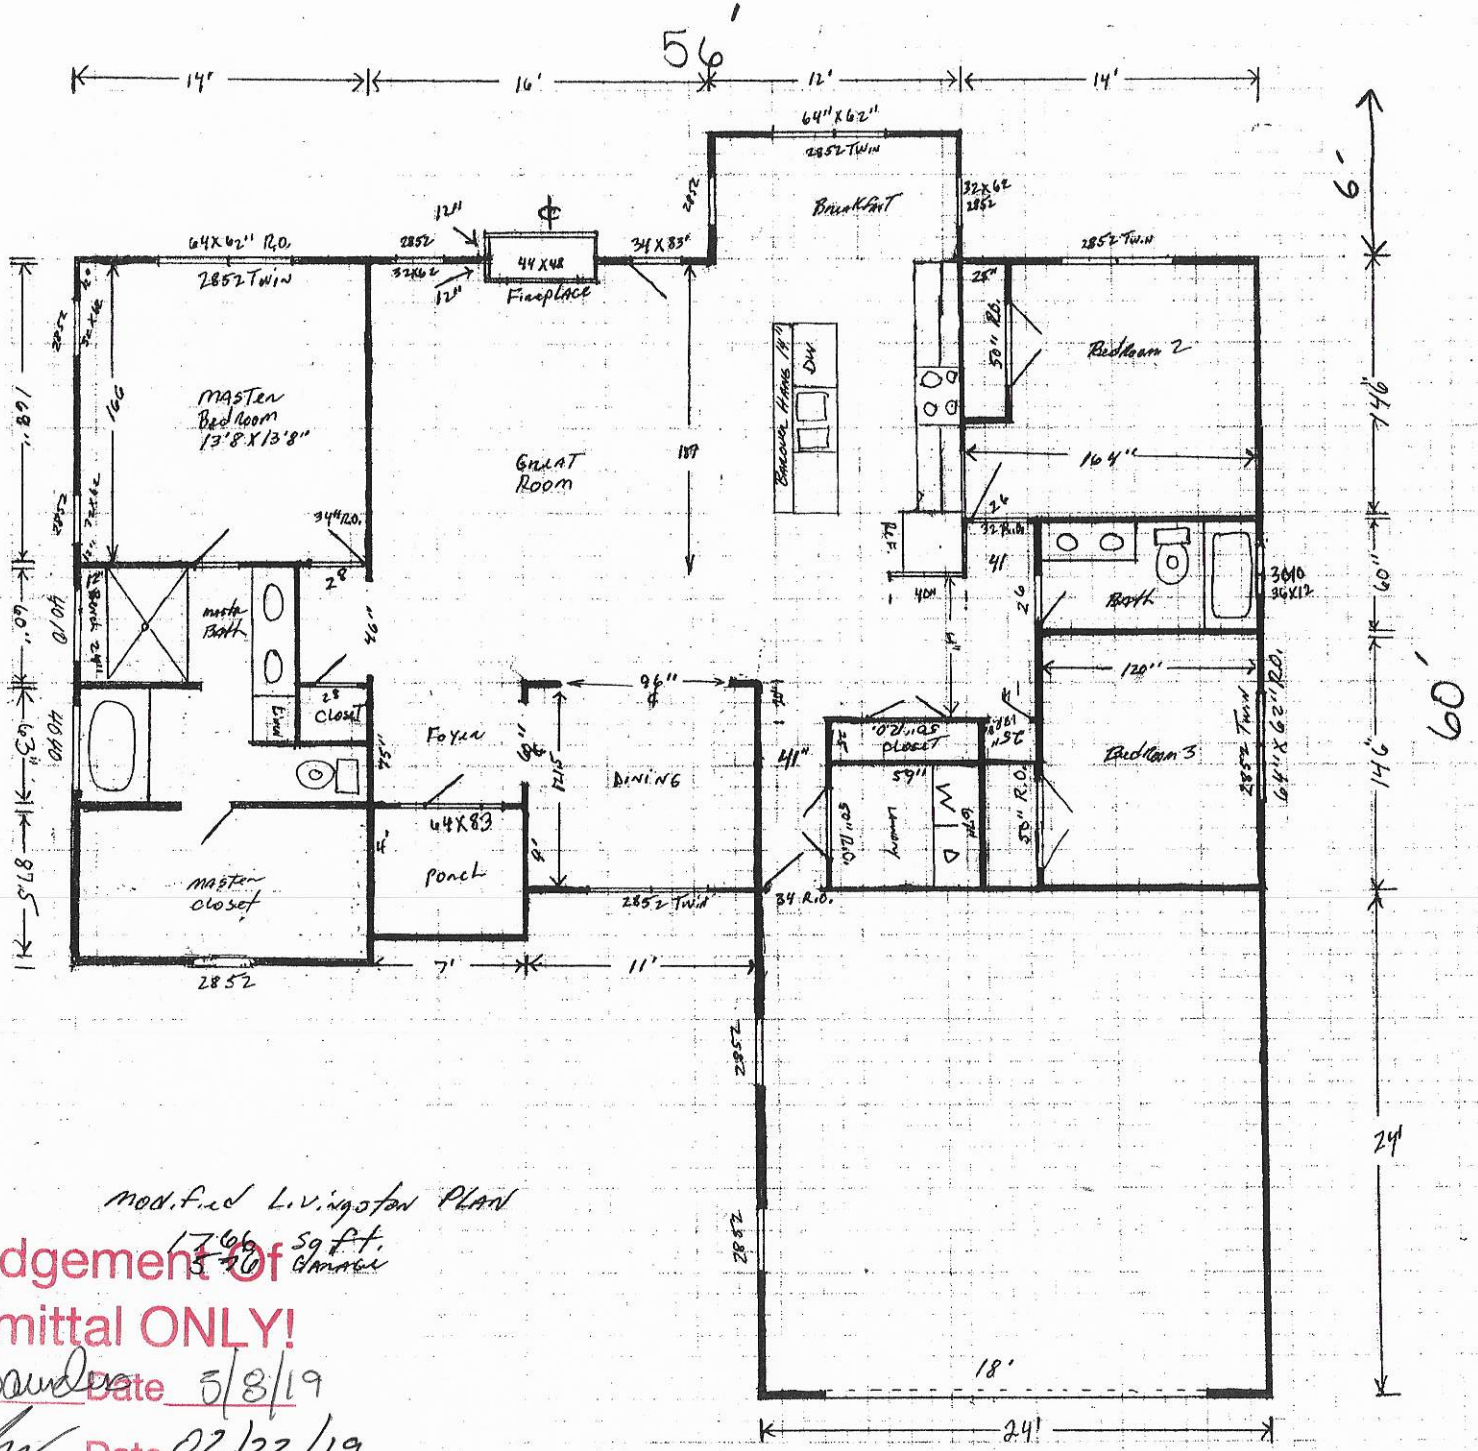

Modified Livingston PLAN

1766 sq ft.
~~1520~~ Garage

Acknowledgement Of
Plans Submittal ONLY!

Kathleen Saunders Date 5/8/19

Date 02/22/19

IREDELL COUNTY

PO Box 788
349 North Center St.
Statesville, NC 28677

APPLICATION NUMBER
242333
Issue Date: 02/20/2019

ZONING PERMIT

Open Space

Parcel Number	Street Address	Jurisdiction
4715744140.000	116 HATFORD COURT, STATESVILLE, NC	IREDELL COUNTY

Owner Information	Applicant Information
Owner: CASTLEGATE LLC	Applicant: THE OAKS GROUP
Address: 282 SCOTTS CREEK RD	Address: 121 HOLT LN
STATESVILLE, NC 28625	MOORESVILLE, NC 28117
Phone:	Phone: 704-578-4951

Use Requested	Zone Code
SFD	RA

Lot Acreage	F Setback	B Setback	L Setback	R Setback	Watershed	Flood Zone
.680	35.00	35.00	15.00	15.00	NOT	X


Remarks:

The applicant certifies that there are no deed restrictions, contractual agreements or governmental regulations of any kind that interfere with or prohibit the use of the property or the use for which this permit is requested. The applicant further acknowledges that enforcement of deed restrictions, plat conditions and other contractual agreements will not be undertaken by Iredell County and is the sole responsibility of the affected parties.

Applicant: _____ Date: _____

Permit Number	168137	TOTAL FEES:	$ 77.25

ZONING DISCLAIMER

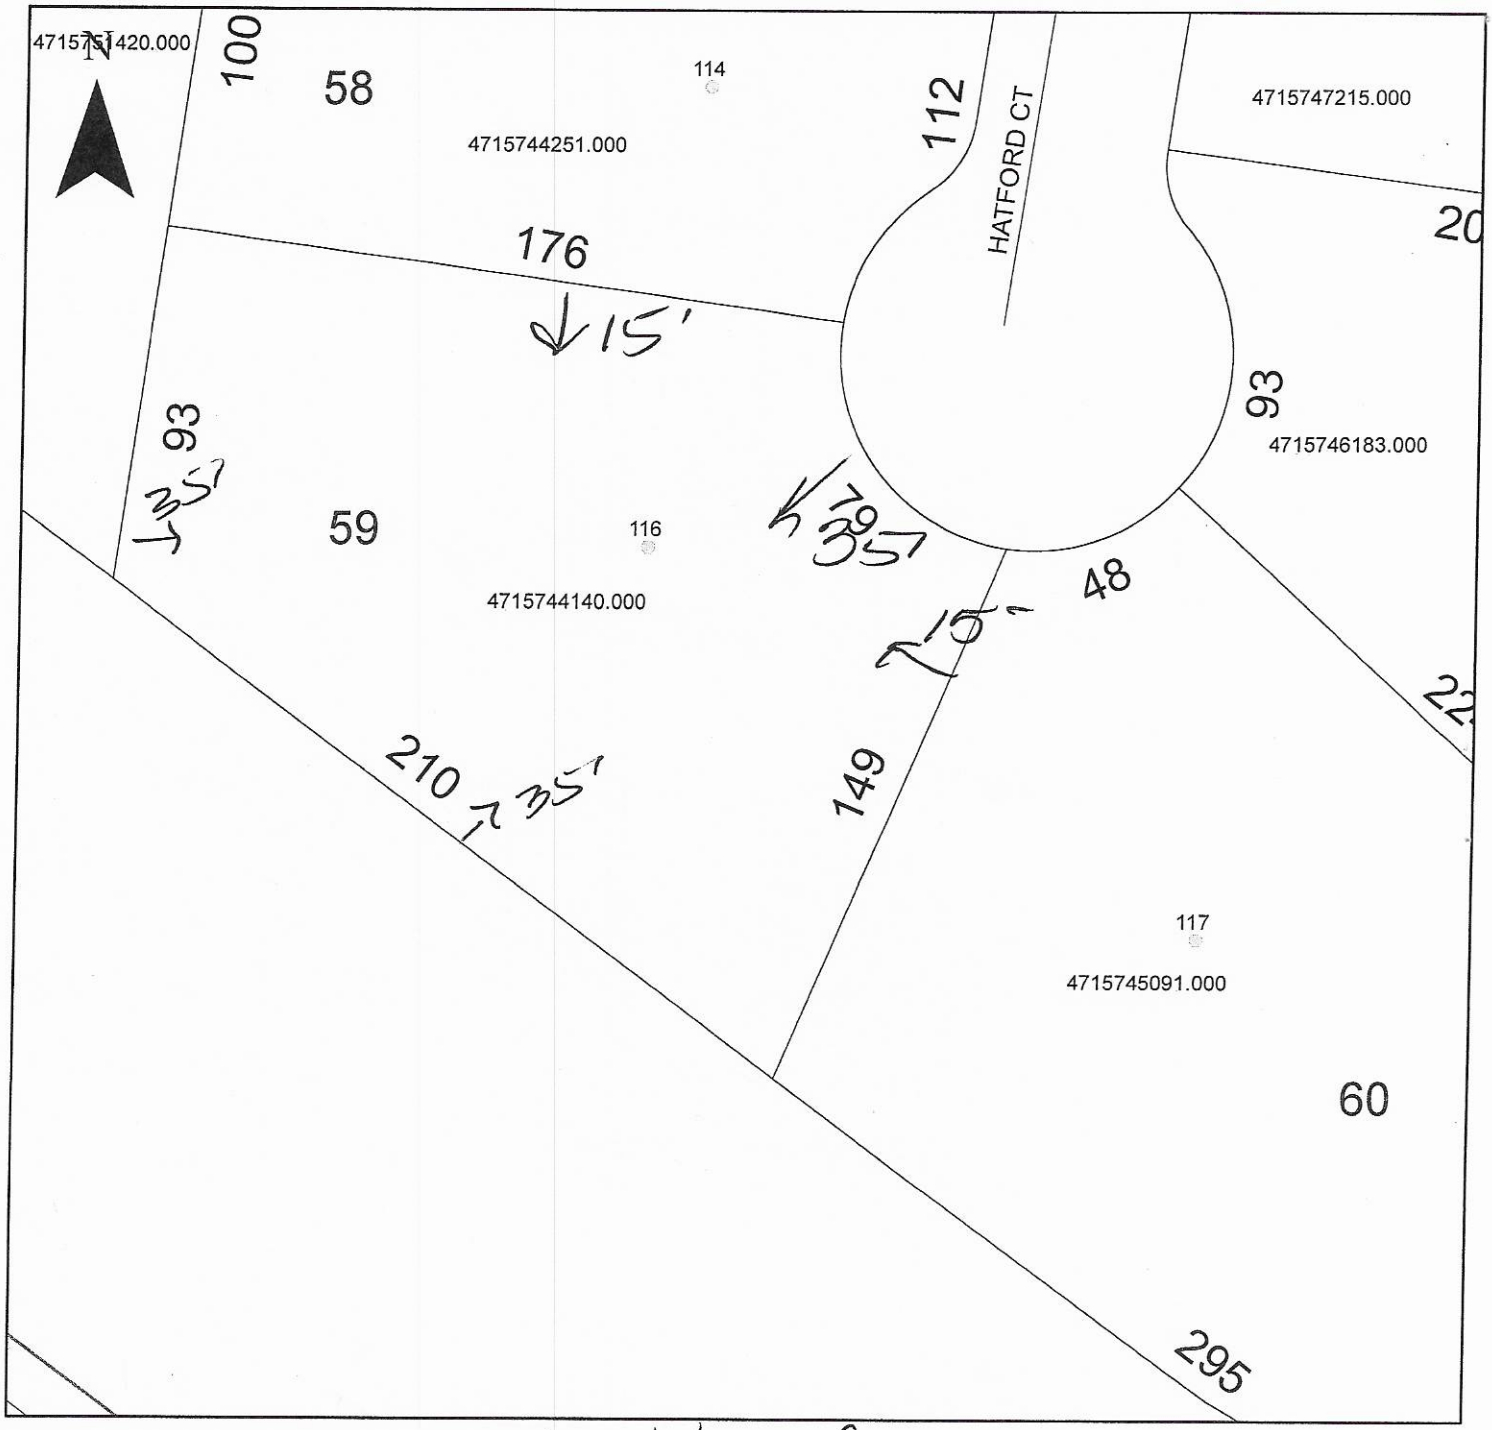

Property Address 116 Hatford

The applicant certifies that there are no deed restrictions, contractual agreements or governmental regulations of any kind that interfere with or prohibit the use of the property or the use for which this permit is requested. Applicant further acknowledges that the enforcement of deed restrictions, plat conditions, and other contractual agreements will not be undertaken by Iredell County and is the sole responsibility of the affected parties.

Kathleen Sanders

Applicant

2-20-19

Date