
LIGHTHOUSE INDEPENDENT METHODIST CHURCH
SEATING PLAN

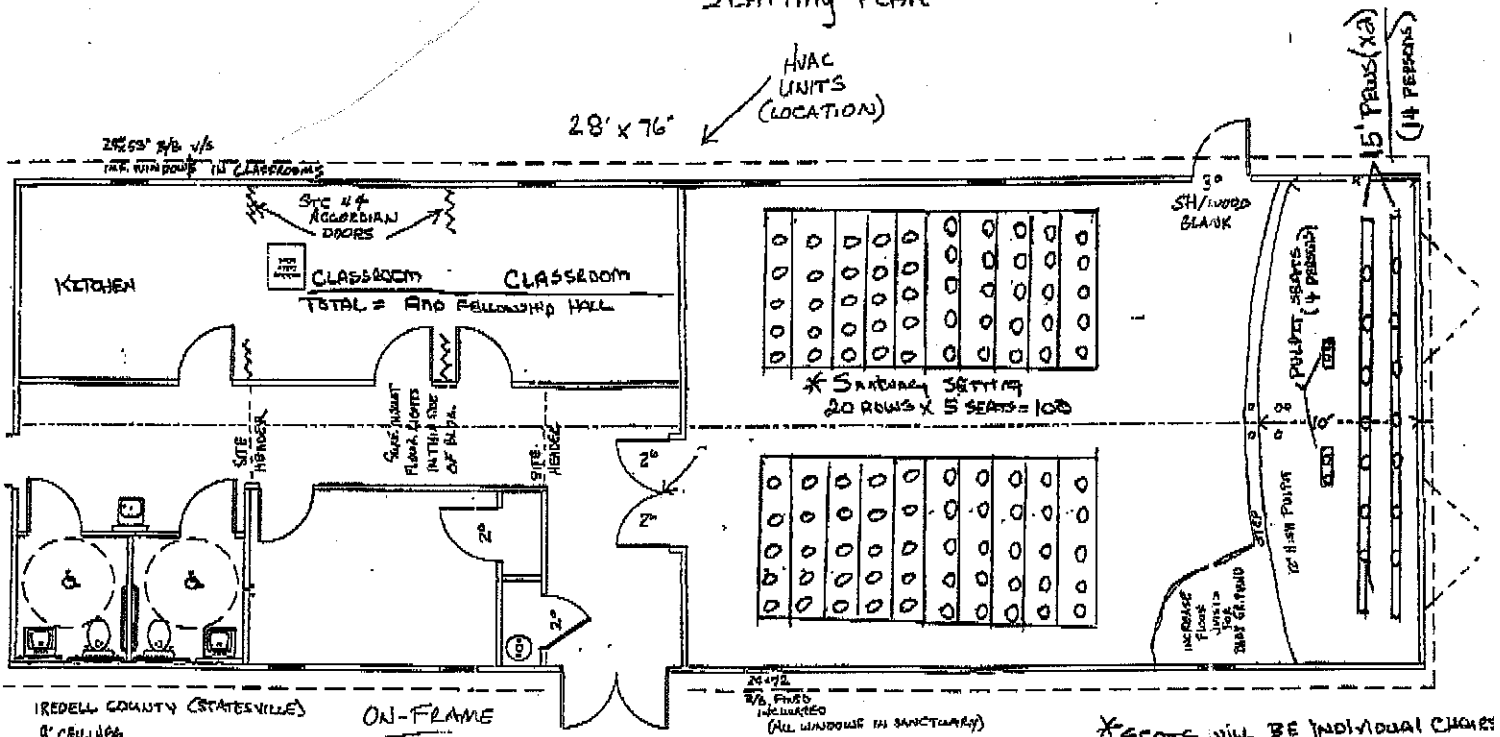

IREDELL COUNTY (STATESVILLE)
9' CEILINGS
LIGHT MOVEABLE CHAIRS
VINYL SIDING
7/12 PITCH / ARCH SHINGLES / 16" OHANG
SOLID PRE-FINISHED SLAB INT DOORS
B/B COMM GLASS EXT DOORS (EXCEPT AT SANCTUARY)
VCG / SEALSPRAY

ON-FRAME

ADD (10) J-BOXES TO EST FOR SOUND
PAD MNT. HVAC TYP. @ FLOOR
COMM GUTTERS
26 oz comm carpet thru-out
MIDSTAT VINYL sheetgoods in baths

* SEATS WILL BE INDIVIDUAL CHAIRS
TOTAL CAPACITY = 125

Acknowledgement Of
Plans Submittal ONLY!
STEVE HADDOCK Date 3-28-06
Date 3/24/06