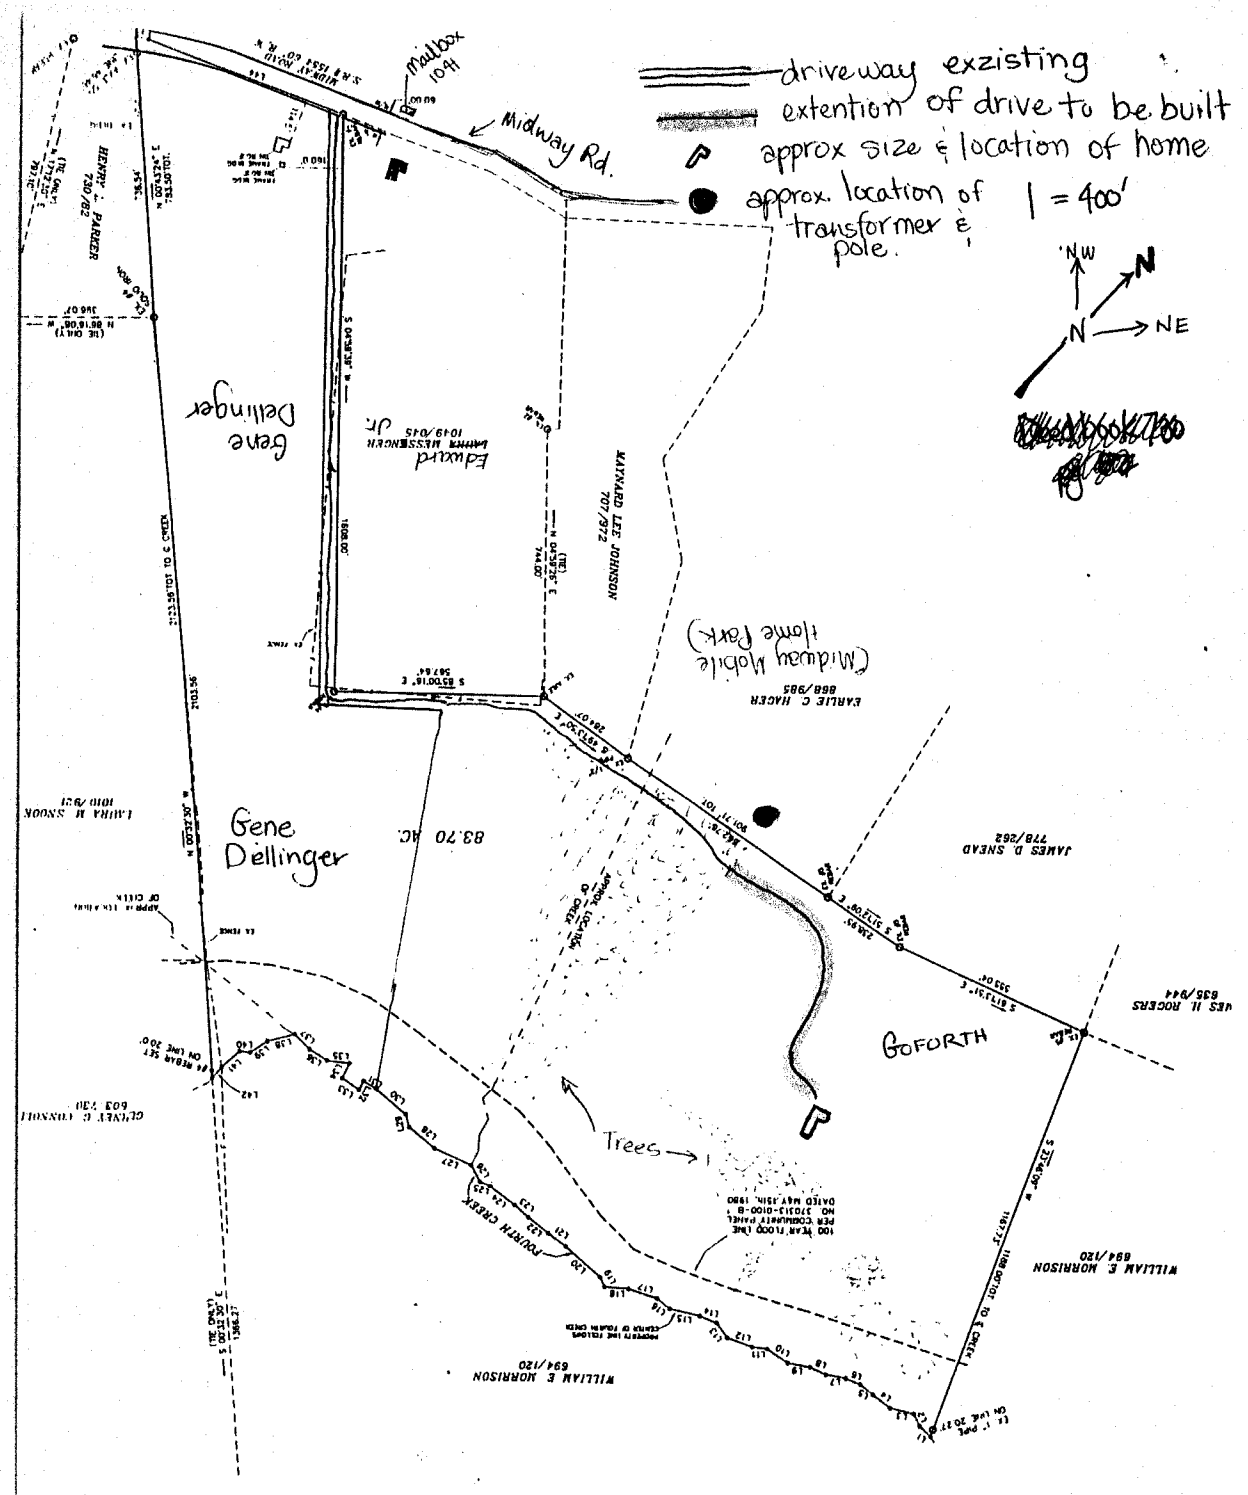

driveway exzisting
extention of drive to be built
approx size & location of home
approx. location of transformer & pole.
1 = 400'
Midway Rd.
Mailbox
Gene Dellinger
83.70 AC.
Edward
Midway Mobile Home Park
GOFORTH
Trees
NW
N
NE