
8'-0" SIDEWALLS

9'-0" SIDEWALLS

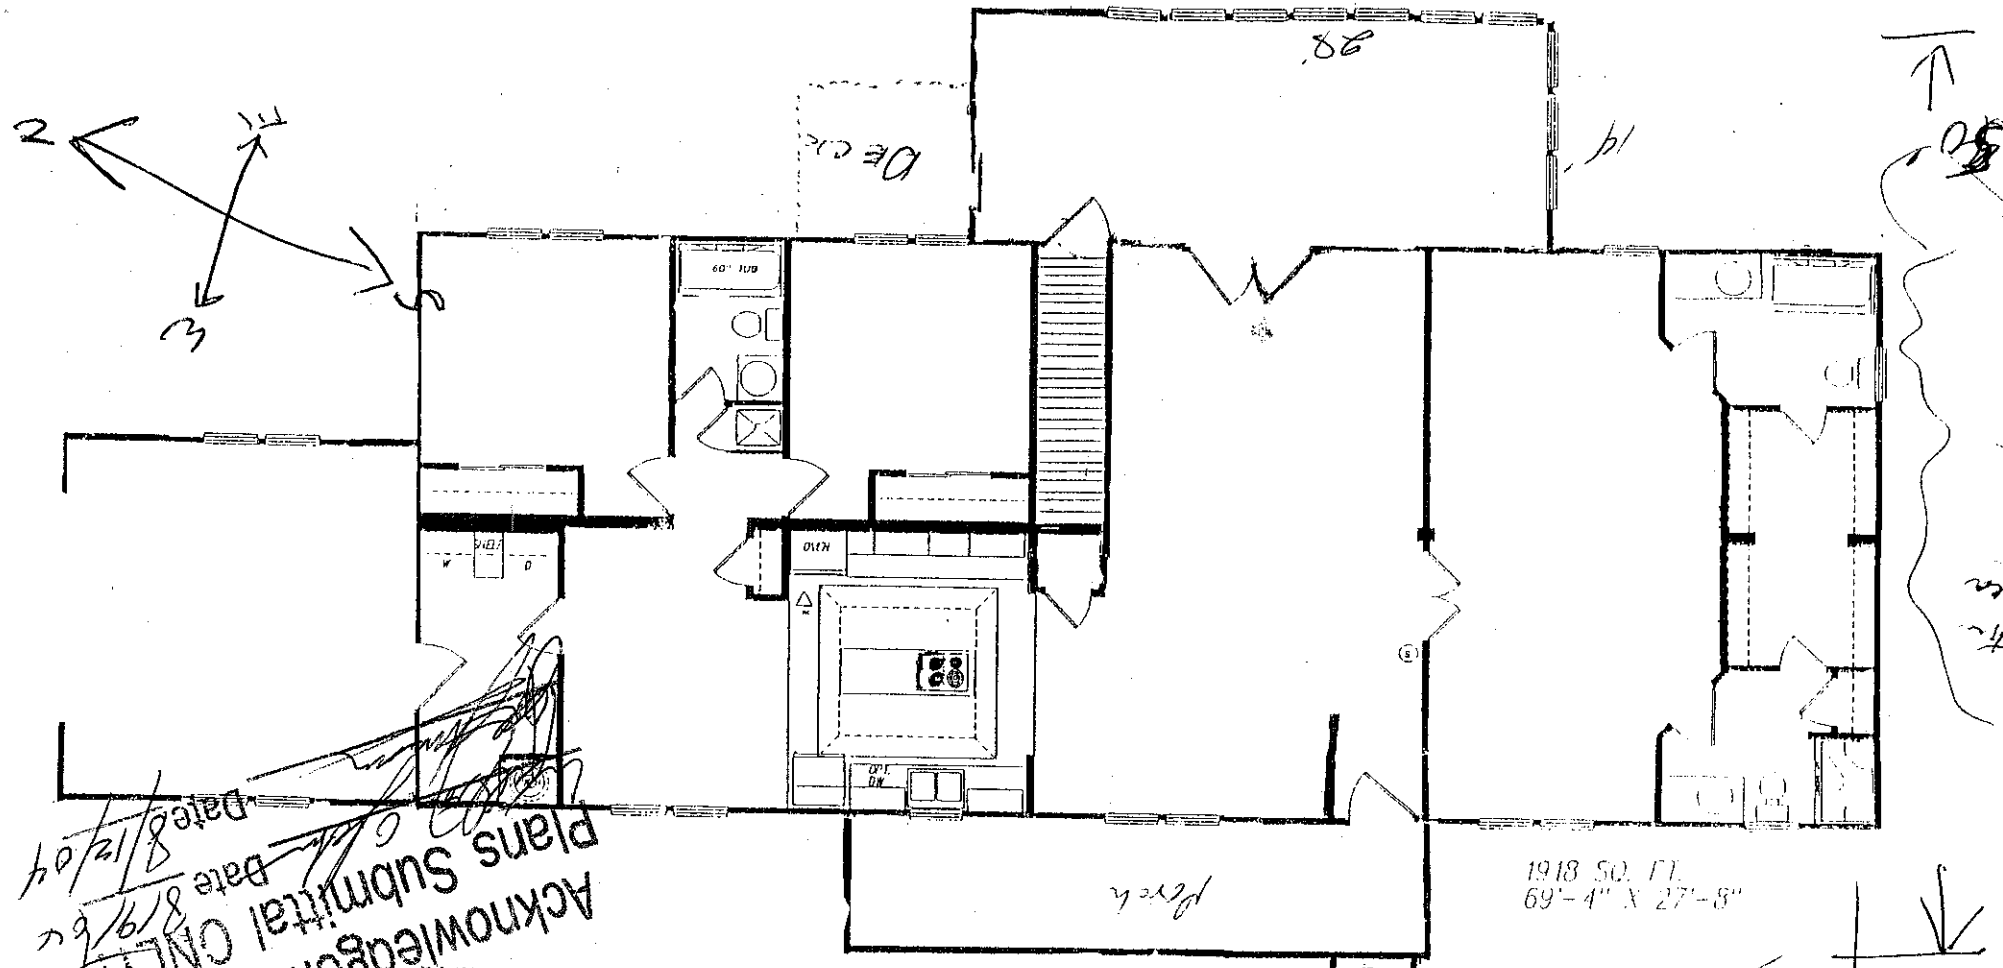

Acknowledgement of Plans Submittal ONLY
Date 8/12/04
Date 8/9/04

