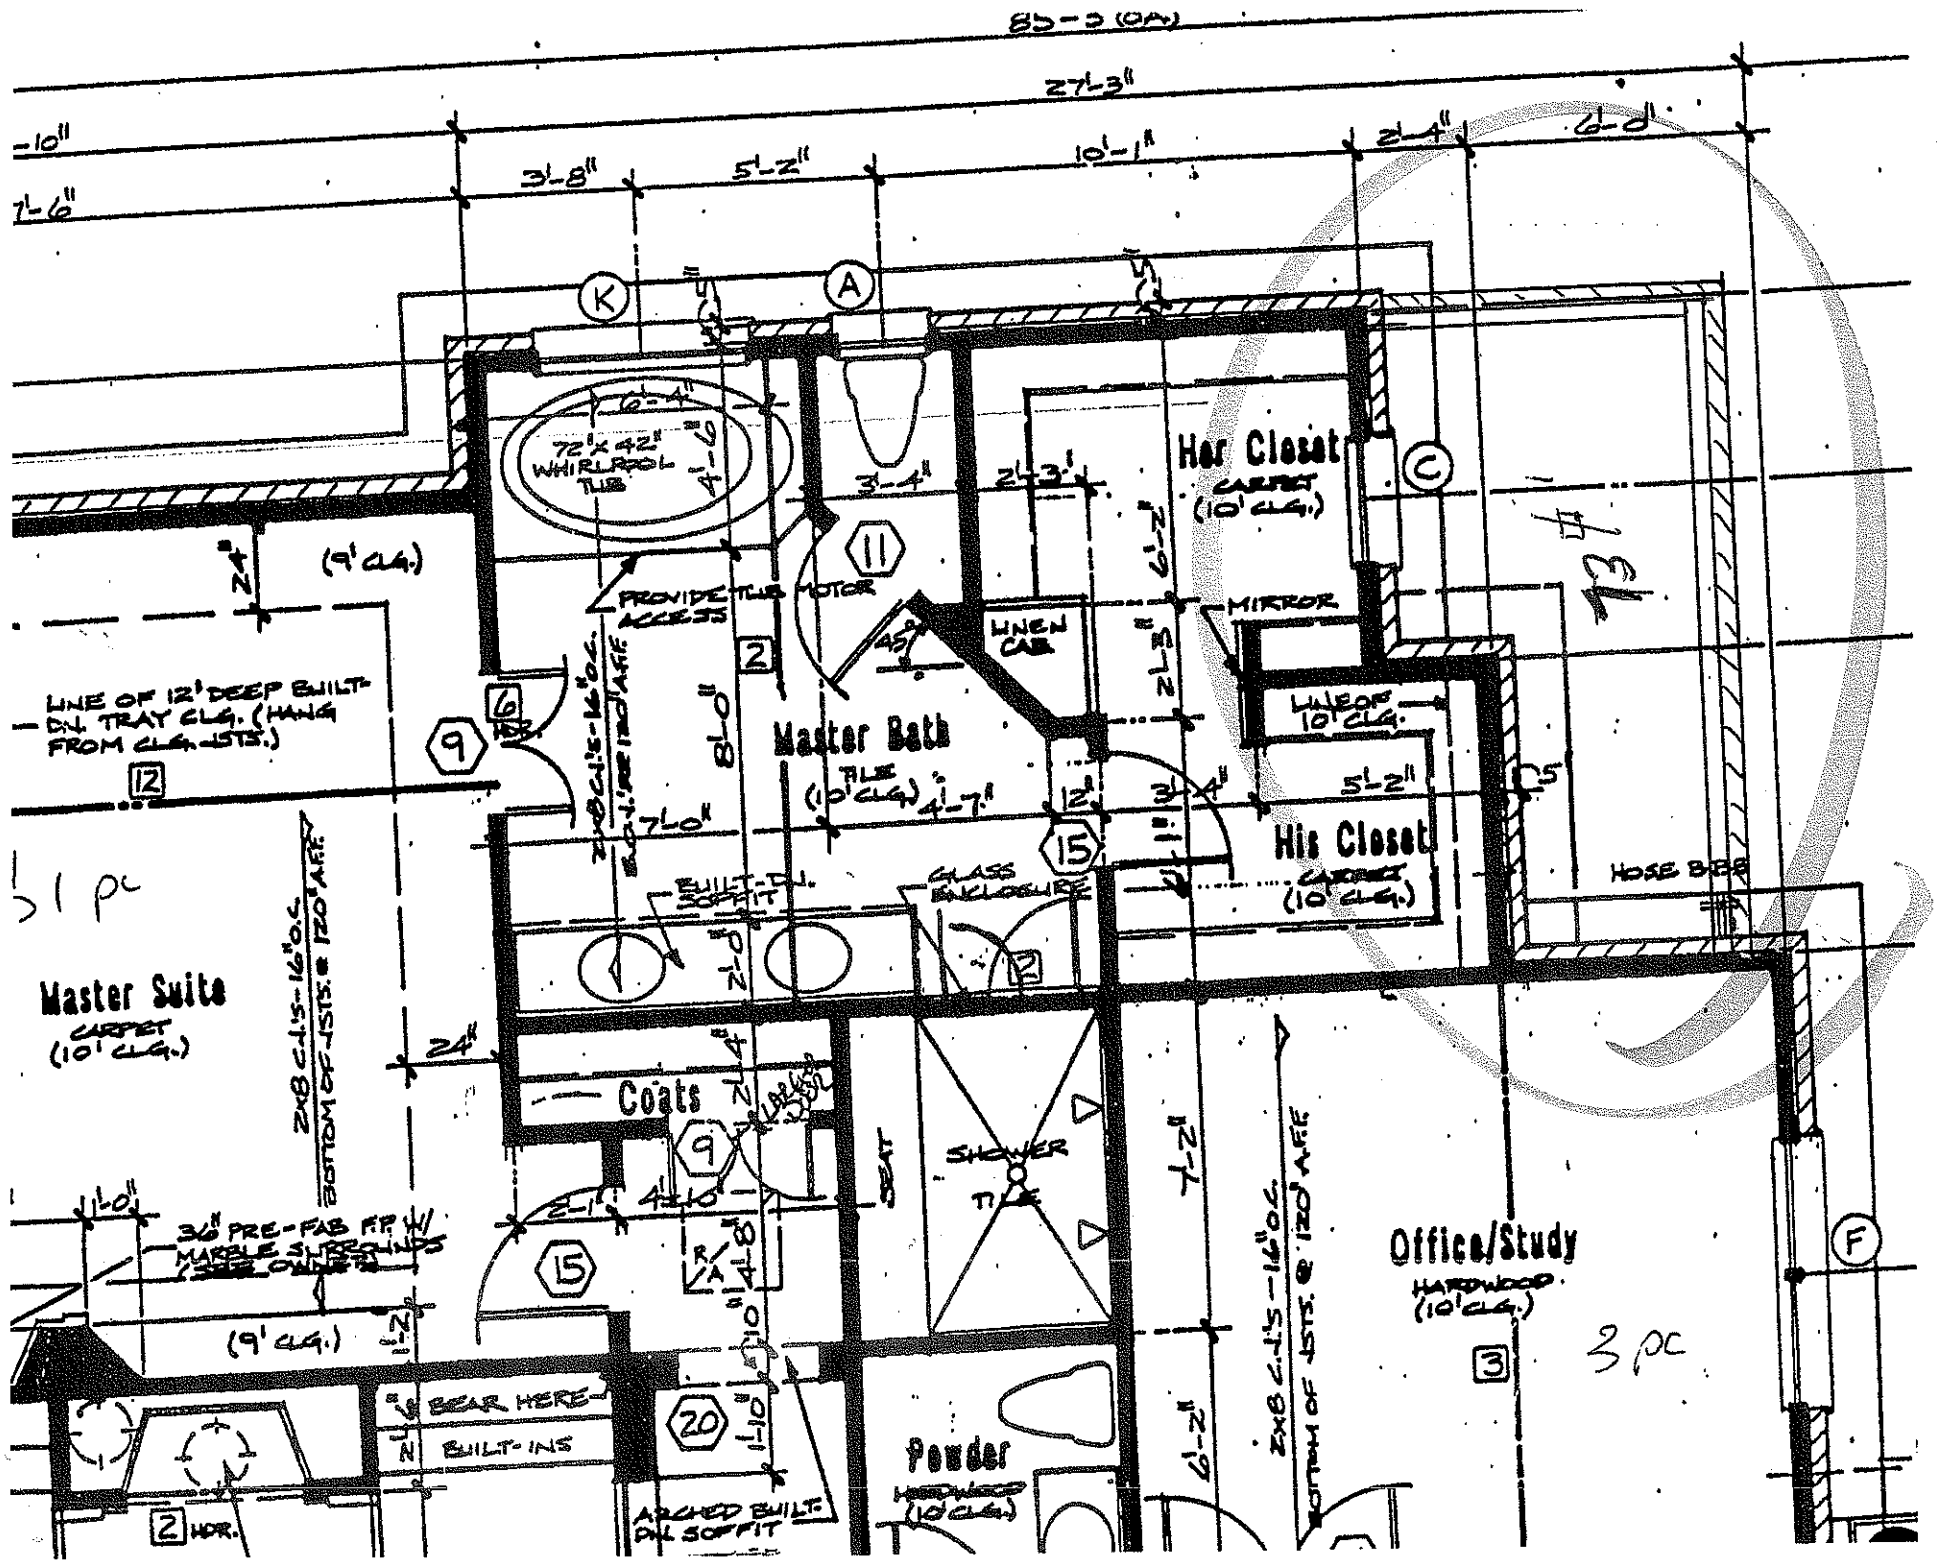

85-3 (OA)
27'-3"
-10"
7'-6"
3'-8"
5'-2"
10'-1"
2'-4"
2'-0"
K
A
C
72"x42" WHIRLPOOL TUB
4'-0"
3'-4"
2'-3"
Her Closet
CARPET (10' CLG.)
#13
(9' CLG.)
PROVIDE TUB MOTOR ACCESS
11
2
45°
LINEN CAB.
MIRROR
LINE OF 12" DEEP BUILT-IN TRAY CLG. (HANG FROM CLG. JSTS.)
6
9
12
Master Bath
(10' TILE CLG.)
4'-7"
7'-0"
15
LINE OF 10' CLG.
5'-2"
His Closet
CARPET (10' CLG.)
HOSE BIBB
BUILT-IN SOFFIT
GLASS ENCLOSURE
Master Suite
CARPET (10' CLG.)
Coats
SHOWER
SEAT
30" PRE-FAB F.P. W/ MARBLE SURROUNDS
Office/Study
HARDWOOD (10' CLG.)
3
3 pc
BEAR HERE
BUILT-INS
20
Powder
HARDWOOD (10' CLG.)
ARCHED BUILT-IN SOFFIT
2 HDR.
F