
Acknowledgement Of
Plans Submittal ONLY!
Date 82506
Date

Approved 4 BEDROOM PLAN

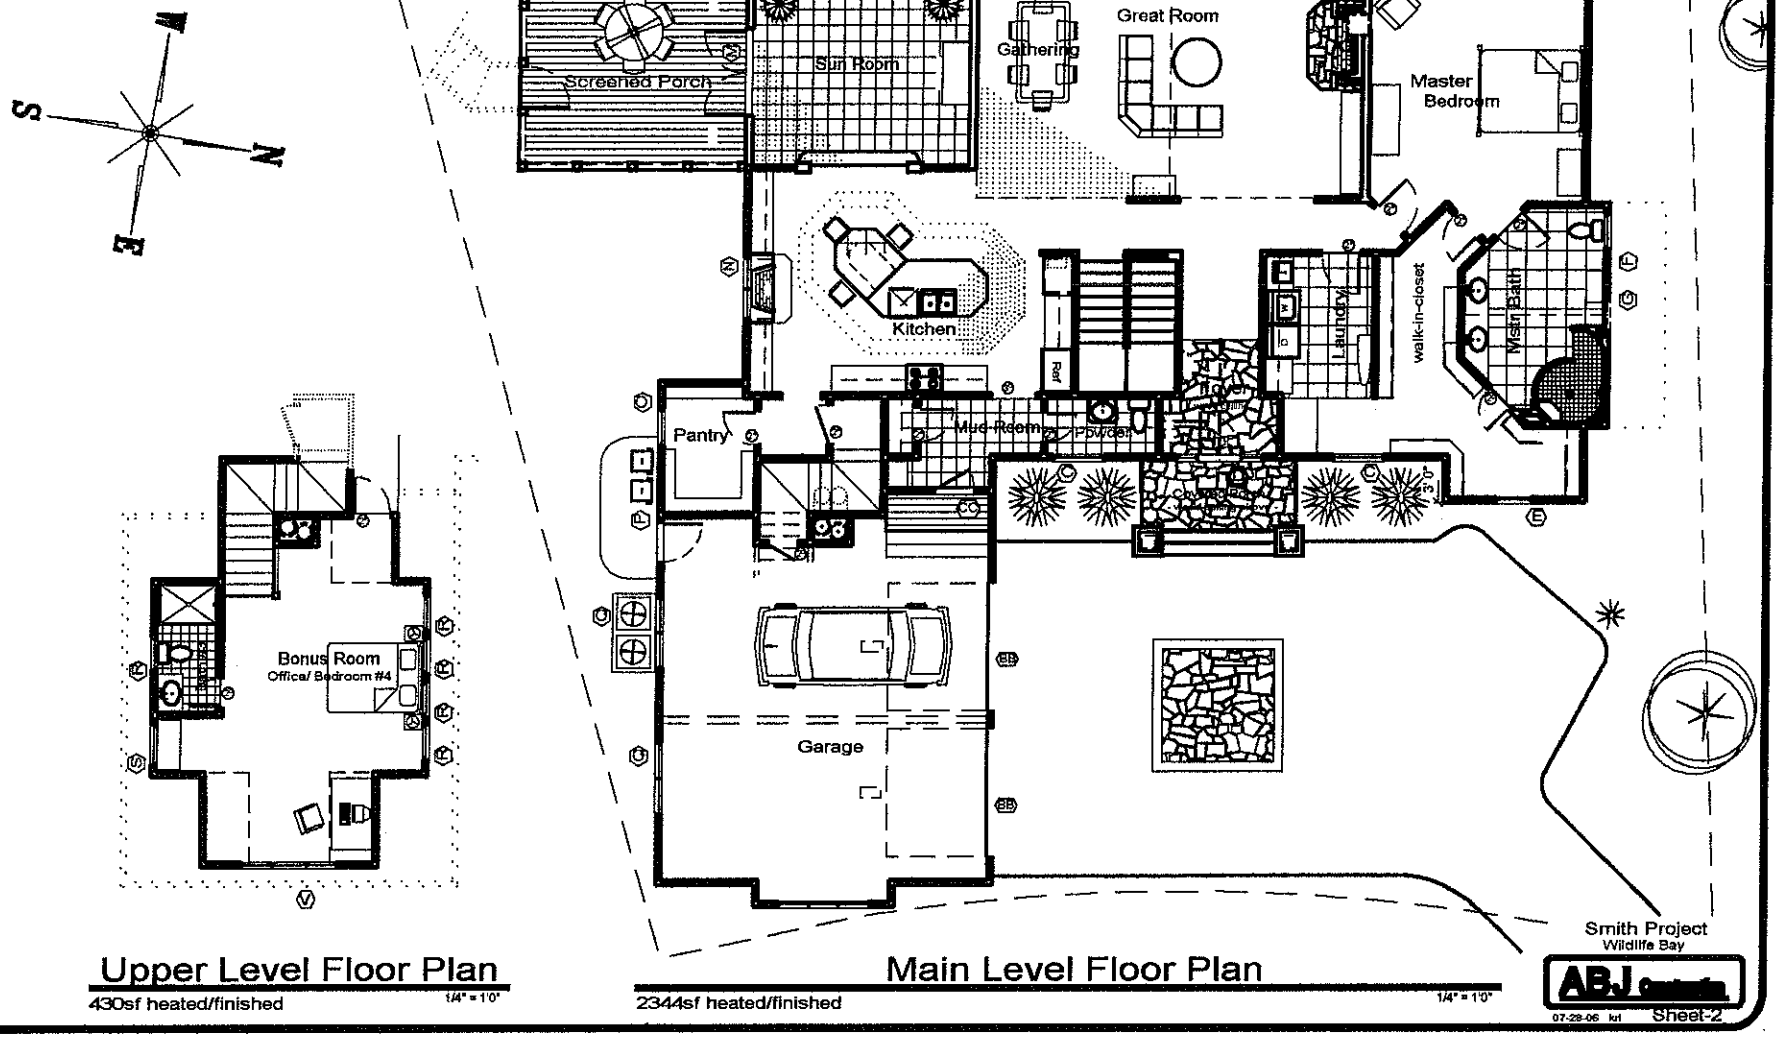

Upper Level Floor Plan

430sf heated/finished

1/4" = 1'0"

Main Level Floor Plan

2344sf heated/finished


1/4" = 1'0"

Smith Project
Wildlife Bay

ABJ

07-28-06 kt

Sheet-2

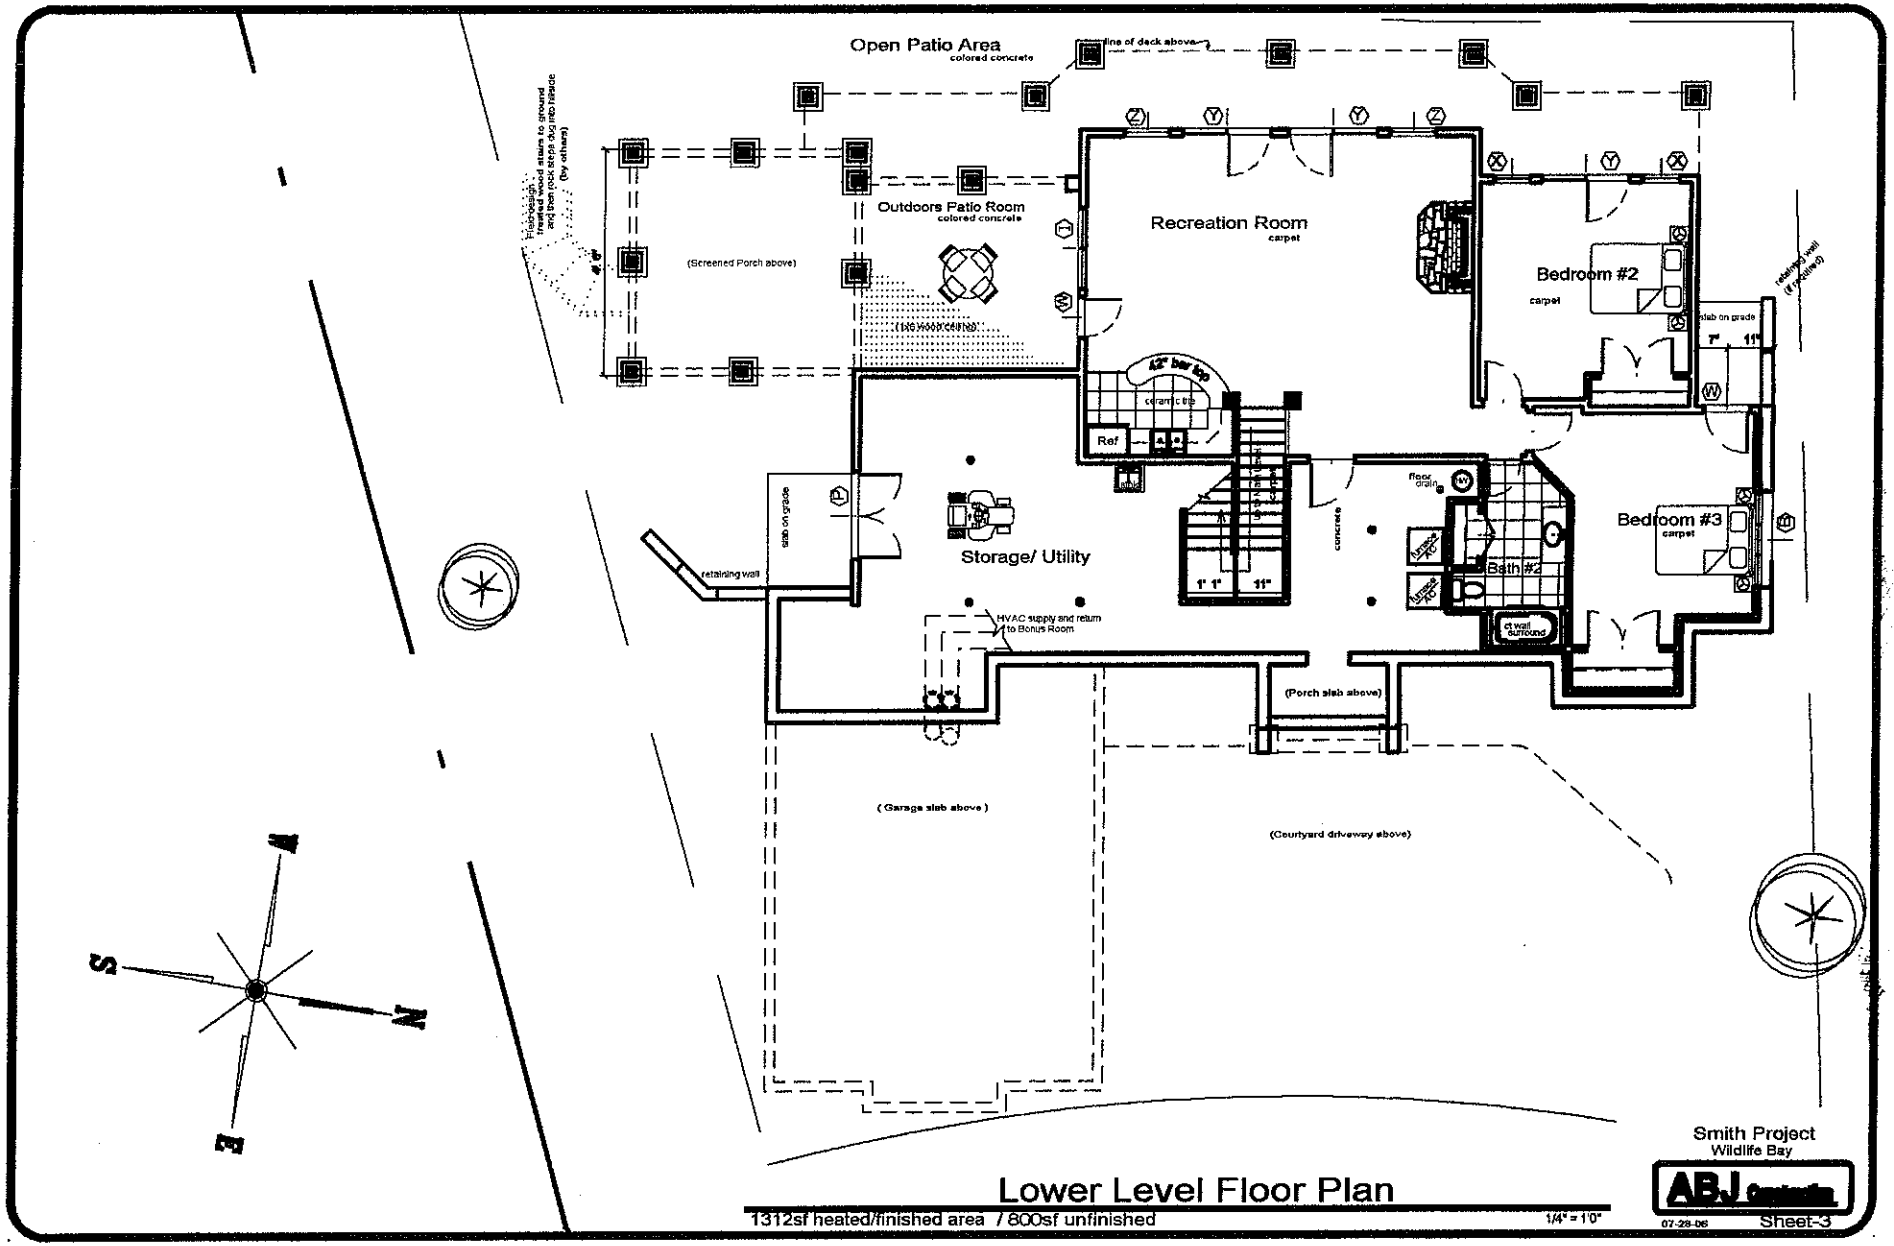

Smith Project
Wildlife Bay

Lower Level Floor Plan

1312sf heated/finished area / 800sf unfinished

1/4" = 1'0"

07-28-06

Sheet-3