


**In accordance with N.C. General Statutes these plans have not been reviewed for Code compliance. Contractors must comply with the applicable Codes in effect at the time of permit issuance. These plans shall be kept at the building site and available for all scheduled inspections by the Code Enforcement Official.**

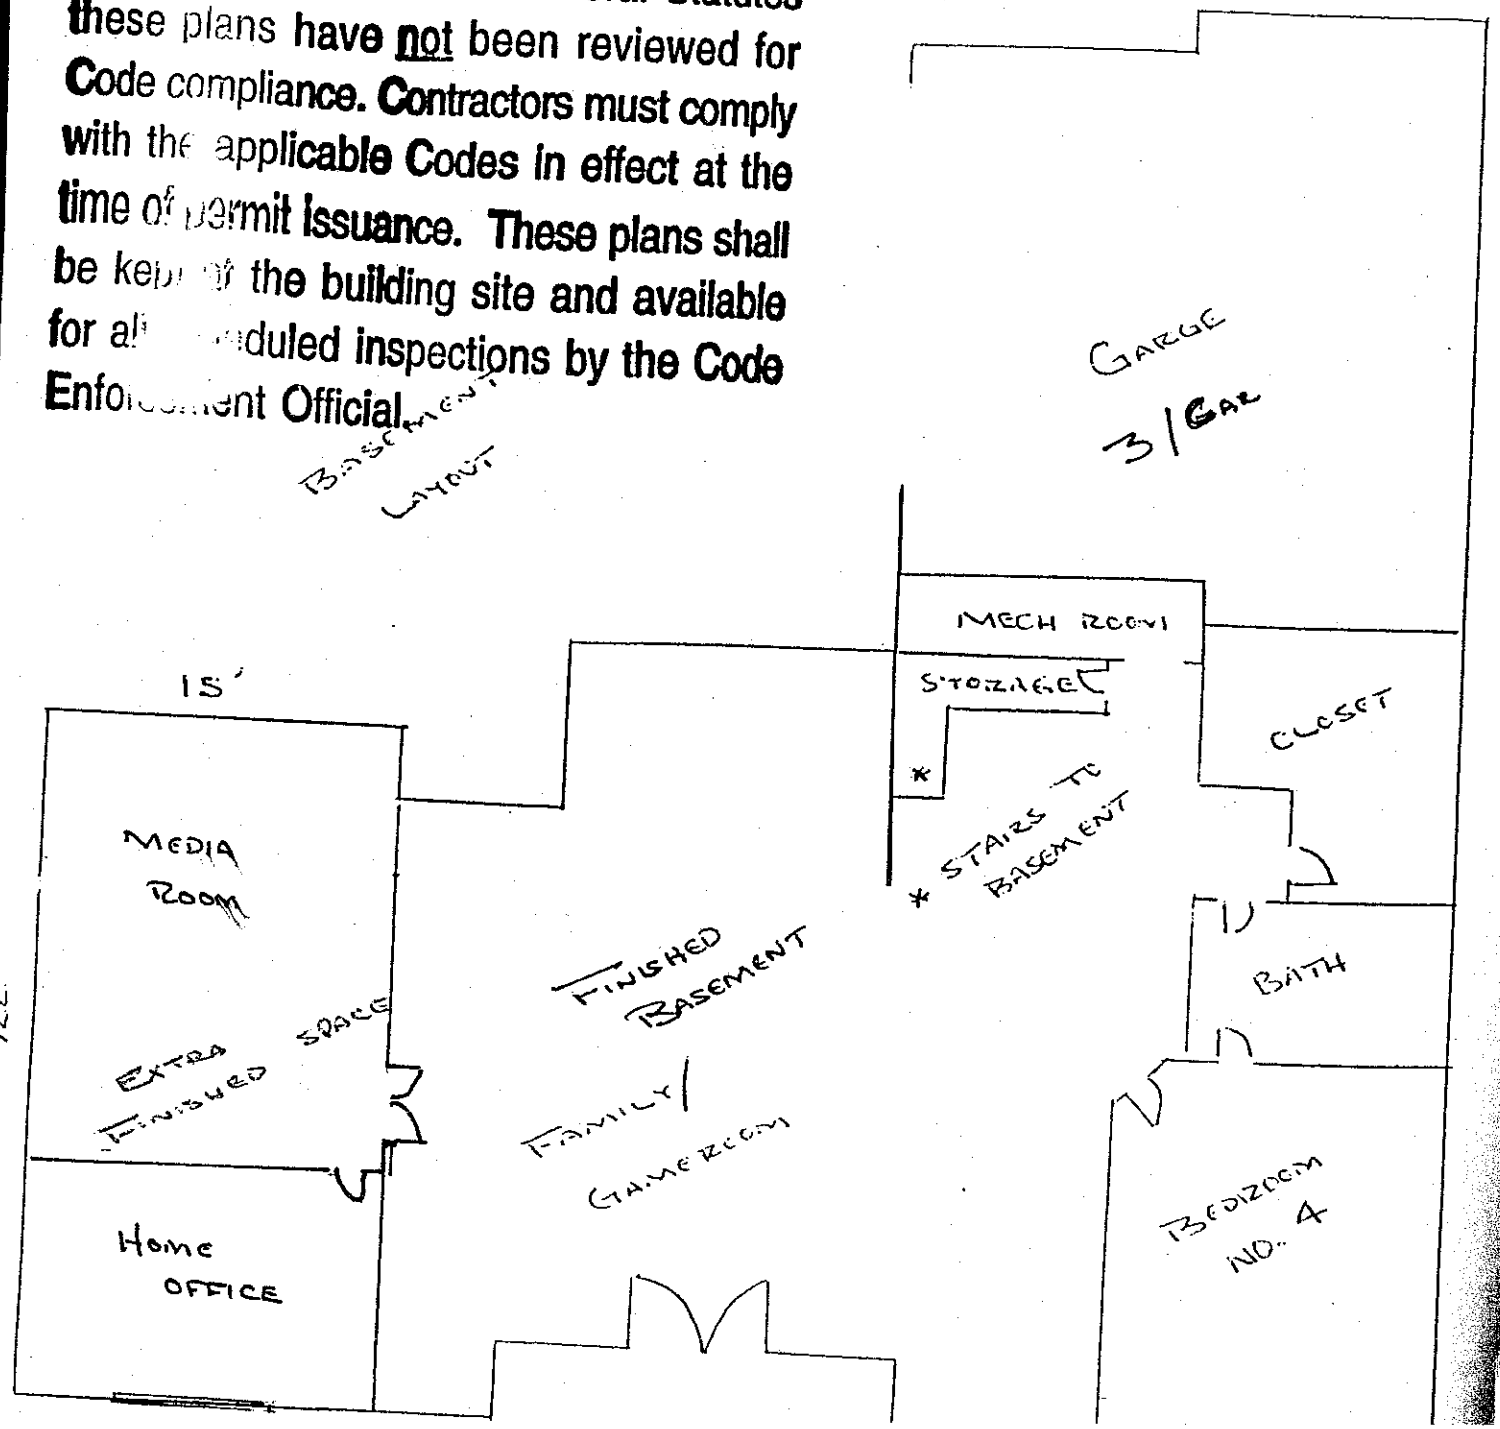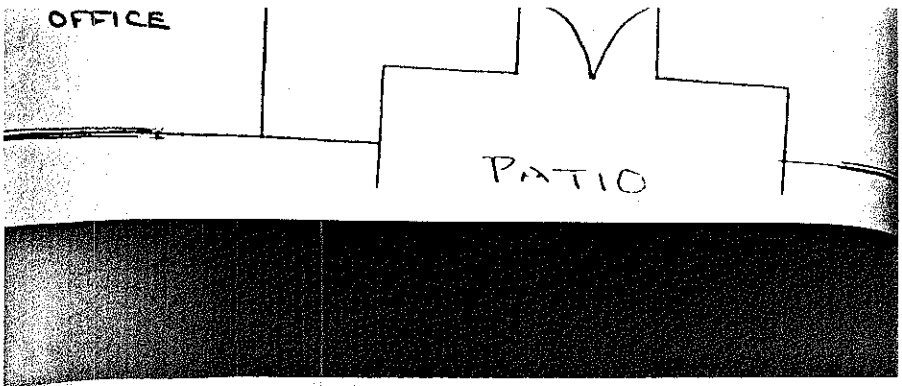


Acknowledgement of Plans Submitted ONLY
Date 3-22-06
Date 3-22-06

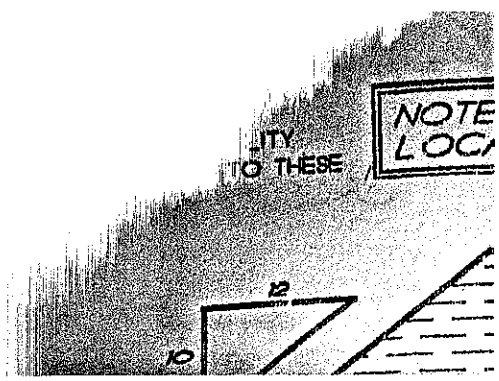


44'-6"

29'-6"

5'

BONUS ROOM

709 S/F

11'-9"

5'

Date 3-22-06

plans examiner ONLY

acknowledgement of