OFF

SHS

IREDELL COUNTY HEALTH DEPARTMENT
ENVIRONMENTAL HEALTH DIVISION
Application For Improvement Permit

ALL items on this application form must be completed before Health Department can begin work. One application must be completed by the property owner or agent for each (proposed) site.

PERSONAL INFORMATION: 663-1965

CRESCENT RES. INC.		P.O. Box 1003	CHAR.	NC	28201
Applicant	Phone #	Mailing Address	City	State	Zip Code

SAME				
Current Property Owner	Mailing Address	City	State	Zip Code

PROPERTY INFORMATION:

WILDLIFE BAY	76	PH 1	
(Proposed) Subdivision Name	(Proposed) Lot #	(Proposed) Block/Section #	State Road #

(Proposed) Water Supply: (Public) Private Well	**Preliminary Plat Approval Date** (DEVELOPERS ONLY)	4639734550 Tax Map #

Specific Directions to Property STATE PARK RD.
L WILDLIFE
R SIERRA

TYPE OF FACILITY: (use check (X) or number as appropriate)

House X Mobile Home _____ Commercial _____ No. Bedrooms 4 No. Baths 4

No. Persons or Employees (commercial only) _____ Basement X Basement with Plumbing X


Crawl Space _____ Concrete Slab _____ Garbage Disposal _____ Jaccuzi or spa _____


COVENANT AND SIGNATURE:

I hereby make application to the Iredell County Health Department for a soils/site evaluation of the property described above. This evaluation is to be conducted for the sole purpose of obtaining a septic system Improvement Permit. I hereby authorize Iredell County Health Department representatives to go onto the above property for purposes of conducting this evaluation. I understand that, by state law, any Improvement Permit issued on the above property may be voided if substantial changes are made to the designated sewage system site. The issuance of an Improvement Permit by the Iredell County Health Department does not relieve me from compliance with all other relevant state/local laws or regulations. As owner or authorized agent, I covenant that the contents of this application are true and represent the maximum facilities intended to be placed on this property to my knowledge to date.

I understand that any Improvement Permit issued on the above property is valid for five (5) years from the issuance date and is subject to revocation if the above described site plans or intended use changes.

7-9-98 DATE Paul C Perry SIGNATURE OF OWNER/AUTHORIZED AGENT

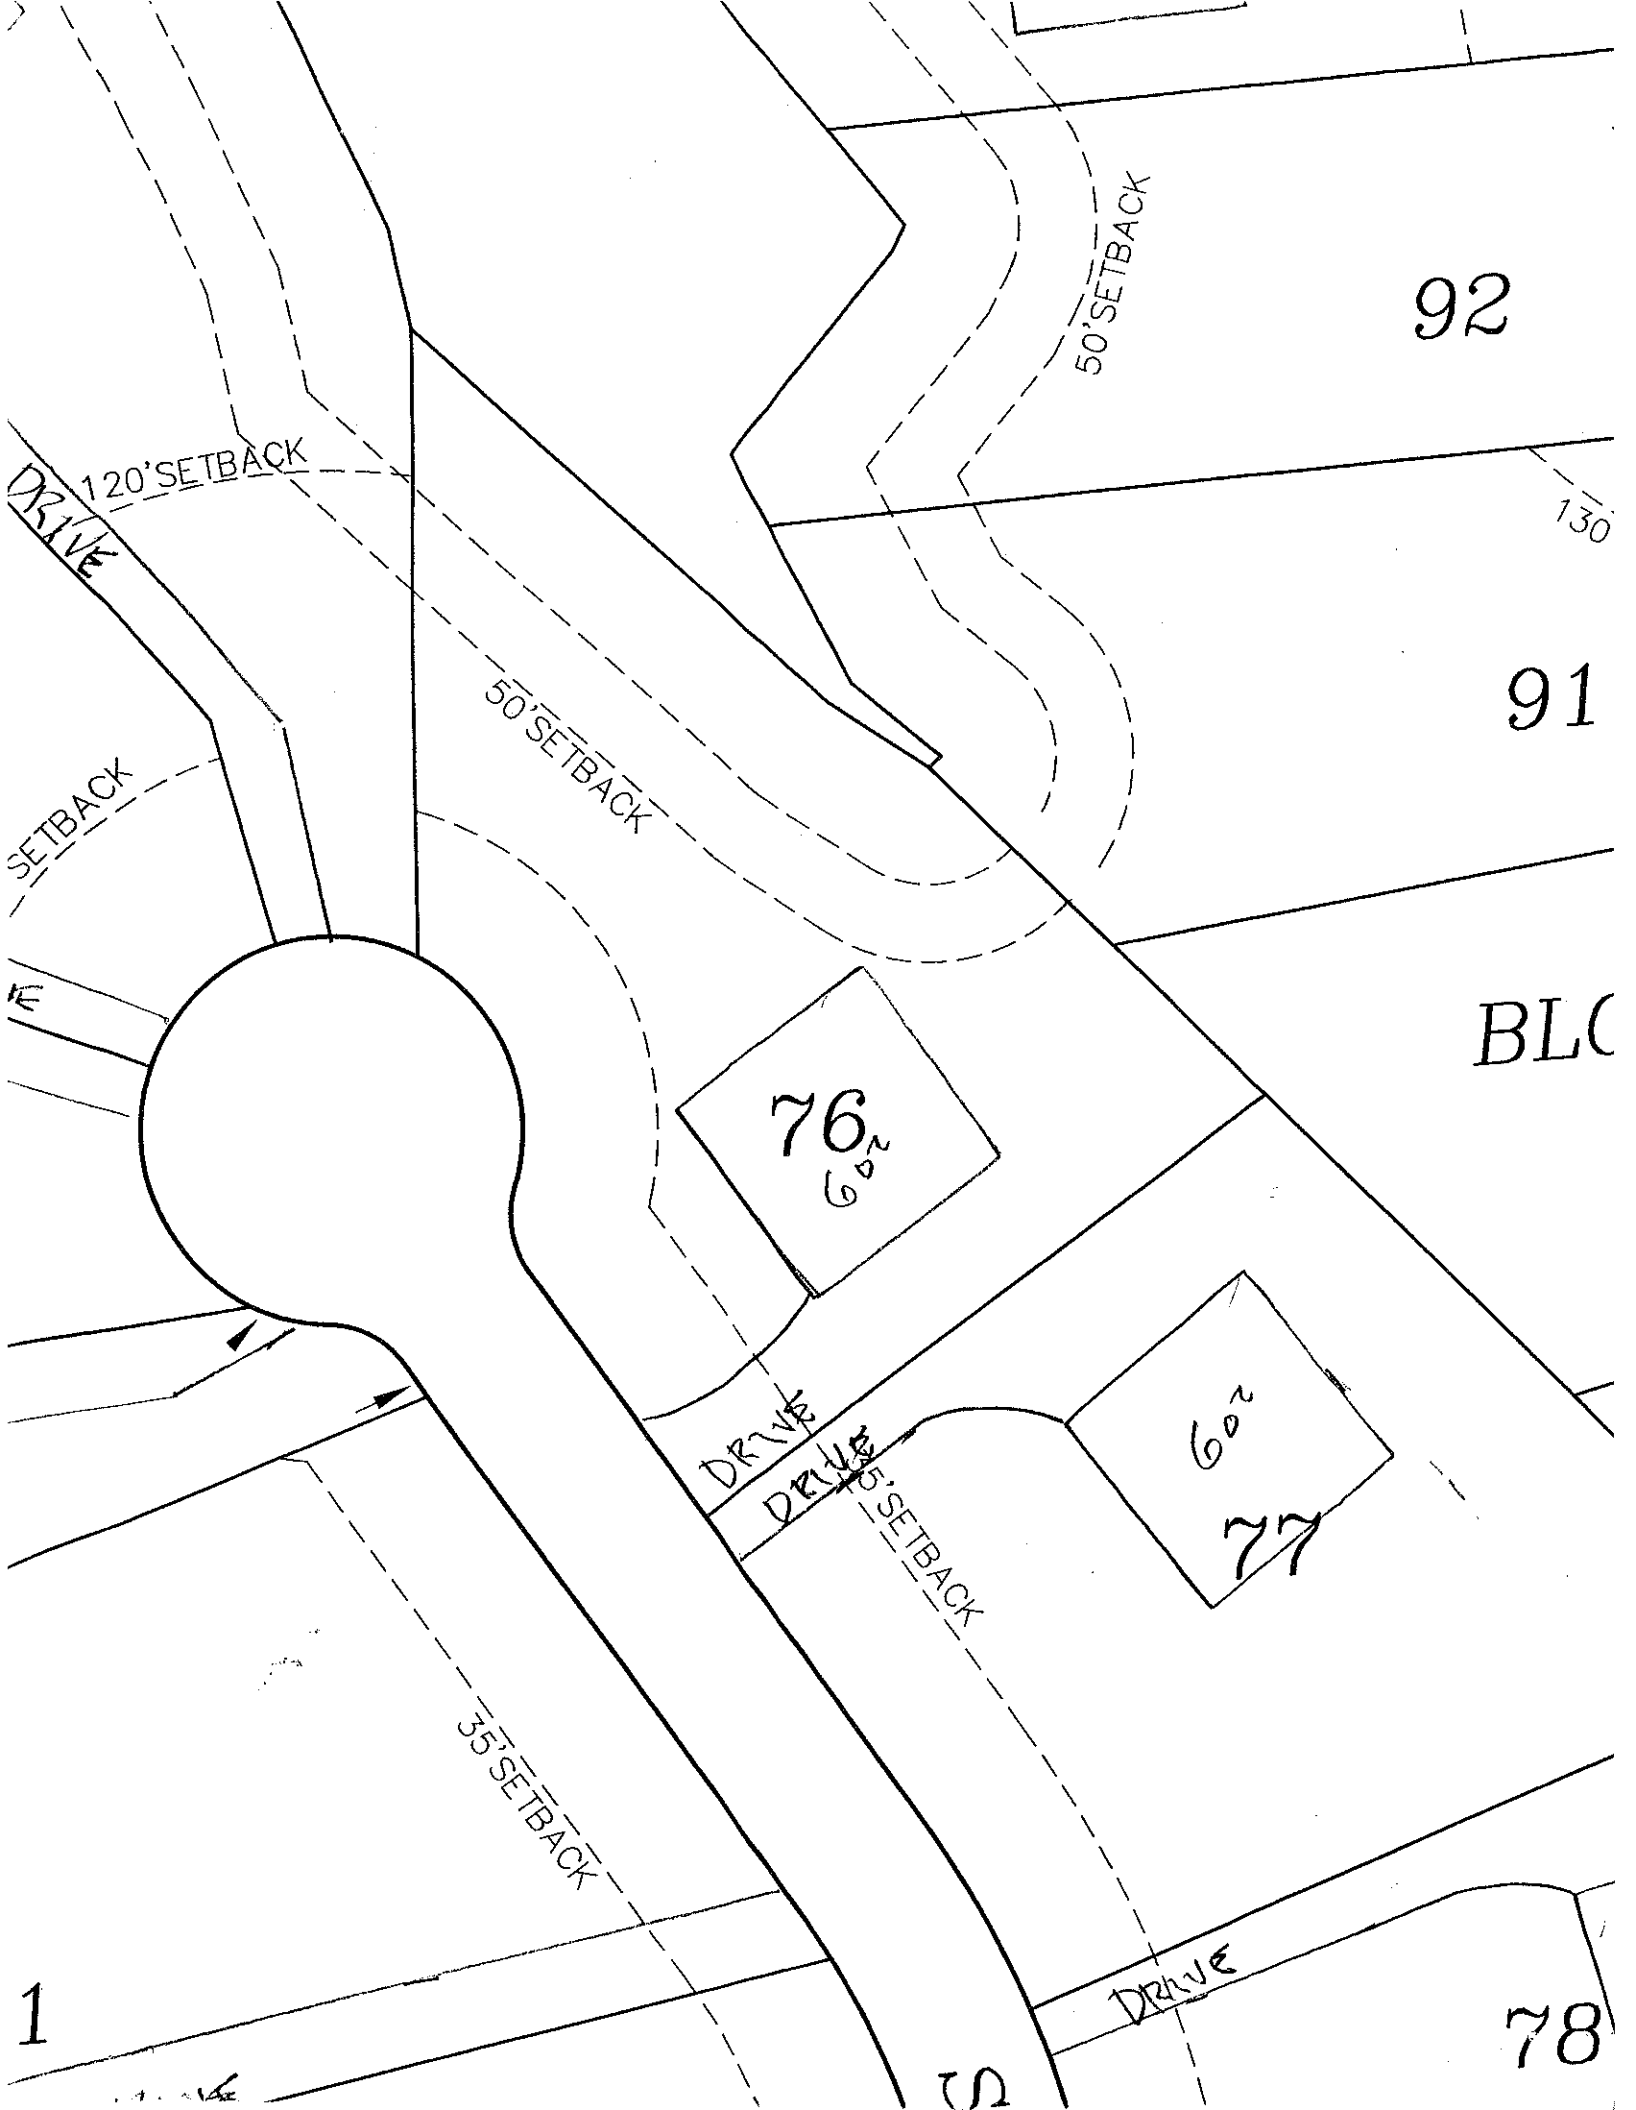
92
50'SETBACK
120'SETBACK
DRIVE
130
91
50'SETBACK
SETBACK
BLC
76
60'
60'
77
DRIVE
DRIVE
5'SETBACK
35'SETBACK
DRIVE
1
78

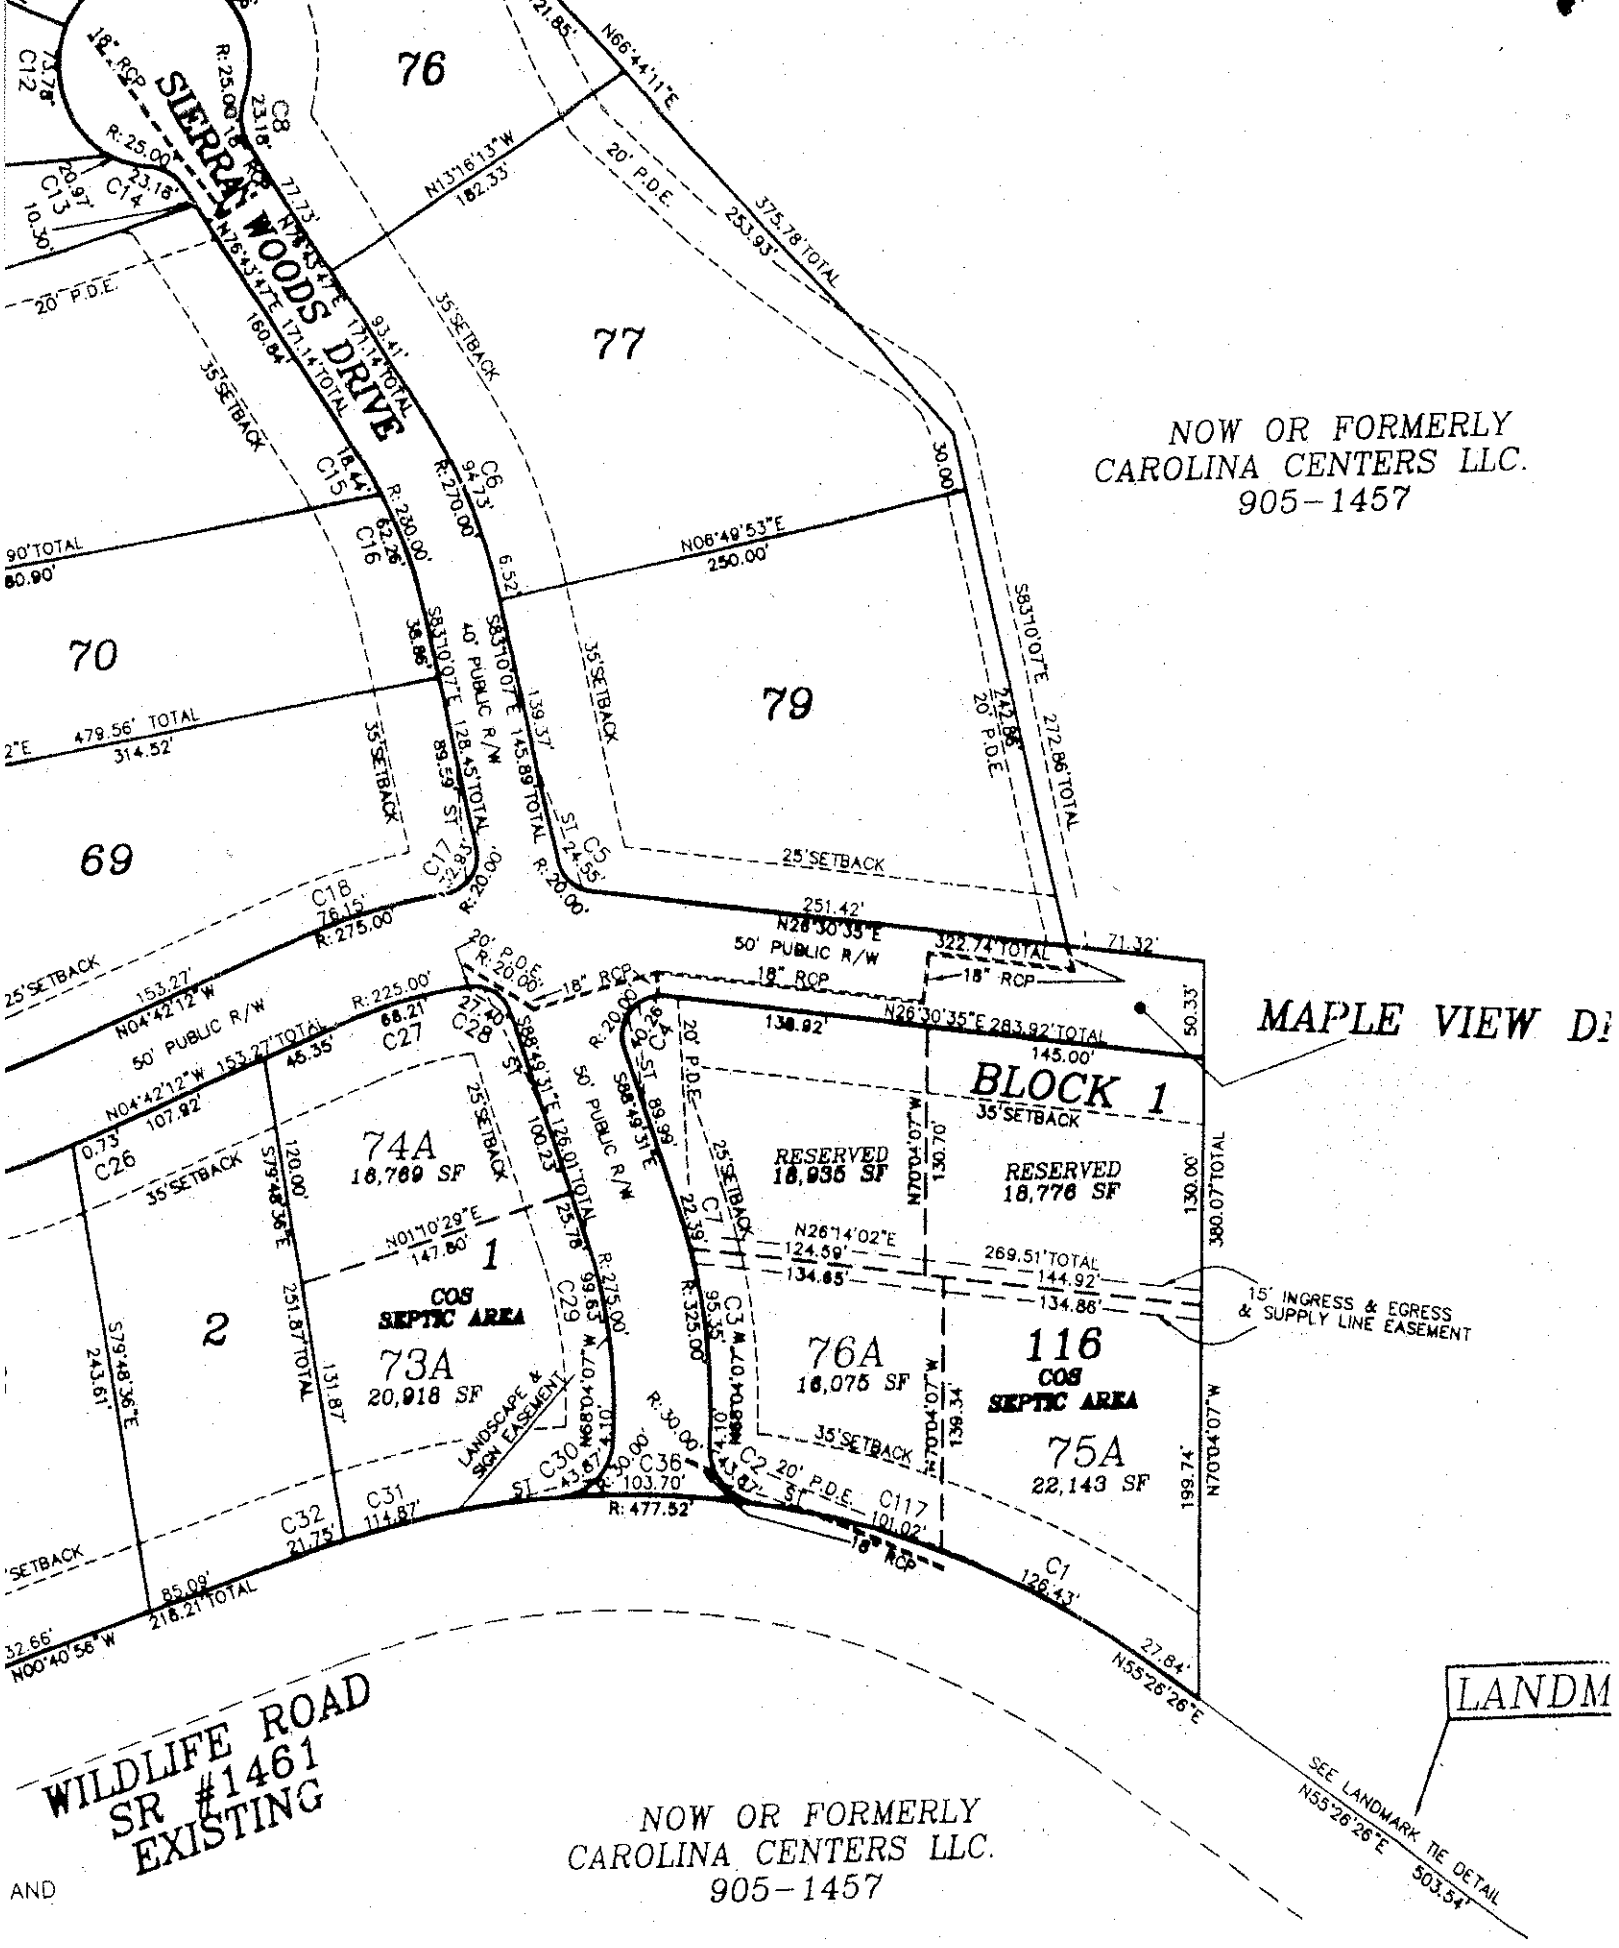

AND

BOOK 31 PAGES 25-28