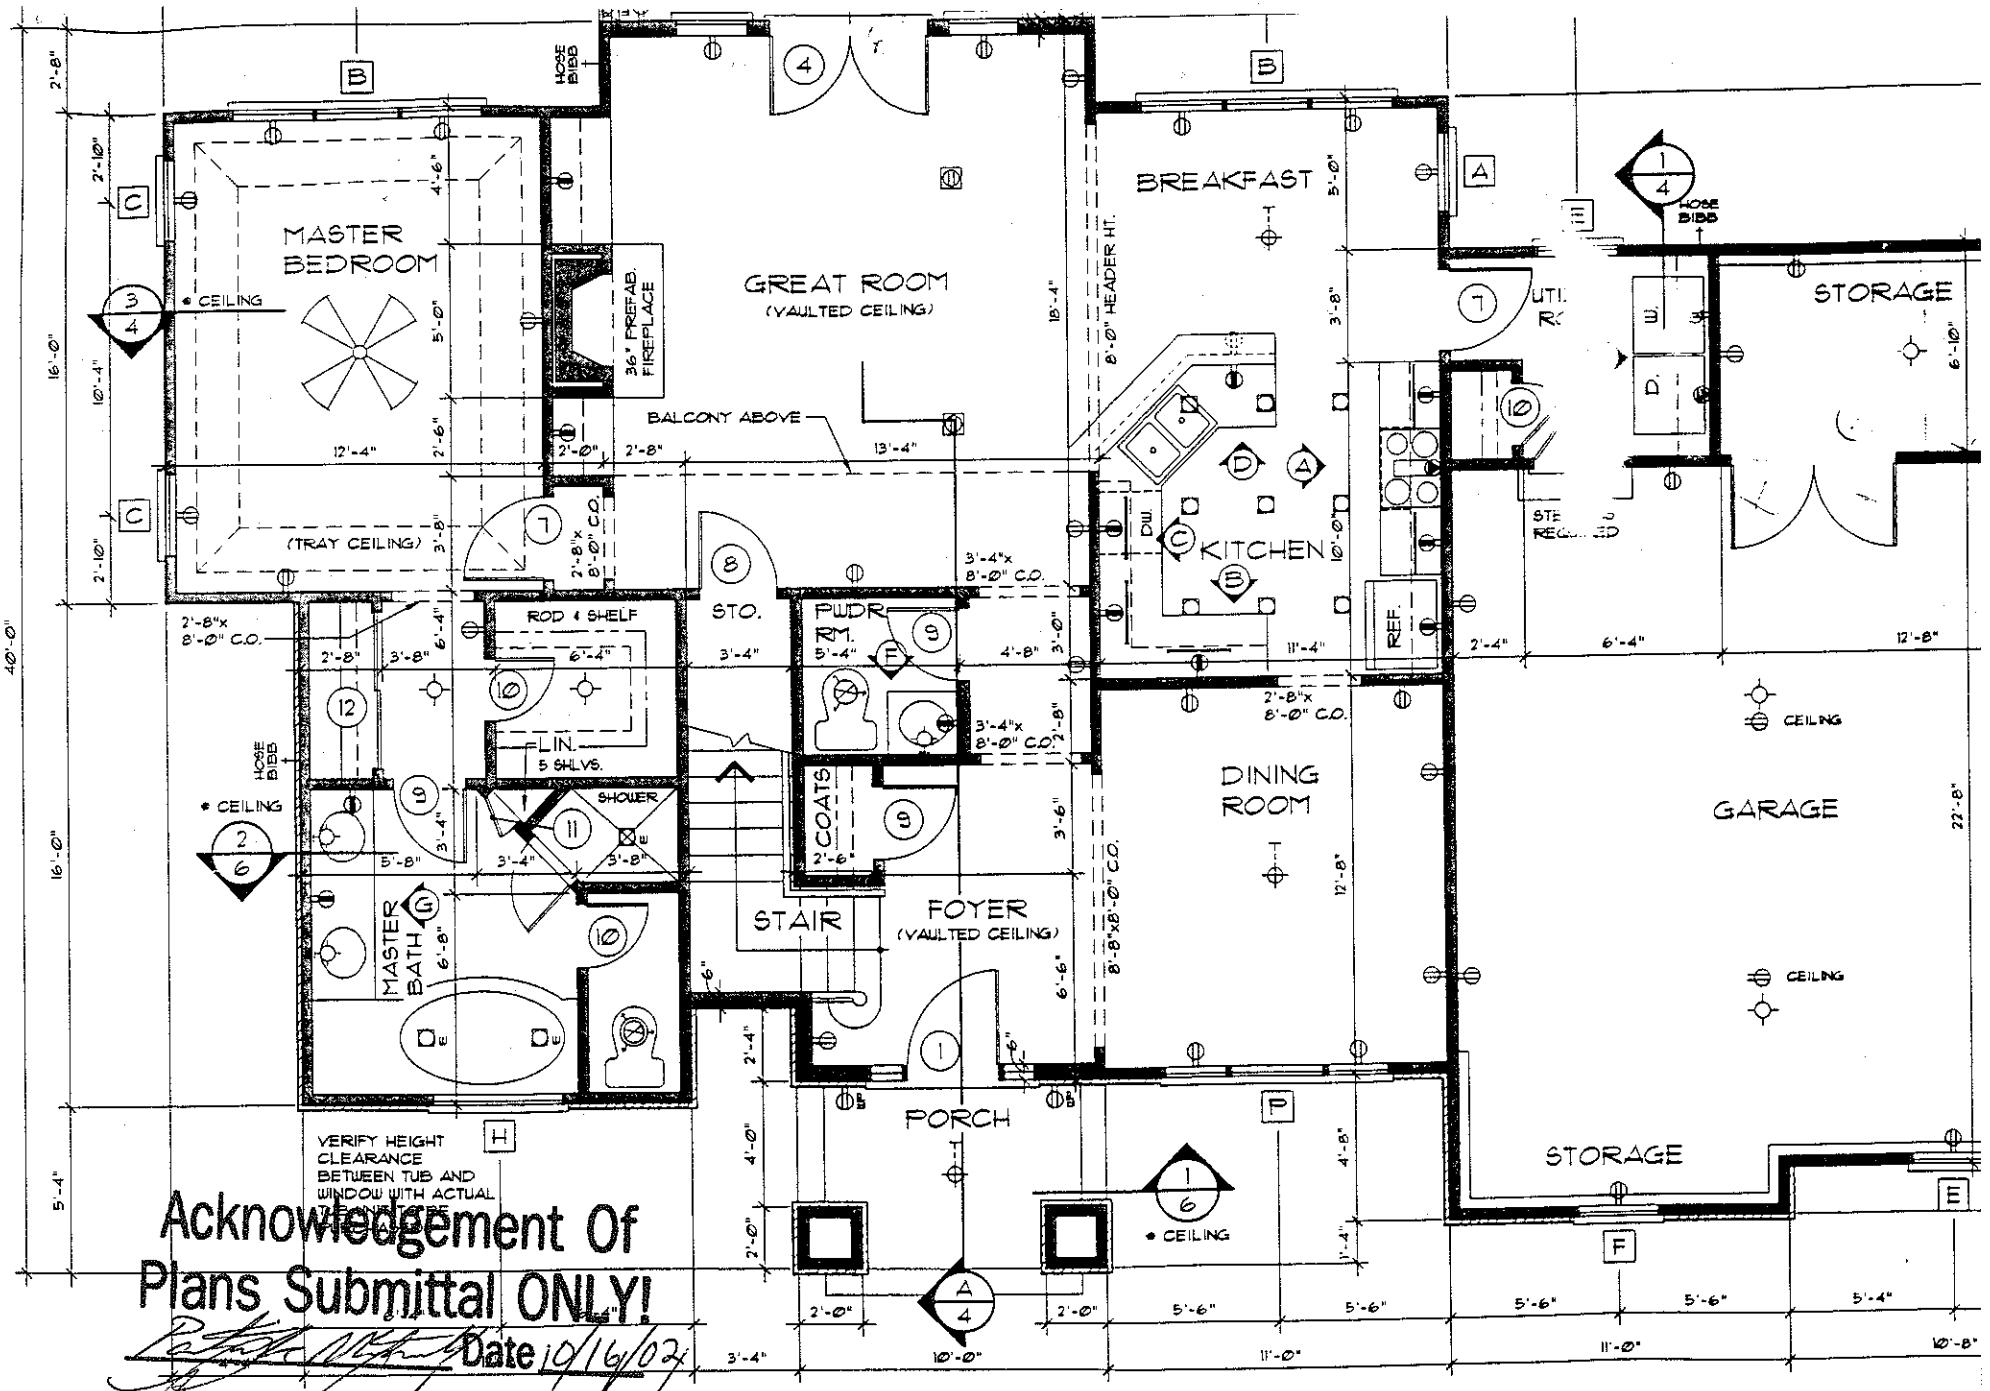
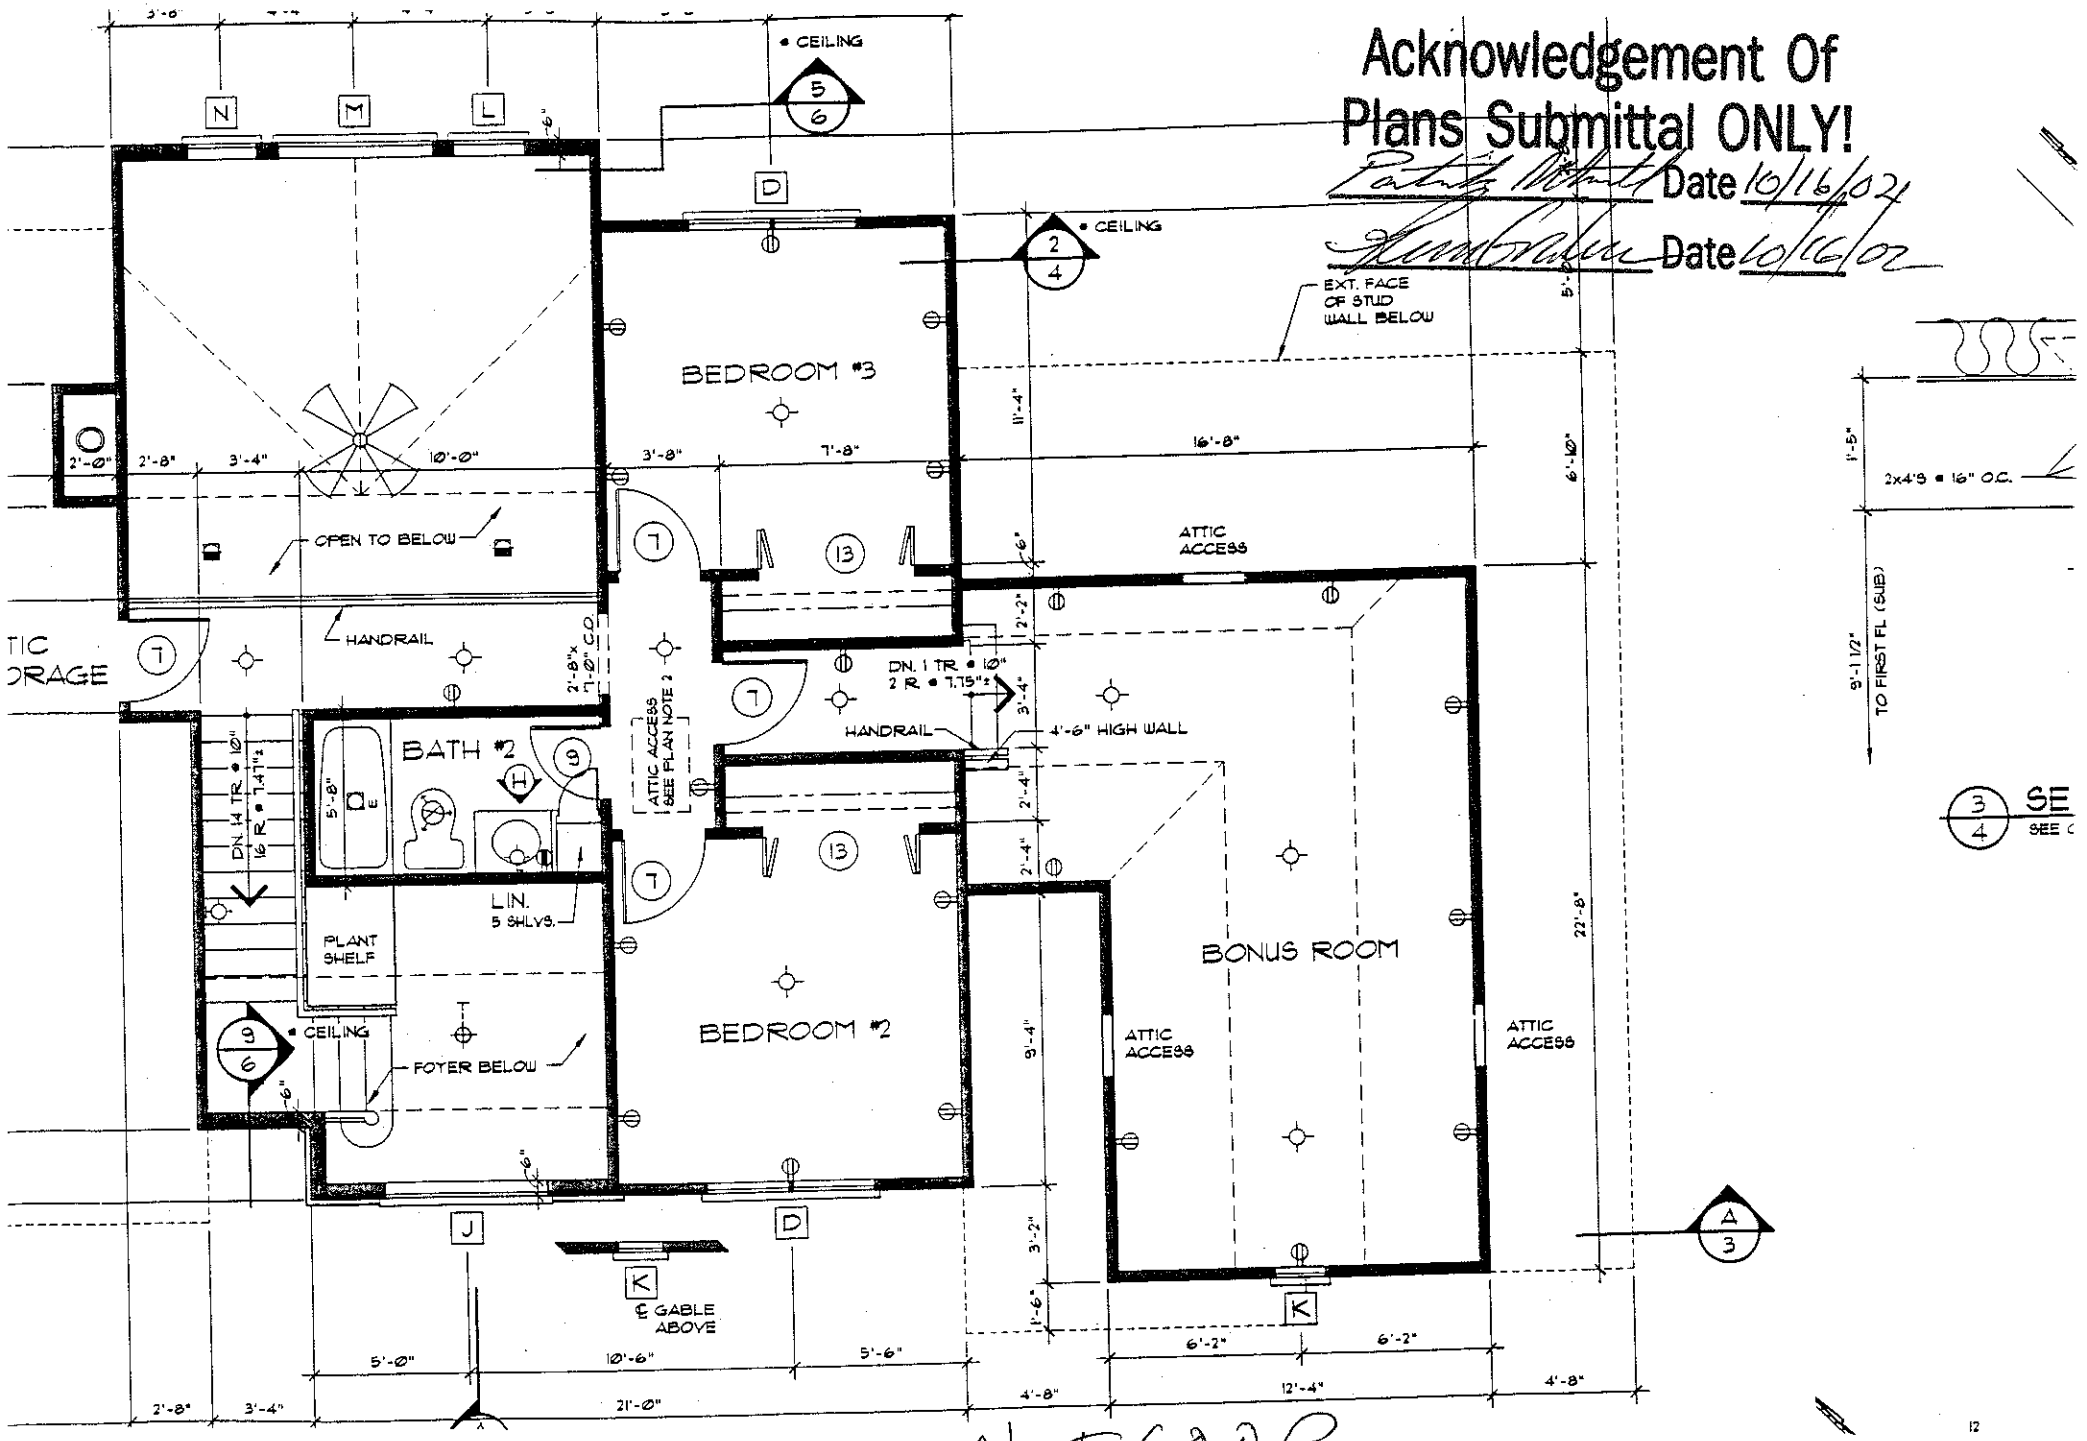


Acknowledgement Of Plans Submittal ONLY!

Date 10/16/02

Date 10/16/02

FIRST FLOOR


Acknowledgement Of
Plans Submittal ONLY!
Date 10/16/02
Date 10/16/02
BEDROOM #3
BATH #2
BEDROOM #2
BONUS ROOM
OPEN TO BELOW
HANDRAIL
FOYER BELOW
PLANT SHELF
LIN. 5 SHLVS.
ATTIC ACCESS
ATTIC ACCESS SEE PLAN NOTE 2
EXT. FACE OF STUD WALL BELOW
4'-6" HIGH WALL
DN. 1 TR. • 10" 2 R. • 7.15"±
DN. 14 TR. • 10" 16 R. • 7.47"±
℄ GABLE ABOVE
CEILING
TO FIRST FL. (SUB)
2x4'S • 16" O.C.
2nd FLOOR