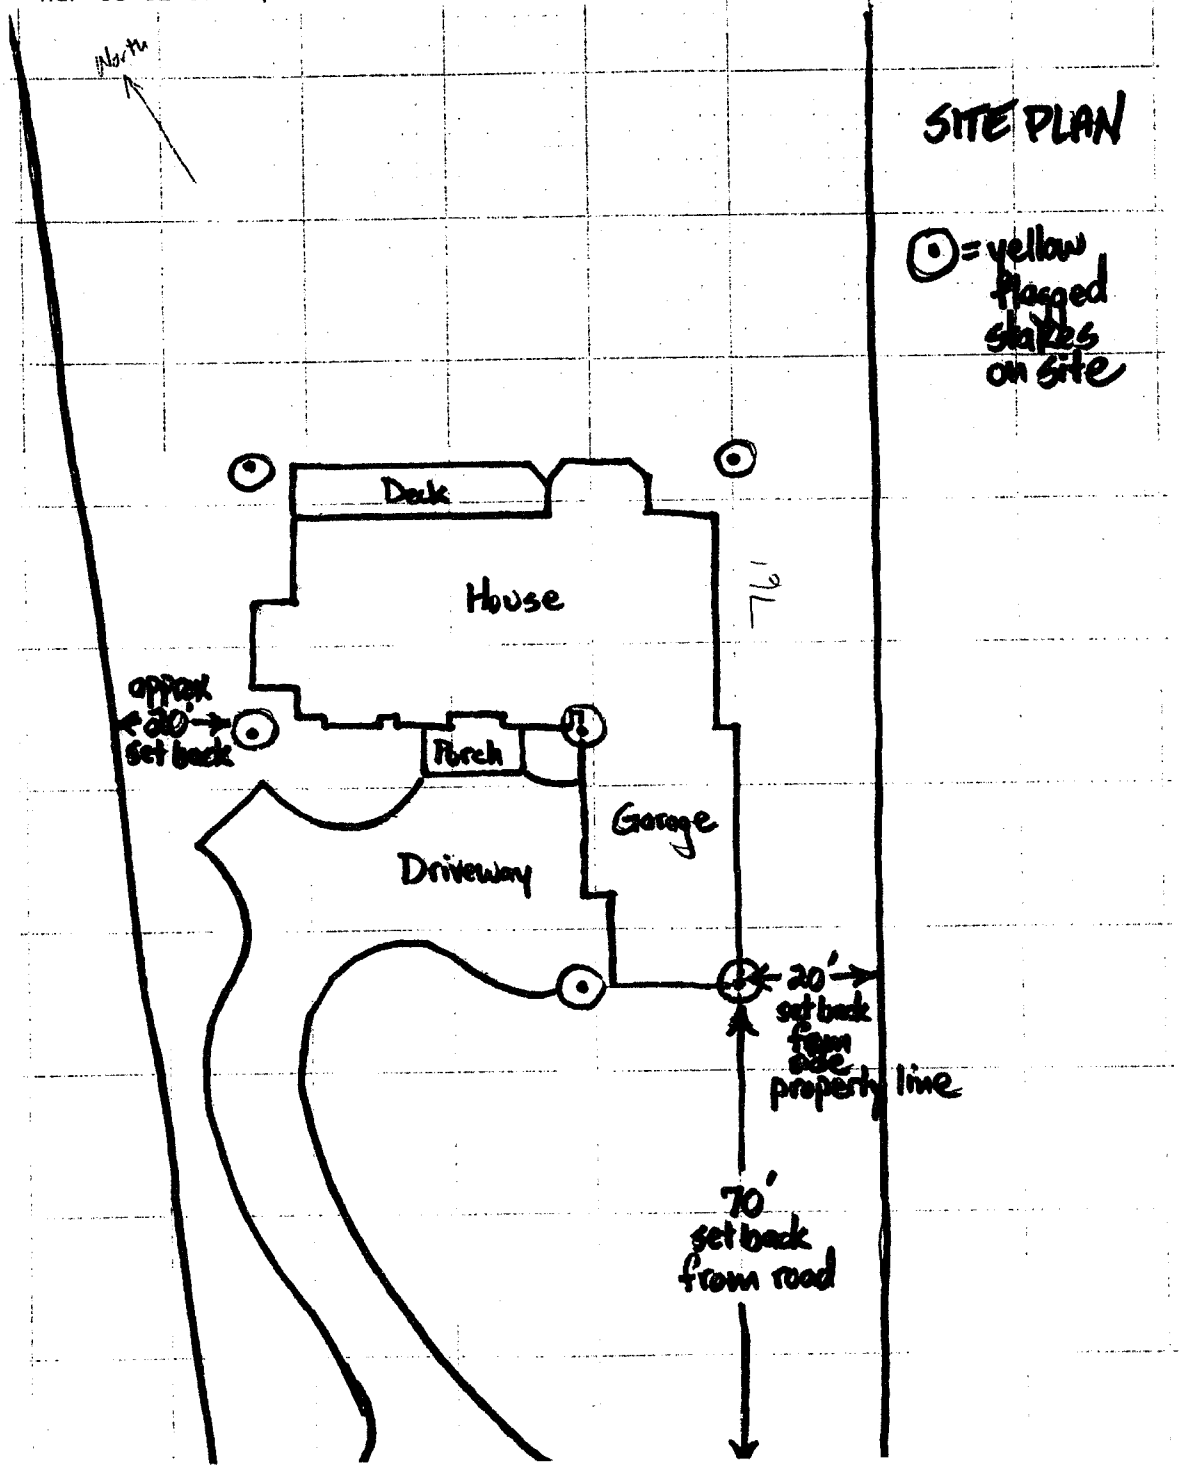

North
SITE PLAN
⊙ = yellow flagged stakes on site
Deck
House
Porch
Garage
Driveway
approx 20' set back
20' set back from side property line
70' set back from road