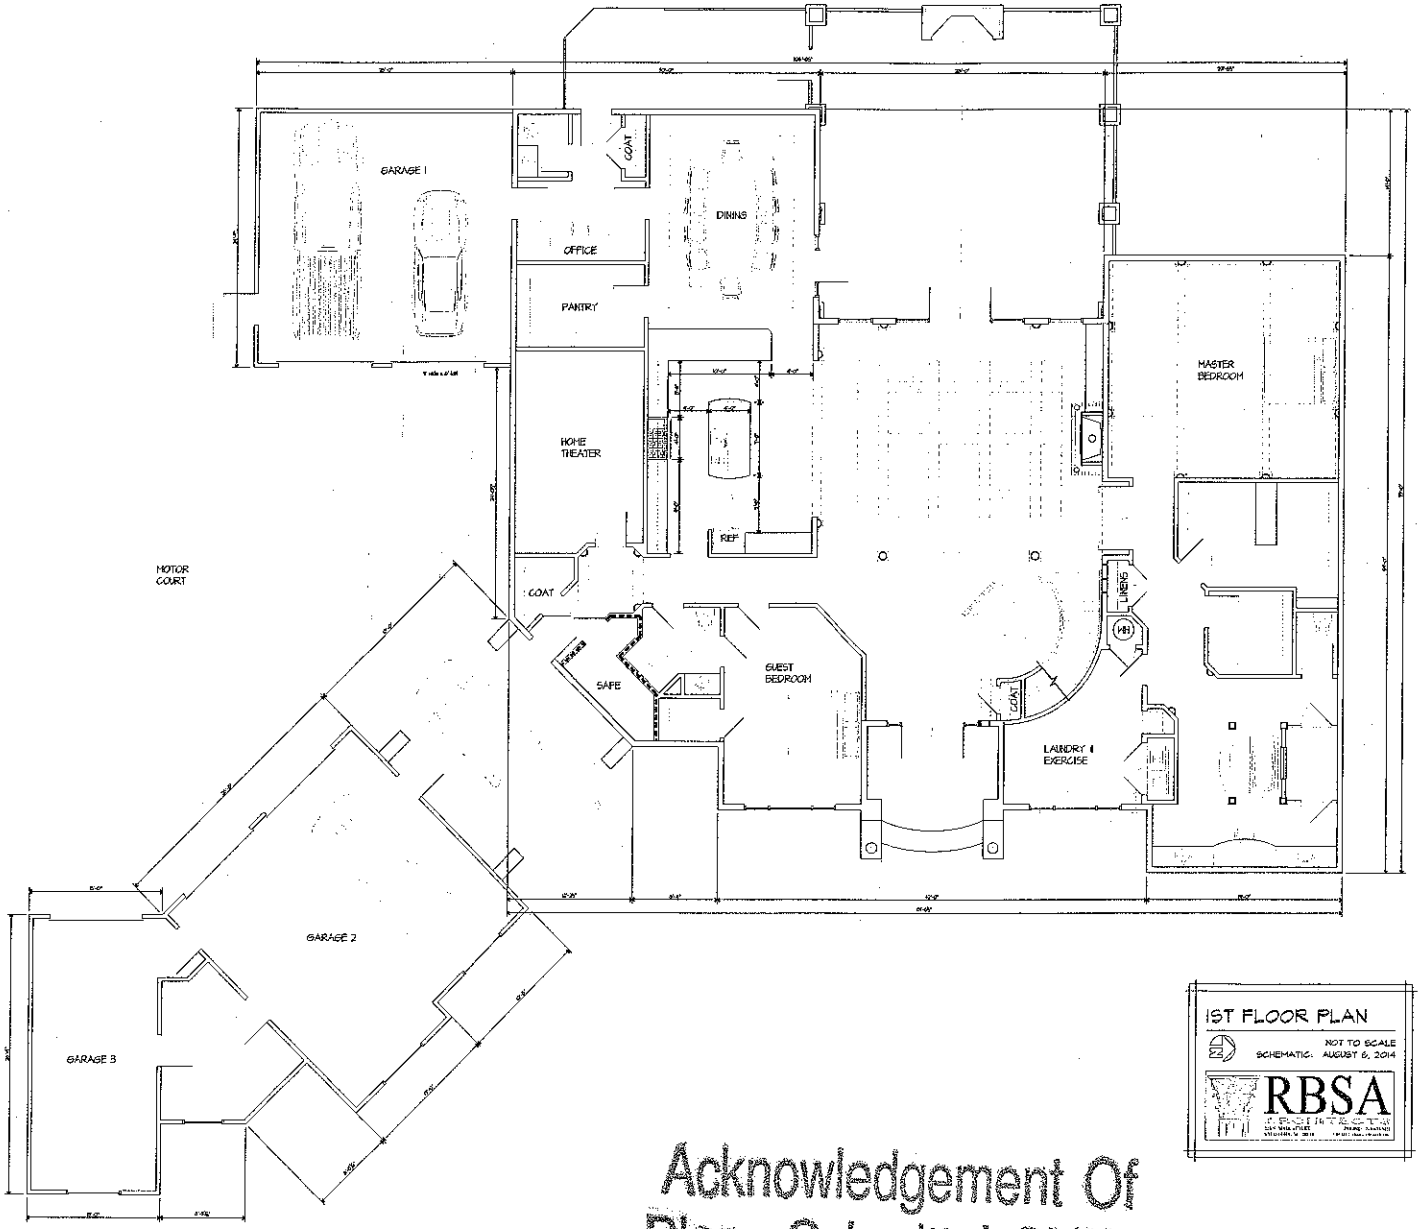


1ST FLOOR PLAN


NOT TO SCALE
SCHEMATIC: AUGUST 6, 2014

RBSA

Acknowledgement Of
Plans Submittal ONLY!

Date 8-29-21

Date 06/12/14

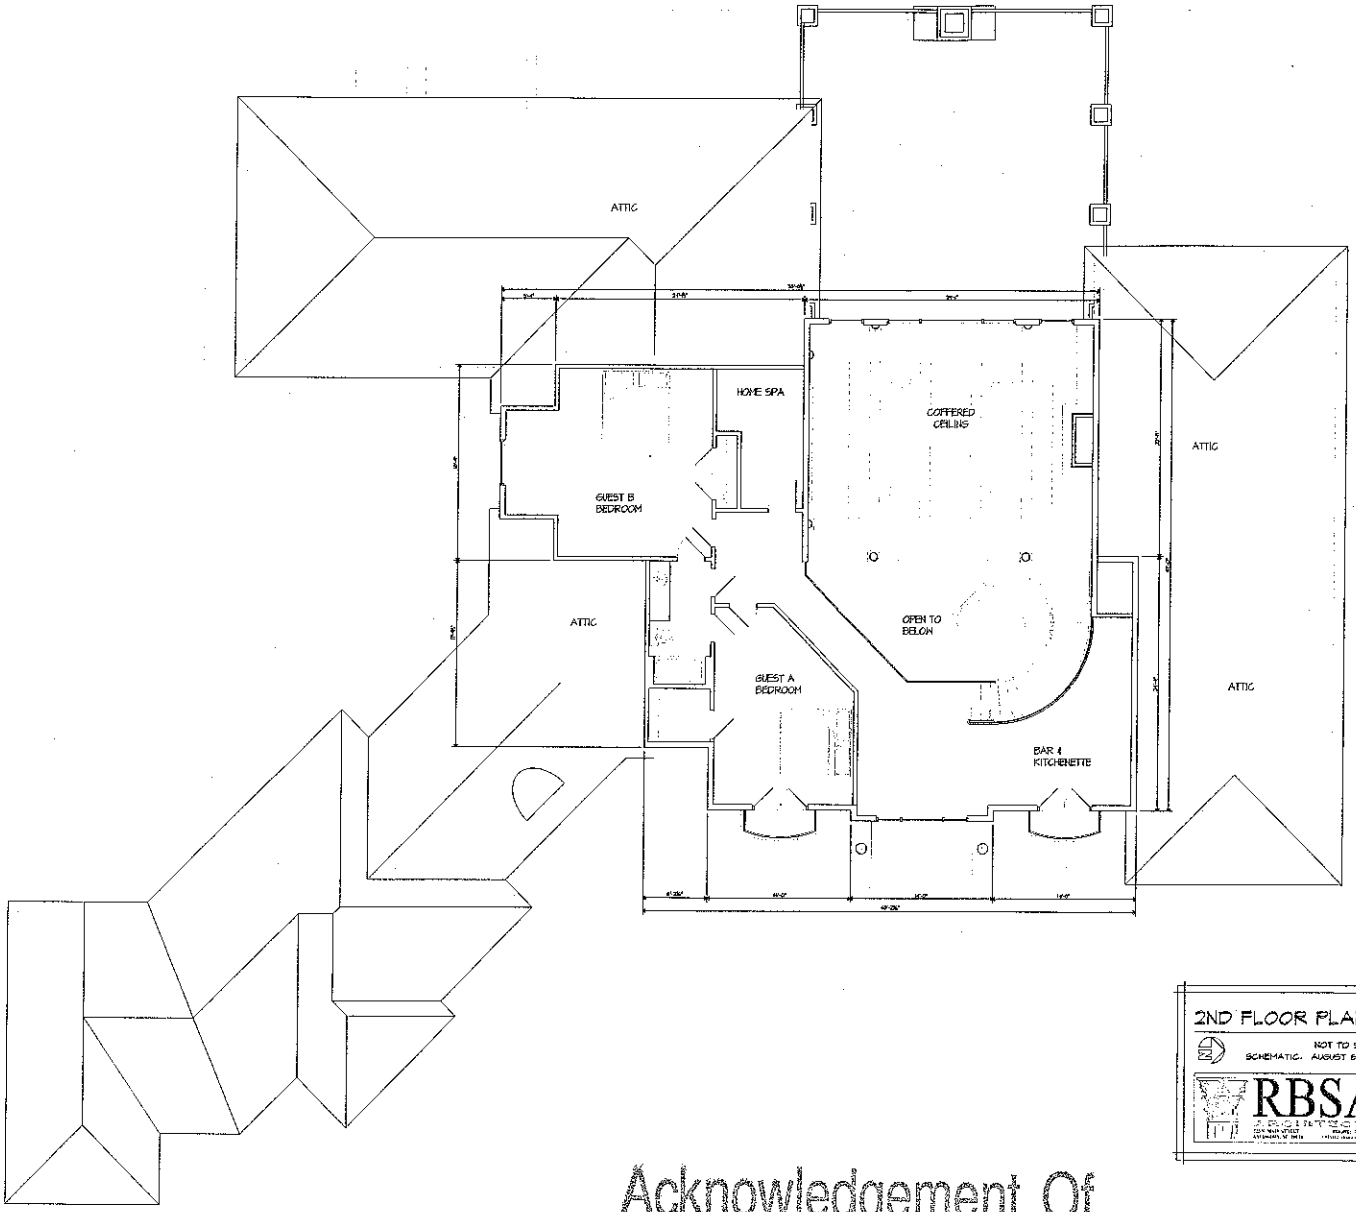

2ND FLOOR PLAN

NOT TO SCALE
SCHEMATIC: AUGUST 6, 2014

RBSA ARCHITECTS

Acknowledgement Of
~~Plans~~ Submittal ONLY!

Thomas Lapp Date 8-29-14

Robert Hinson Date 08/22/14