IREDELL COUNTY HEALTH DEPARTMENT

Environmental Health Division

Application For Improvement Permit and/or Authorization To Construct, Existing System Inspection

(THE ABOVE PERMIT DOCUMENTS WILL BECOME INVALID IF INFORMATION PROVIDED ON THIS APPLICATION IS FALSIFIED OR CHANGED, OR IF THE SITE IS ALTERED. THE IMPROVEMENT PERMIT IS VALID FOR EITHER 60 MONTHS OR WITHOUT EXPIRATION DEPENDING UPON DOCUMENTATION SUBMITTED - APPLICATION WITH SITE PLAN 60 MONTHS, APPLICATION WITH COMPLETE, SCALED PLAT WITHOUT EXPIRATION. SEE 15A NCAC 18A .1937(f) FOR DETAILS)

1. APPLICATION FOR: ___ Improvement Permit ___ Authorization To Construct ___ BOTH ✓ Existing System Inspection

2. Page 2: *Site Plan Worksheet* Form MUST Accompany This Application
The following optional attachments may also be submitted: ___ Survey Plat, Scaled no more than 1 Inch = 60 Feet
Place check ( ) beside whichever is submitted if applicable ✓ Custom Site Plan, Scaled no more than 1 Inch = 60 Feet

3. Applicant Information:

Applicant Name	Mailing Address	Home Phone #	Alternate Phone #
Chris Johnson	214 East End Ave Statesville, NC, 28677	704-775-8911	
BB Wagner	980 Old Mountain Rd. - Stat.		

Owner Name

4. Property Information:

Street Address	Subdivision Name	Section/Phase and Lot Number
1623 Buffalo Shoals Rd. - Stat.		

Driving Directions: _____

****

5. RESIDENTIAL Site Development Information: *(Check or Complete ALL that apply)*

( ) New, Single Family Residence
( ) New, Multi-Family Residence
(✓) Expansion of Existing Septic System
( ) Repair To Failing Septic System
( ) Other _____

Maximum Number of Bedrooms ____
Maximum Number of Occupants ____
If Expansion, Current Number of Bedrooms ____

( ) Crawl Space Foundation?
( ) Concrete Slab Foundation?
( ) Basement w/Plumbing?
( ) Basement w/out Plumbing?

IF Non- Residential Site Development:
Type of Business: New limited food serv. site
Square Footage of Building: _____
Maximum Number of Employees: 1
Maximum Number of Seats: _____

****

6. Proposed Water Supply:

( ) New Well (✓) Existing Well ( ) Community Well ( ) City Water ( ) Other Public Water

****

7. Desired Septic System Type: *(You may rank in order of preference, if any)* Existing

( ) Alternative ( ) Conventional ( ) Innovative ( ) Modified Conventional ( ) Other_____ ( ) No Preference

****

8. Please Answer The Following To The Best of Your Ability:

( ) Yes ( ) No Does the site contain any jurisdictional wetlands?
( ) Yes ( ) No Is any non-domestic sewage (i.e. industry) to be generated?
( ) Yes ( ) No Is the site subject to approval by any other public agency?

****

I have read this application and certify that the information provided herein is true, complete, and correct. Authorized county and state officials are granted right of entry to conduct necessary inspections to determine compliance with applicable laws and rules. I understand that I am solely responsible for the proper identification and labeling of all property lines and corners and making the site accessible so that a complete site evaluation can be performed.

9. Signature: _____ 6-11-10
Property owner or owner's legal representative signature (SIGNATURE REQUIRED) DATE

PAID JUN 11 2010
CK #5416 $485.00 cad

IREDELL COUNTY HEATLH DEPARTMENT

PAGE 2: *SITE PLAN WORKSHEET*

SEE THE SAMPLE SITE PLAN BELOW. INCOMPLETE SITE PLANS WILL BE RETURNED TO YOU FOR COMPLETION AND MAY RESULT IN A DELAY IN THE ISSUANCE OF YOUR SEPTIC SYSTEM PERMIT!!!

Place an (X) beside each item as you complete the site plan:

____ Property Line measurements are clearly identified...
____ All proposed structures are indicated...
SHOW: proposed house or business footprint, wells, water lines, patios, pools and decks, and any other item that will occupy space on the site
____ Front and side setbacks from property line...
____ Preferred driveway location and configuration, preferred well location...
____ Area you prefer your septic system to be placed...
____ North arrow, or other sufficient indicator of direction...


Circle N/A on the following if appropriate:


____ Location of septic systems and wells within 100' of your property... N/A
____ Location of easements and rights of ways on your property... N/A
____ Location of any designated wetlands on the property... N/A

Signature: _____ 6-11-10
Property owner or owner's legal representative signature (SIGNATURE REQUIRED) DATE

USE THIS SPACE TO DRAW YOUR SITE PLAN

See attached

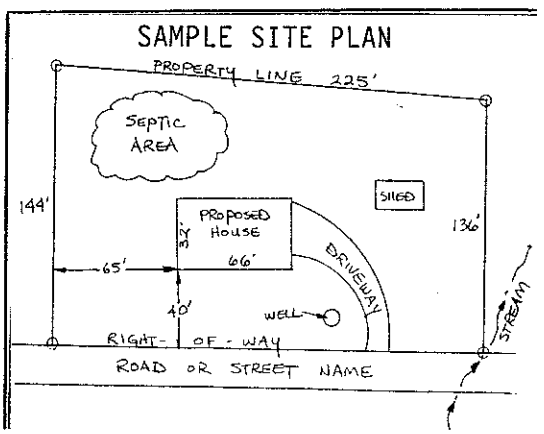

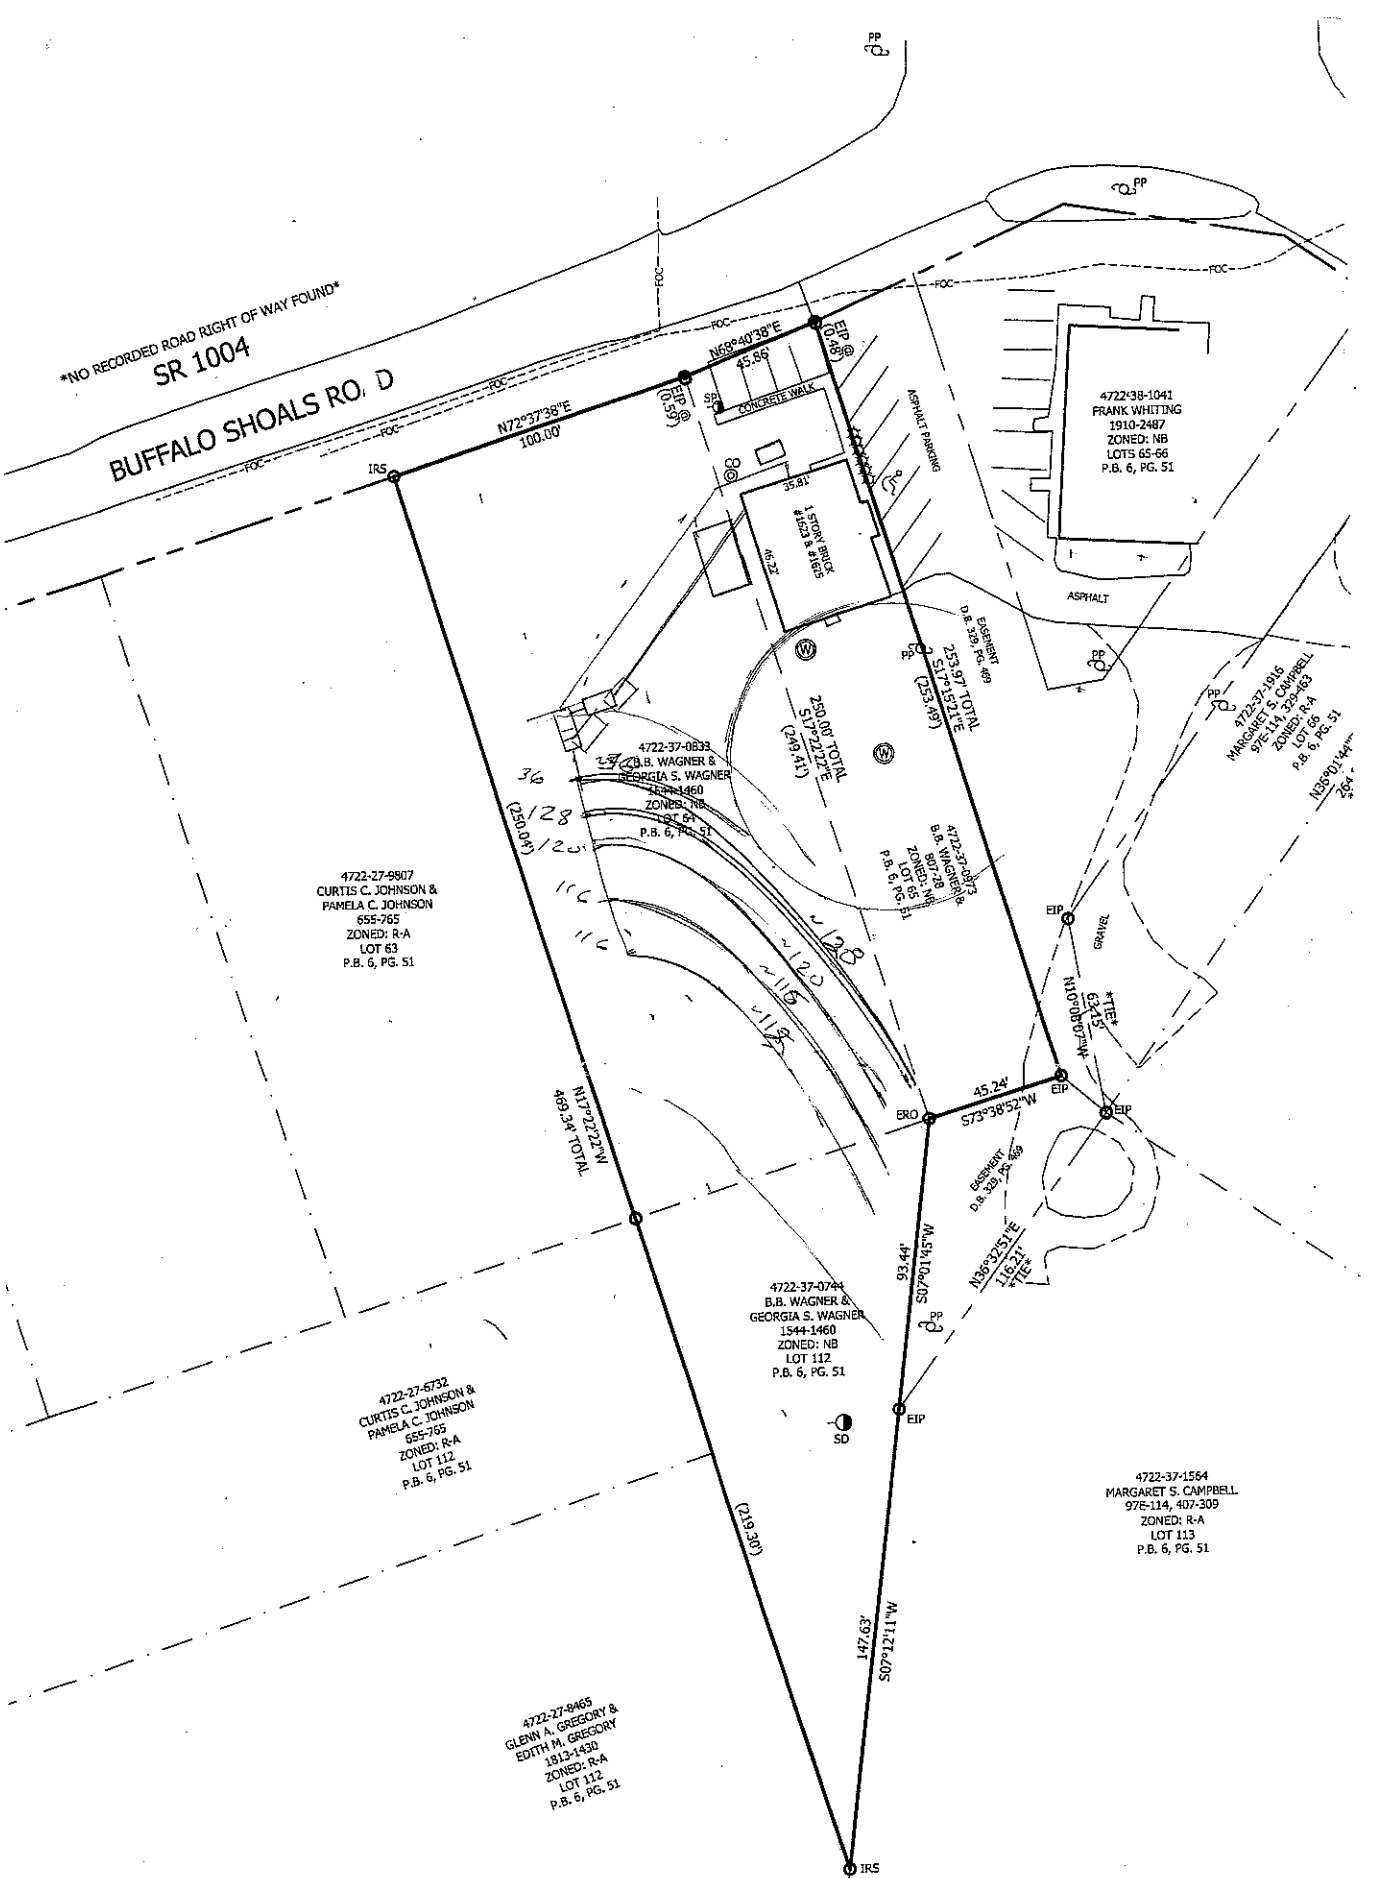

LEGEND:

EIR - EXISTING IRON REBAR
EIP - EXISTING IRON PIPE
ERO - EXISTING IRON ROD
IRS - IRON REBAR SET
NTS - NOT TO SCALE
FOC - FIBER OPTIC CABLE (UNDERGROUND)
PP - POWER POLE
SP - SIGN POST
CO - SEWER CLEANOUT
SD - SATELLITE DISH

SETBACKS:

PROPERTY IS SUBJECT TO A 30' FRONT, 10' SIDE & 20' REAR MINIMUM BUILDING SETBACK LINE WITH A MAXIMUM BUILDING HEIGHT OF 50', PER IREDELL COUNTY ZONING.

SUBJECT PROPERTY IS ZONED: NB

TOTAL AREA = 47,450.31 Sq Ft
1.089 Ac.

I, GERALD V. GR
FROM AN ACTUA
RECORDED IN BC
NOT SURVEYED
BOOK 329 , PAG
CALCULATED IS:
WERE PERFORM
STANDARDS FOR
(95 % CONFIDEN