
Chris Davidson lot 9
Kylewood

PRESSURE MANIFOLD DESIGN

ATTACHMENT TO P.D.# 71800

TAX MAP # 4722393272

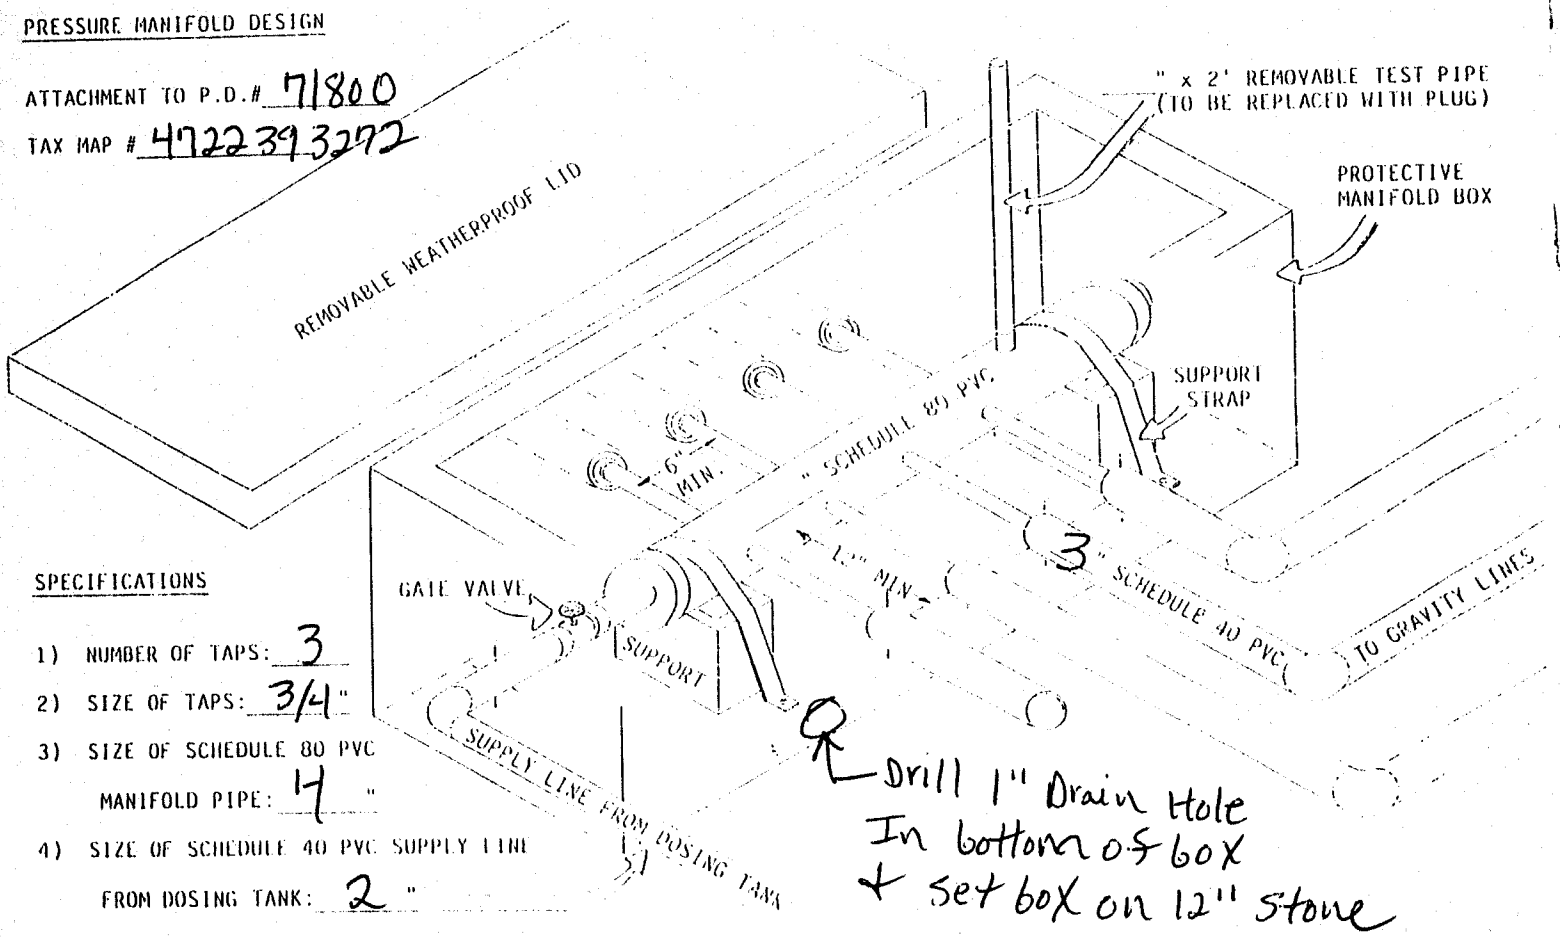

SPECIFICATIONS

1) NUMBER OF TAPS: 3
2) SIZE OF TAPS: 3/4"
3) SIZE OF SCHEDULE 80 PVC MANIFOLD PIPE: 4 "
4) SIZE OF SCHEDULE 40 PVC SUPPLY LINE FROM DOSING TANK: 2 "

Drill 1" Drain Hole
In bottom of box
+ set box on 12" stone