IREDELL COUNTY HEALTH DEPARTMENT

(SEPTIC TANK) IMPROVEMENTS PERMIT AND CERTIFICATE OF COMPLETION

(Ground Absorption Sewage Disposal System – G. S. Chapter 130-Article 13C)

OWNER OR CONTRACTOR Mountain Rd. Baptist Church DATE 5/25/77 PERMIT NO. ____


PHONE: Business ____ Home ____

LOCATION Old Mountain road just below Kyles X Rd - T.R. on Rd #1335 - Church on Rt. at Rd 1453 S. R. No. ____

SUBDIVISION NAME ____ LOT NO. ____ SECTION OR BLOCK NO. ____

House ( ) Mobile Home ( ) Business ( ) Other Church

No. Bedrooms ____	No. Bathrooms 3		Character & Porosity of Soil	Cecil Clay
Garbage Disposal Unit	Yes ( )	No ( )	Percolation Rate	
Auto. Dishwasher	Yes ( )	No ( )	Topography	Slight Slope
Auto. Wash. Machine	Yes ( )	No ( )	Depth to Water Table	Low
Site Suitable	Yes ( )	No ( )	Rock or other impervious formations	None
Lot Area ____				

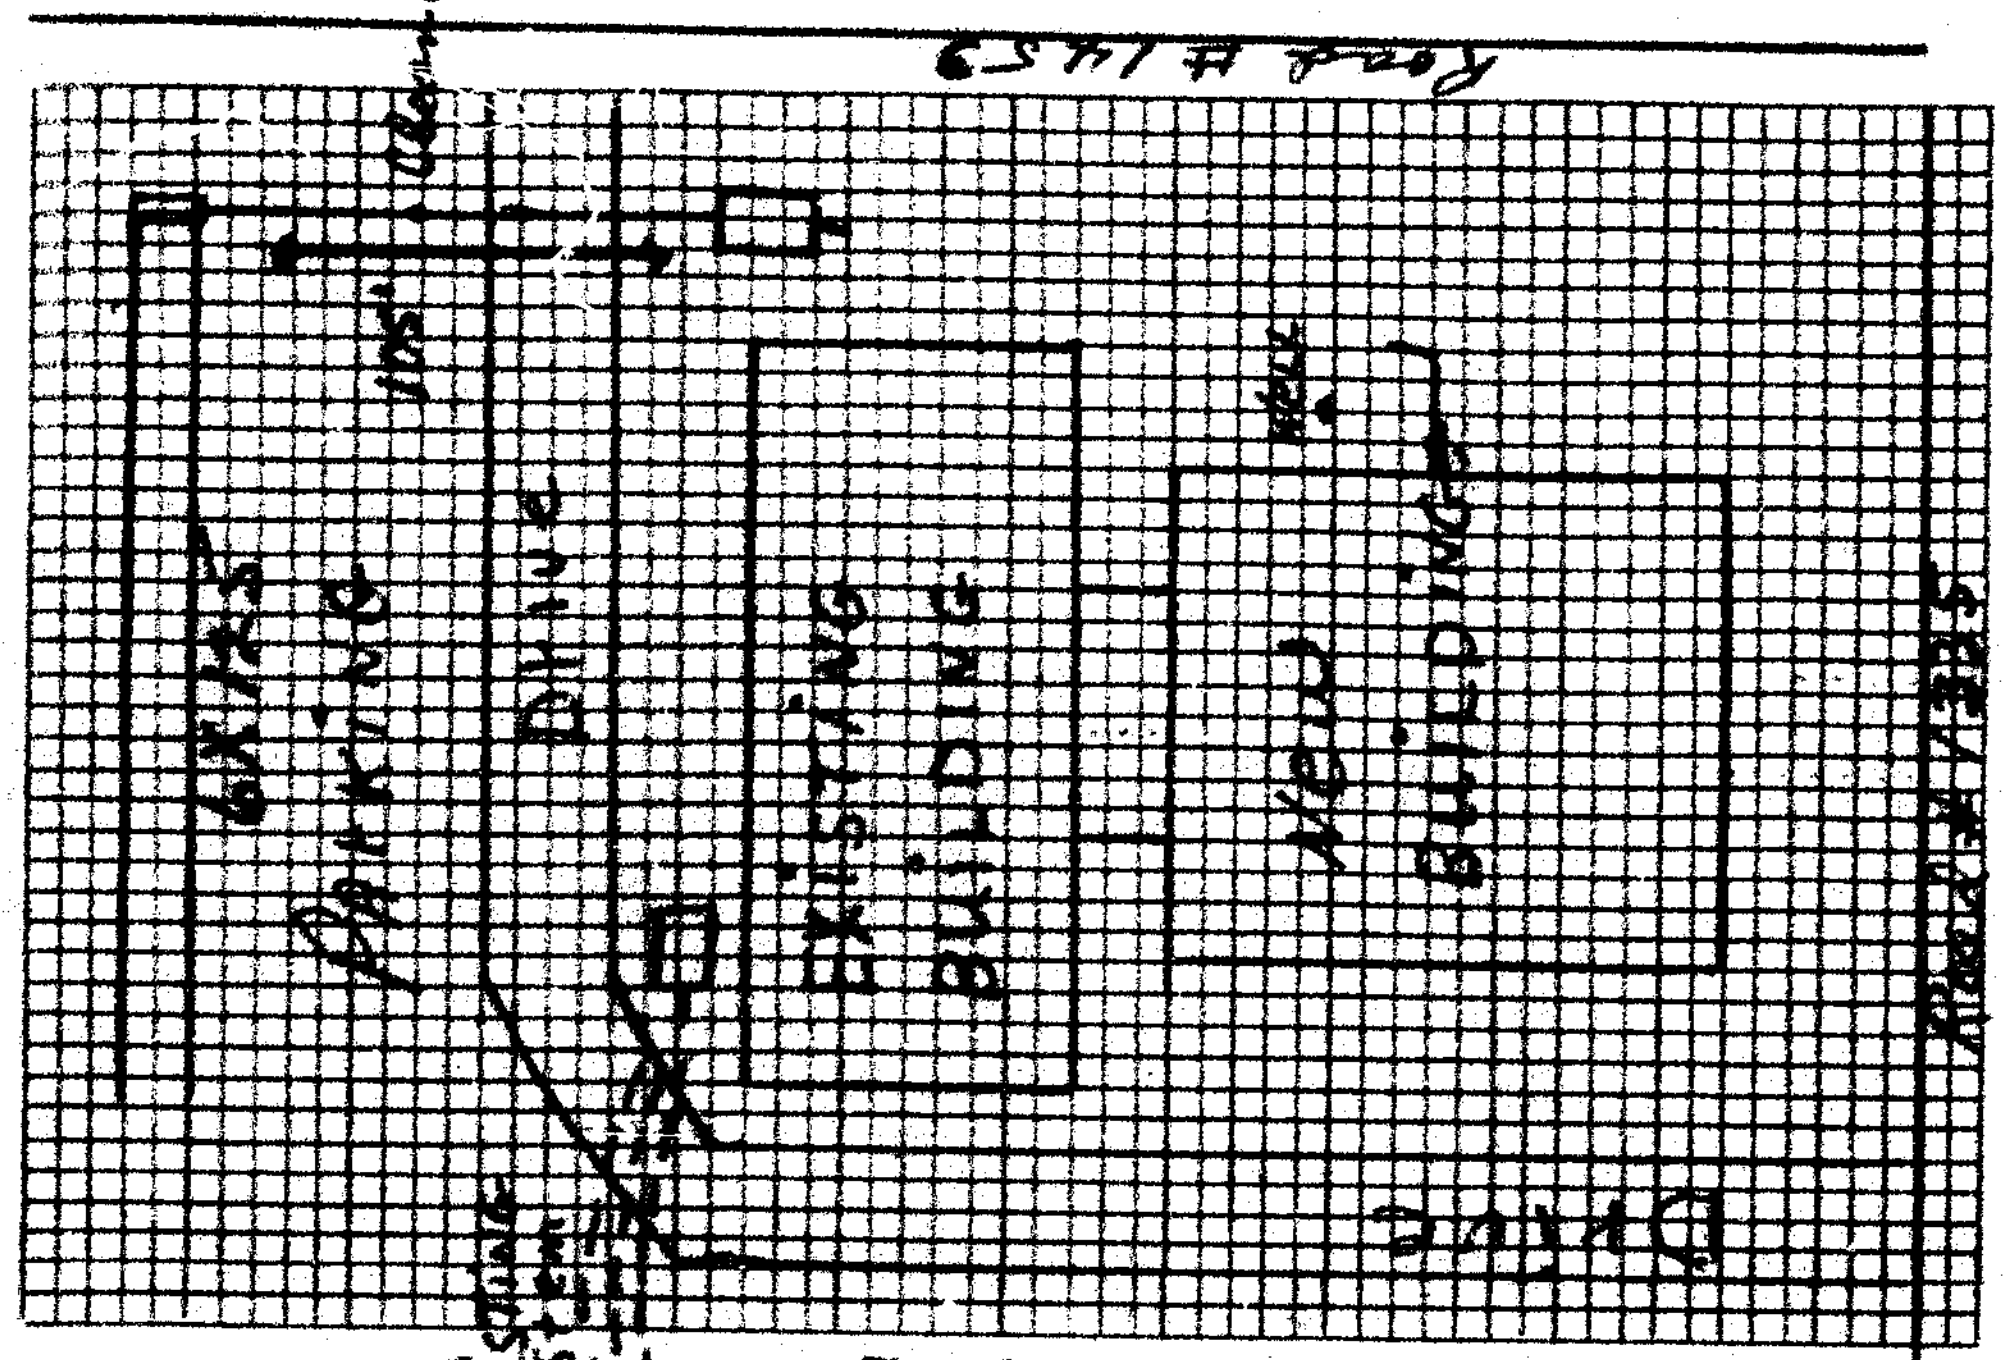

Plot of System

Size of Tank 1250 Gals.

Nitrification Field:

No. of Lines 2

Sq. Ft. 750 Linear Ft. 250

Depth of Stone in Lines 10"

Water Supply: Individual (✓) Public ( )

Installed by Hoke Septic Tank Co

IMPROVEMENTS PERMIT BY ____

COMMENTS: Heavy Duty P.V.C. used from septic Tank to distribution box.

CERTIFICATE OF COMPLETION BY E. A. Stevenson DATE ____

CONSTRUCTION MUST COMPLY WITH ALL OTHER APPLICABLE STATE AND LOCAL REGULATIONS.

Health Dept. Copy: White Inspection Dept. Copy: Yellow Sanitarian's Copy: Pink Owner's Copy: Gold