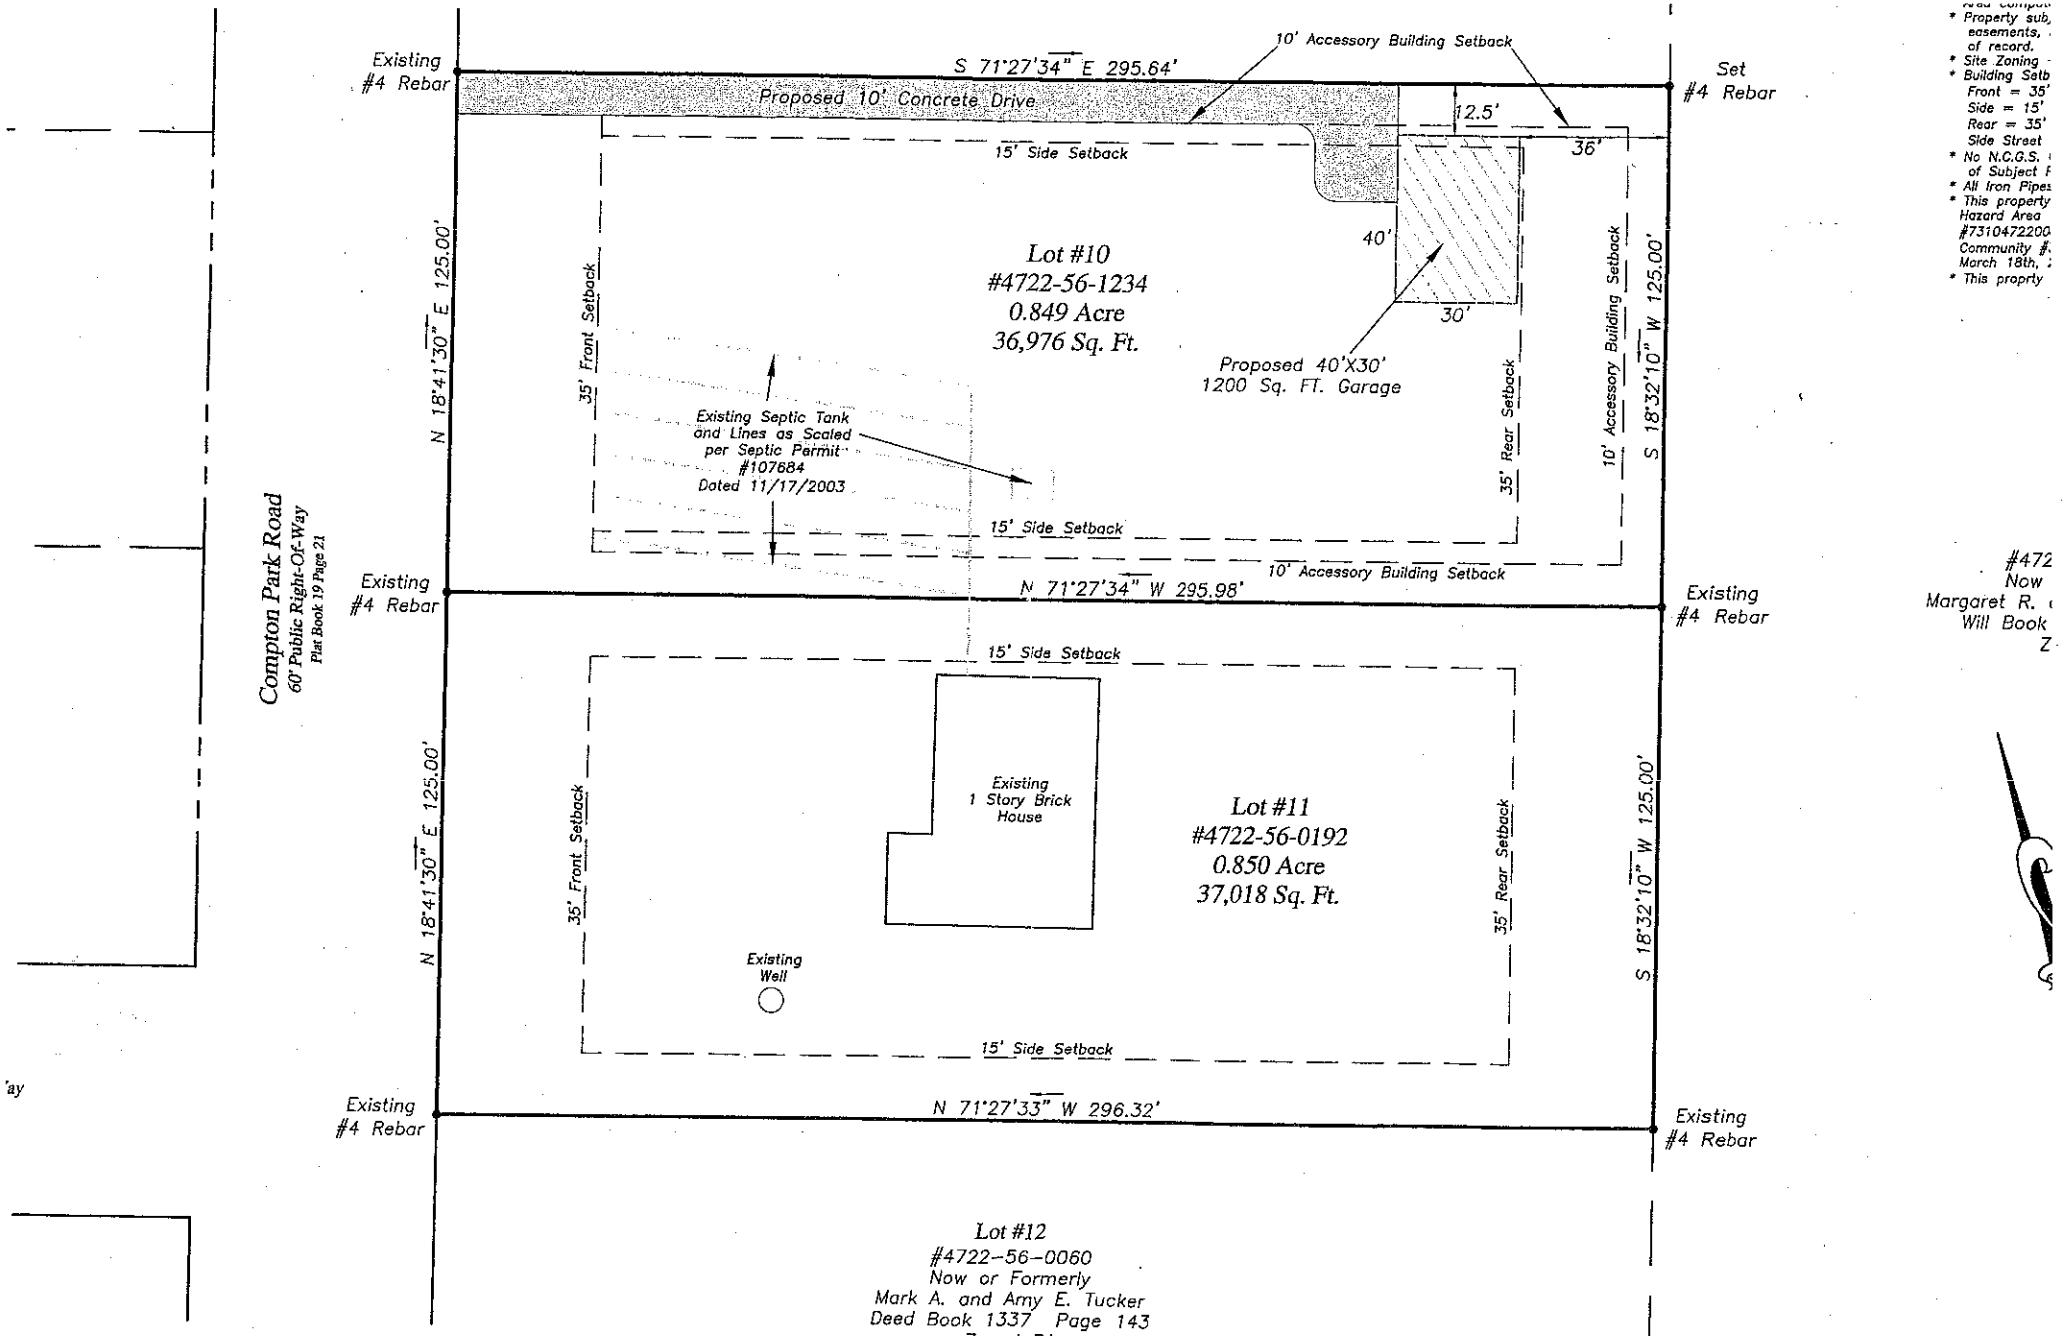


* Property sub, easements, of record.
* Site Zoning -
* Building Setb
Front = 35'
Side = 15'
Rear = 35'
Side Street
* No N.C.G.S. of Subject F
* All Iron Pipes
* This property Hazard Area #7310472200 Community #. March 18th, :
* This proprty

#472
Now
Margaret R.
Will Book
Z

'ay

Acknowledgement Of

Boundary Su