IREDELL COUNTY HEATLH DEPARTMENT
ENVIRONMENTAL HEALTH DIVISION
PAGE 2: *SITE PLAN WORKSHEET*

SEE THE "SAMPLE SITE PLAN" BELOW. ***INCOMPLETE SITE PLANS WILL BE RETURNED TO YOU FOR COMPLETION AND MAY RESULT IN A DELAY IN THE ISSUANCE OF YOUR SEPTIC SYSTEM PERMIT!!!***

Place an (X) beside each item as you complete the site plan:

- ____ Property Line measurements are clearly identified...
- ✓ All proposed structures are indicated...
- *SHOW: proposed house or business footprint, wells, water lines, patios, pools and decks, and any other item that will occupy space on the site*
- ✓ Front and side setbacks from property line...
- ____ Preferred driveway location and configuration, preferred well location...
- ____ Area you prefer your septic system to be placed...
- ____ North arrow, or other sufficient indicator of direction...


Circle N/A on the following if appropriate:


- ____ Location of septic systems and wells within 100' of your property... N/A
- ____ Location of easements and rights of ways on your property... N/A
- ____ Location of any designated wetlands on the property... N/A

Signature: Kathleen Kanaltz
REQUIRED property owner or owner's legal representative signature.

5/6/2013
DATE

USE THIS SPACE TO DRAW YOUR SITE PLAN

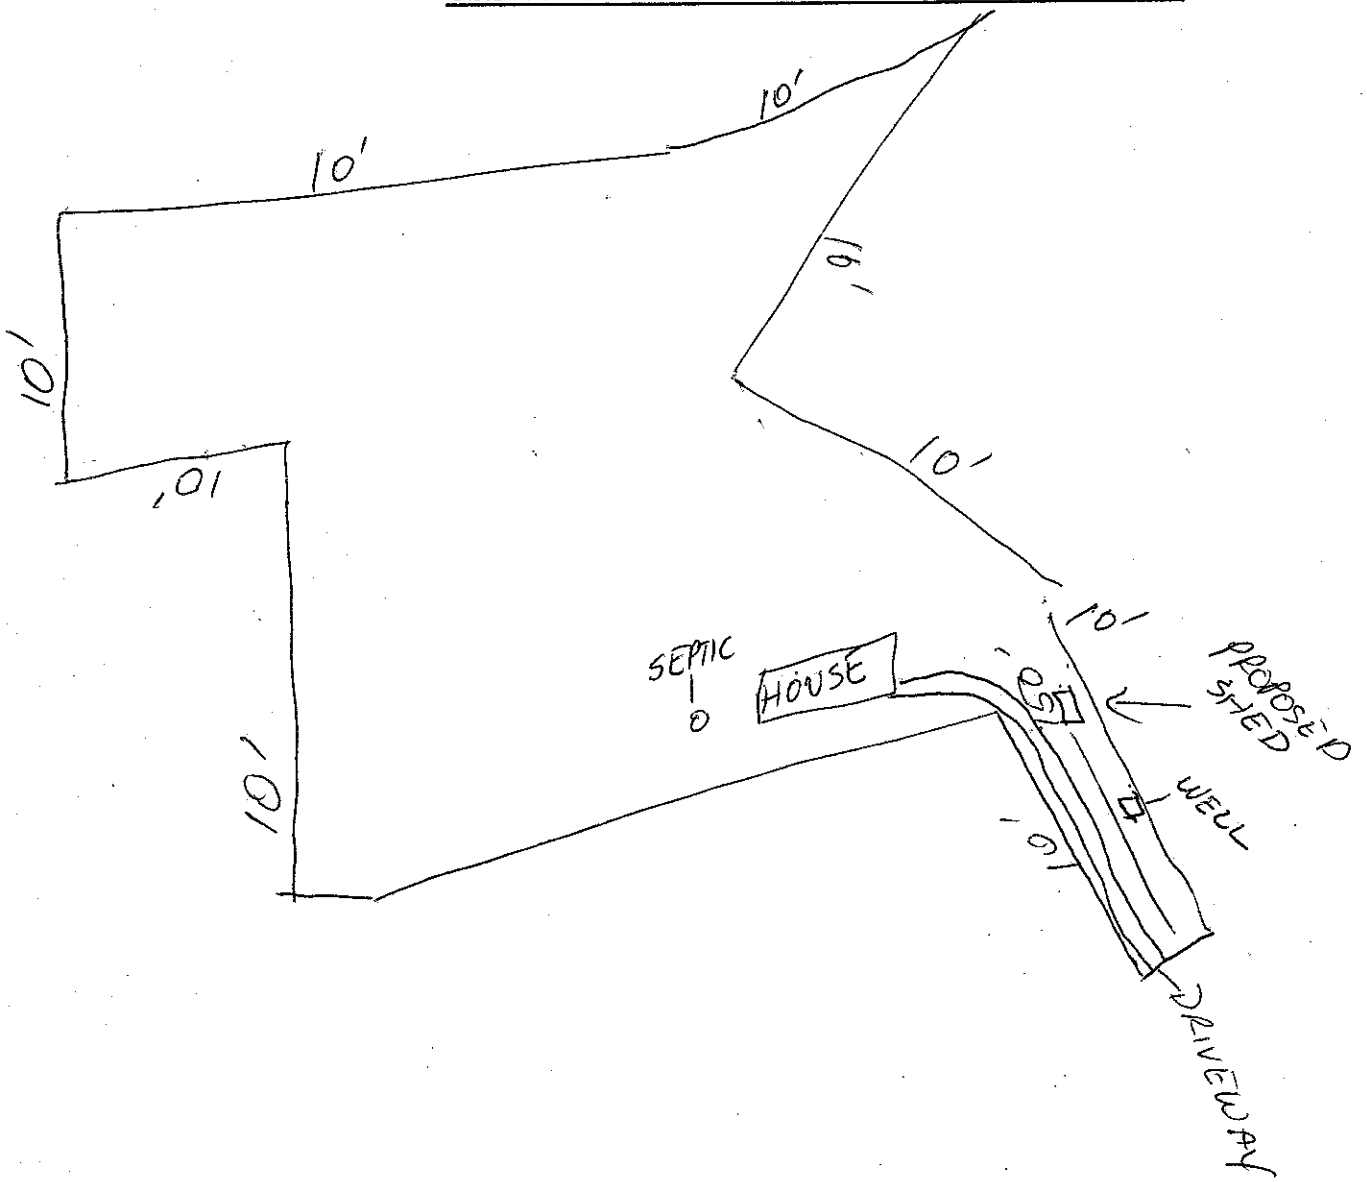

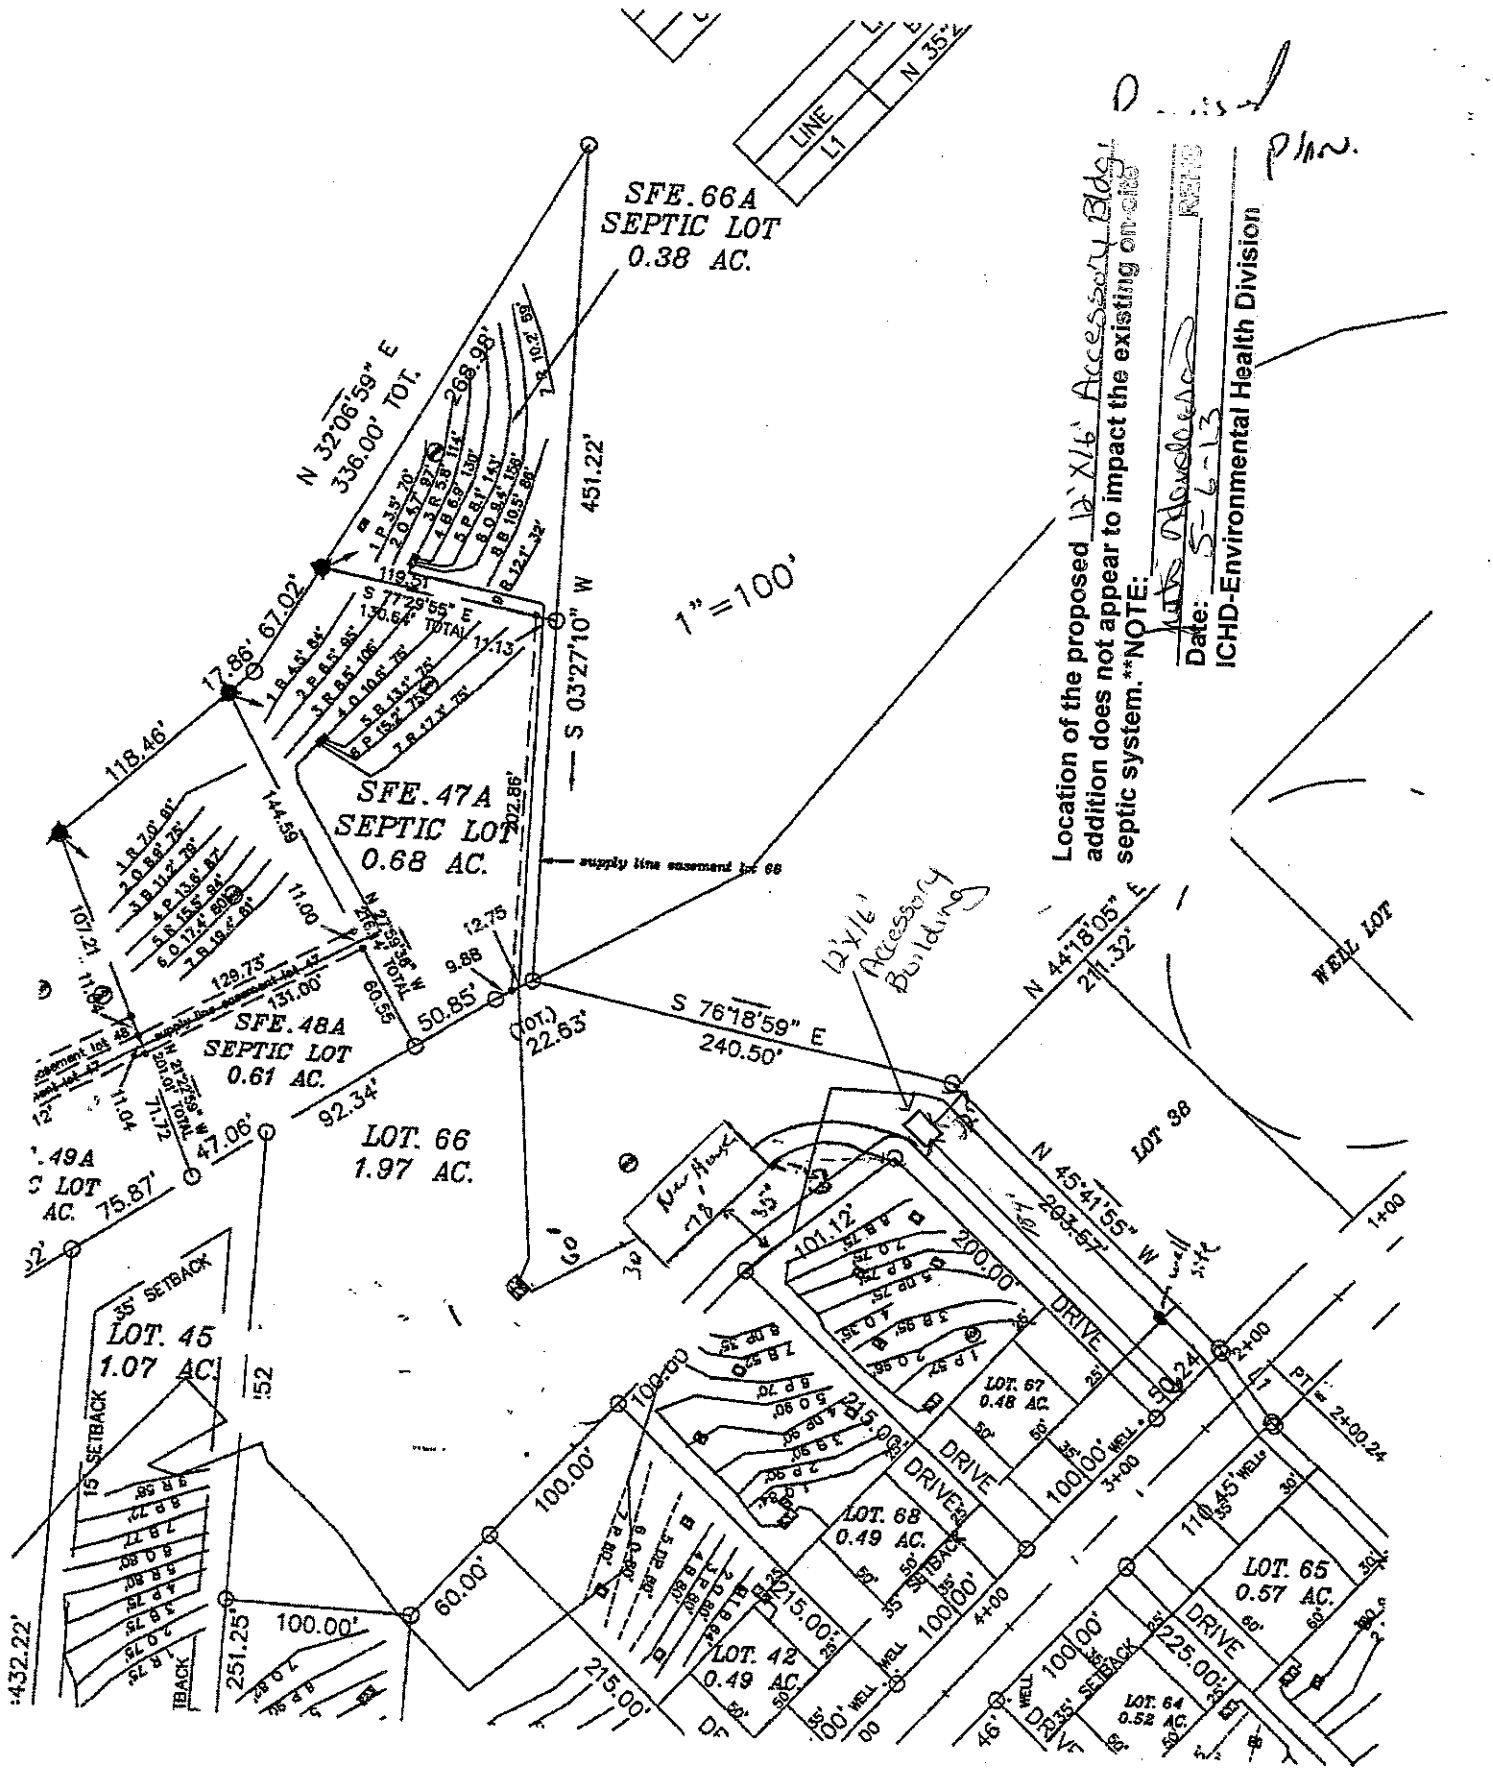
SFE.66A
SEPTIC LOT
0.38 AC.
SFE.47A
SEPTIC LOT
0.68 AC.
SFE.48A
SEPTIC LOT
0.61 AC.
LOT. 66
1.97 AC.
LOT. 45
1.07 AC.
LOT. 68
0.49 AC.
LOT. 42
0.49 AC.
LOT. 65
0.57 AC.
LOT. 64
0.52 AC.
LOT. 57
0.48 AC.
LOT 38
WELL LOT
N 32°06'59" E
336.00' TOT.
S 03°27'10" W
451.22'
1"=100'
N 44°18'05" E
211.32'
S 76°18'59" E
240.50'
N 45°41'55" W
263.57'
12'X16' Accessory Building
Location of the proposed 12'X16' Accessory Bldg addition does not appear to impact the existing on-site septic system.**NOTE:
Date: 5-6-13
ICHD-Environmental Health Division
DRIVE
35' SETBACK
15' SETBACK
100.00'
200.00'
215.00'
225.00'
60.00'
92.34'
118.46'
144.59'
129.73'
131.00'
50.85'
47.06'
251.25'
432.22'