Site Address: 140 Winding Cedar Dr.; Stat.

This Permit Replaces Previous Issued 10-1-07

IREDELL COUNTY HEALTH DEPARTMENT

STATESVILLE 704-878-5305 (ad) MOORESVILLE 704-664-5281

IMPROVEMENT PERMIT / AUTHORIZATION TO CONSTRUCT / OPERATION PERMIT / EXISTING SYSTEM INSPECTION

PERMIT# 14006-I PIN# 4722695026.042 229

DATE 6-9-08

OWNER OR APPLICANT Spears Builders / Mountain Creek Inv. PHONE: Business 704 202 4964 Home

ADDRESS 125 Whaling Dr Mooresville NC 28117

LOCATION Old Mtn Rd, N. TR Buffalo Shoals TR Davidson TR Winding Cedar on Right

SUBDIVISION Davidson Woods BLOCK / SECTION 3 LOT 42 LOT AREA .49 Ac SITE CLASS. PS DESIGN FLOW 480 L.T.A.R. .3

Septic Tank: 1000 Gallons; STB 475 Date 3-13-08
Pump Tank: 1000 Gallons; PT 307 Date 3-18-08
Pump Make: Zoeller Model N152 Serial No.
Nitrification Field: No Fields 1 Square Feet 810 Linear Feet 270
No Lines 4 Trench Width 24 Max Trench Bottom Depth 36

☒ New System ☐ Repair ☐ Expansion System Type: I II III (IV) V VI
System Description: LP PPBPS
Repair System Description: LPPPBPS
Maintenance Agreement Required: ☒ Yes ☐ No
Gravel Depth ☐ Gravity ☒ Pressure

☒ House/Mod. Home No. Bedrooms 4
☐ Mobile Home No. Persons 8
☐ Business No. Employees
☐ Other


Water Supply: ☒ Individual ☐ Public ☐ Community

☐ Slab ☒ Crawl Space ☐ Basement w/plumbing ☐ Basement wo/plumbing


Comments:/Conditions:

Comments:/Conditions:
Tuf-Tite filter

INITIAL SITE SKETCH

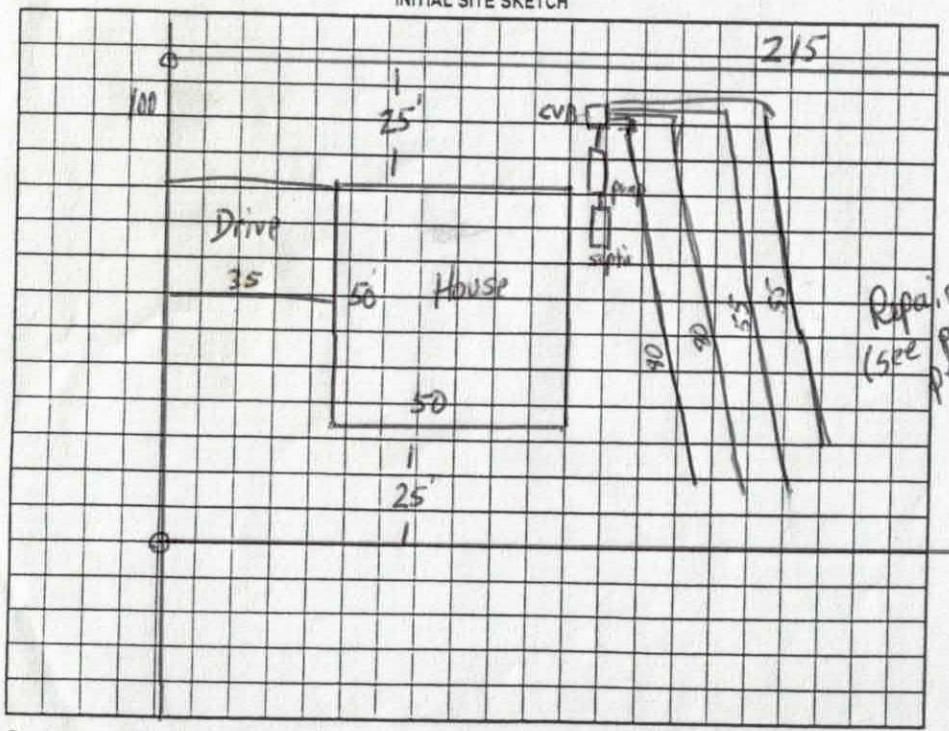

AS BUILT SKETCH

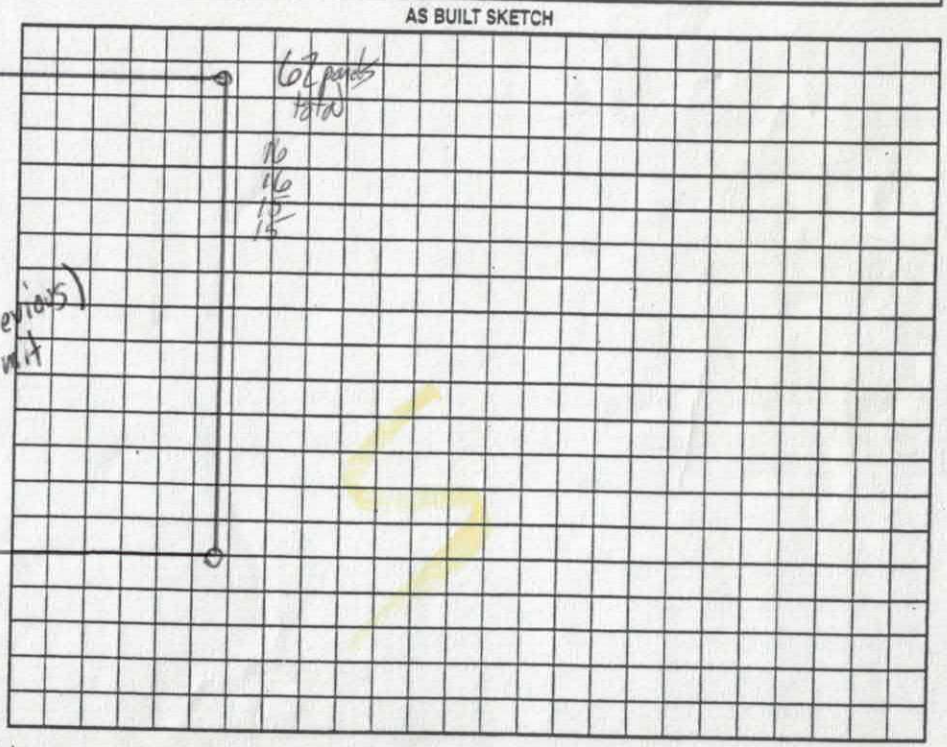

Permit can be suspended or revoked if any false information is supplied toward securing the permit/any unauthorized changes are made to the site/any unauthorized changes are made in the installation of the system. Improvement Permit with plat valid without expiration ☐ Improvement Permit with site plan valid for sixty months ☒ Authorization to Construct is valid for a period equal to that of Improvement Permit – not to exceed sixty months.

Signed: date

Improvement Permit by: James Thomas date 6-9-08

Authorization to Construct by: James Thomas date 6-9-08

Installed by: Rowan Septic

Operation Permit by: James Thomas date 6-24-08

Existing System Inspection by: date

HEALTH DEPT. COPY: WHITE OWNER COPY (FINAL): YELLOW OWNER COPY (INITIAL): PINK

ROLLANS ***Soil & Environmental Services, Inc.***
470 North Broad St., Suite D, Mooresville, NC 28115 *Phone: (704) 658-1723* *Fax: (704) 658-1724*

Ashley Rollans, NC Licensed Soil Scientist
Mobile: (704) 746-5046
E-mail: Rollansfortcj@aol.com

Brady Freeman, Registered Sanitarian
Mobile: (704) 746-6497
E-mail: bfree209@yahoo.com

Attached is a proposed design for a PPBPS Septic System with low pressure distribution for a 4 bedroom single family residence on Lot #42 in Davidson Woods Subdivision, Iredell County, North Carolina.

Contents:

	Page
Information for the Installer	1
Design Information	
Design Specifications	2-3
Layout Specifications	4
System Tapsheet	5
Site Plan/System Plan	6-7
Calculations	8
Profile Descriptions	9

September 13, 2007
Project #: 01-1308
Design By: Rollans Soil & Environmental Services

INFORMATION FOR THE INSTALLER:

The permit should be read very carefully prior to bidding. The following are details that must be considered along with all other considerations.

- Tanks shall be approved by DEHNR, and certification supplied by the manufacturer.
- Tanks shall be water tested prior to installation.
- The installer shall be responsible to the owner for placement of the tanks and to insure that final grades are returned to the original natural grade, with exception of added structural features.
- The supply trench shall be compacted to eliminate cavities left during initial fill placement.
- Installation of the system shall be during dry conditions in order to protect the soil structure.
- All fittings shall be pressure rated fittings.
- All joints shall be cleaned with PVC pipe cleaner and a heavy bodied glue applied to weld all joints.
- Where required by the county health department, post installation inspections by the designer must be scheduled 5 week days in advance.
- Trenches shall be carefully excavated so the bottom is within 2" from the highest to . the lowest points of elevation within the trench. If the bottom elevation needs adjusting after it has been trenched, it will be done by removing high points rather than filling low points. It is extremely important to insure that trenches are not over excavated during initial trenching. All fine grading within the trench will be hand done with a shovel. No loose material will be left in the trench
- All pipe openings in the tanks shall be properly grouted. This also applies to the joints around the riser.
- All tanks shall be properly back filled and compacted to prevent slump at a later date.
- Earth dams, constructed of relatively impervious material, shall be installed at the beginning and end of each lateral.
- No heavy equipment shall be used on the field during or after installation. The use of a small loader (i.e. Bobcat) or a trencher (i.e. Ditch Witch 2300/2310) may be used for installation.
- Elevations at pinflag locations should be checked by the installer prior to beginning trenches.
- Pumptank riser should be 6" above grade, control panel should be 12" above grade.
- Design precludes foundation drains.
- Septic tank riser shall be a minimum of 6" above finished grade.
- System is specified as a PPBPS installation.
- Repair is specified as a PPBPS installation.
- Backfill 4 - 6" of material (County Approved) over panels, rake trench walls, lime side-walls, install trenches 36" wide and have no more than 1/4" fall in 10 feet.

LP PPBPS SYSTEM
FOR WASTEWATER TREATMENT

Owner/Applicant:	Spear Builders, Inc.
Address:	172 Allendale Cr Troutman 28166
Phone:	704-202-4964
County:	Iredell
Location:	DavidsonWoods LOT #42
Source of Wastewater Flow:	4 Bedroom Single Family Residence
Estimated Gallons Per Day Flow:	480
System Flow:	25.42

Design Specifications

Drainfield Size:	270
Loading Rate (gpd/ft.^{2}):	0.3
Depth of Gravel in Trench:	NA (PPBPS)
Gravel Size:	NA (PPBPS)
Trench Depth:	36 in.
Trench Width:	36 in.
Septic Tank Size:	1000
Pump Tank Size:	1000
Estimated Supply Line Length:	5
Supply Line Diameter:	2 in. SCH 40 PVC
Supply Line Volume:	0.87
Dosing Volume:	149.54
Supply Manifold:	N/A
Supply Manifold Length:	N/A
Supply Manifold Volume:	N/A
Recommended Float Controls:	SJE Sensor Float Control Switches as Required for Control Panel or County Approved Equivalents
Recommended Control Panel:	SJE-Rhombus Model 112 (NEMA 4x) Control Panel or County Approved Control Panel.
Pressure Head:	2 ft.
Friction Head:	0.06
Elevation Head:	4.00
Total Dynamic Head:	6.97
Threaded Union:	In Tank
Gate Valves:	1 in Tank 1 per lateral
Check Valves:	In Tank
Anti-Siphon Hole:	NA
Additional Comments:	Soil suitability was performed by Rollans Soil & Environmental Services

DavidsonWoods LOT #42
LP PPBPS

DESIGN FLOW (gpd):	480
SOIL APPLICATION RATE (gpd/ft.^{2}):	0.3
TOTAL AREA TRENCH BOTTOM:	810
TOTAL LATERAL LENGTH:	270
NUMBER OF FIELDS:	1
LATERAL LENGTH REQUIRED PER FIELD:	266.6666667
SUPPLY LINE LENGTH:	5
TOTAL DYNAMIC HEAD:	6.97
MANIFOLD SIZE:	N/A
DOSING VOLUME:	149.54
PUMP TANK DRAW DOWN*:	7.1
SEPTIC TANK SIZE:	1000
PUMP TANK SIZE:	1000

**Pump tank draw down based on a volume basis of 21 gallons per inch. Draw down may vary among pump tank manufacturers.*

DavidsonWoods LOT #42

Project #: 01-1308

LAYOUT FOR 4 BEDROOM HOME

September 13, 2007

LINE #	FLAG COLOR	BS	HI	FS	ELEVATION	FLAGGED LINE LENGTH	DESIGN LINE LENGTH
TBM		2.7			100.00		
INSTR. 1			102.70				
HOUSE CNR				3.50	99.20		
P. TANK				3.80	98.90		
1	***BLUE***			***4.80***	***97.90***	***64***	***60***
2	***ORANGE***			***5.30***	***97.40***	***80***	***80***
3	***PINK***			***6.20***	***96.50***	***80***	***80***
4	***BLUE***			***6.70***	***96.00***	***50***	***50***
4	BLUE			6.70	96.00	30	30
5	DARK PINK			7.90	94.80	85	85
6	ORANGE			8.60	94.10	91	91
7	PINK			9.40	93.30	88	88
					Total	568	564

	LINE LENGTH	LTAR GPD/FT2	SYSTEM TYPE	SOIL LTAR GPD/FT2	TRENCH SYSTEM	DISTRIBUTION
**** System***	***270***	***0.3***	***MOD.***	***0.30***	***PPBPS***	***LOW PRESSURE***
Repair	294	0.3	MOD.	0.30	PPBPS	LOW PRESSURE

Notes:

** TBM located top of ground at EIP at corner of lot (see site plan)

**TBM is assumed to be 100'

**All measures in feet

**Nitrification lines are demonstrated on contour via colored pin flags


**BS, HI, and FS indicate rod readings

LP PPBPS TAPSHEET -Davidson Woods LOT#42

SYSTEM

Line #	Color	Elevation	Length	Hole Size	Flow/hole	Trench Area	Number of Panels
1	***BLUE***	97.9	***60***	0.156	**0.41**	180	14
2	***ORANGE***	97.4	***80***	0.156	**0.41**	240	18
3	***PINK***	96.5	***80***	0.156	**0.41**	240	18
4	***BLUE***	96	***50***	0.156	**0.41**	150	12
							62
	total	**feet =**	**270**	**gal/min =**	**25.42**		
			Des. Flow	**480**			
			Pump Run=	**5.88**			
			soil LTAR	**0.3**			
			LTAR +5%	**0.315**			
			LTAR with mod.	**0.6**			
			LTAR with mod.. + 5%	**0.63**			

.156 equals 5/32 inch hole

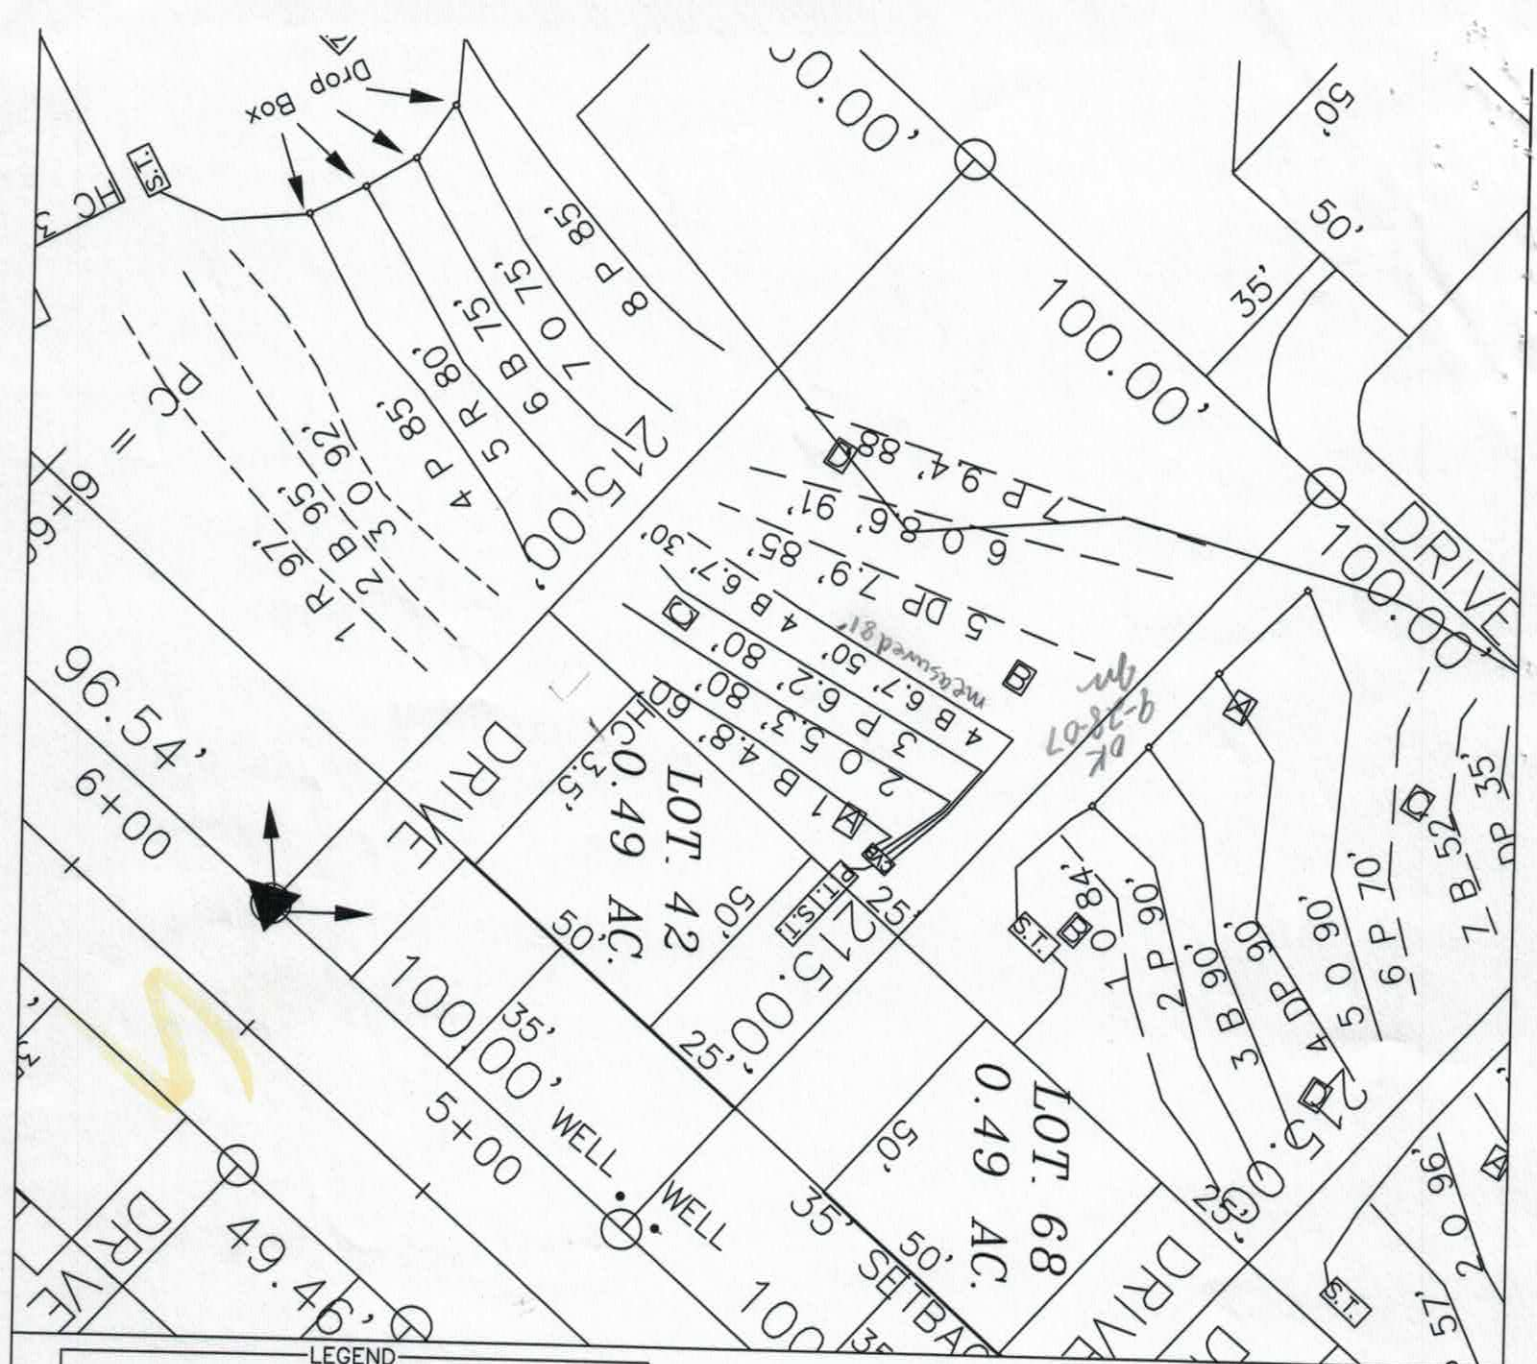

LEGEND

- Areas contain soils with 24 inches or more of useable material and have potential for conventional, modified conventional and low-pressure pipe (lpp) septic systems.
- House Footprint
- System lines.
- Repair lines.
- TBM.
- Well — Well Location.
- 28 — Pit Location.

GRAPHIC SCALE
1" = 40'

40 0 40 80

FOR PRELIMINARY PLANNING PURPOSES ONLY. ALL LOTS WILL REQUIRE FINAL APPROVAL BY THE COUNTY HEALTH DEPARTMENT ON A LOT BY LOT BASIS. THIS MAP SHOULD BY USED AS A GENERAL GUIDE, SOME ADJUSTMENTS WILL BE NECESSARY IN THE FIELD DUE TO SOIL VARIABILITY AND COMPLEX TOPOGRAPHIC FEATURES.
THIS MAP ONLY REFLECTS EXISTING SOIL SUITABILITY FOR ON-SITE SEPTIC TANK SYSTEMS.

PLEASE REFER TO ATTACHED SOIL REPORT FOR ADDITIONAL SITE SPECIFIC INFORMATION

ROLLANS SOIL & ENVIRONMENTAL SERVICES
2120 GRAHAM ROAD
MOUNT ULLA, NC 28125
PHONE/FAX: (704) 278 - 0989

ASHLEY ROLLANS, NC LICENSED SOIL SCIENTIST
MOBILE: (704) 746 - 5046
EMAIL: ROLLANSFORTCJ@AOL.COM

MAP TITLE: SITE PLAN & DRAINFIELD AREAS

PROJECT NAME: Max Spear / Davidson Woods Phase III

LOCATION/DATE: WINDING CEDAR DRIVE, IREDELL COUNTY, NORTH CAROLINA, Febuary 2007

JOB # : 01-1308
FILE: C:\JOBS\01-1308
PROJECT MGR.: S.A.R.
FIELD WORK: S.A.R.
DRAWN BY: S.A.R.

CALCULATIONS

Location Davidson Woods

Project Number 01-1308

Lot No: Lot 42

No. of Bedrooms 4

Design Flow 480 $^{gal}/_{day}$

LTAR 0.300 $^{gal}/_{ft^2\ day}$

PPBPS? (YES OR NO) YES

Supply Line Length 5 ft.

Supply Line Volume 0.87 gal.

Required Feet of Line 266.6667 ft.
Amount of Line from Layout 270 ft.

Gallons per Minute 25.42 $^{gal}/_{min}$

Required Septic Tank Capacity 1000 gal.
Minimum Standard Tank Size 1000

Panel Volume 3.6 gal.
# of Panels 62
Dosing Volume 149.54 gal.

Note: Dosing Volume based on 67% of # of panels times 3.6 gal/panel

Tank Draw Down 7.1 *Generic Draw Down of 21 gal.per in.*

Pump Run Time 5.88 minutes

Elevation Head 4.00 ft.
Pressure Head 2 ft.
Friction Factor 1.27 ft./100 ft. *(From the interpolater.)*
Friction Head 0.06 ft.

Total Dynamic Head (+15%) 6.97 ft.

FRICTION FACTOR INTERPOLATER
2" SCH 40 PVC

GPM	*f*
20	0.84
	-0.88
25	1.27
	-1.28
30	1.78
	-1.76
35	2.37
	-2.25
40	3.03
43.07	3.48
45	3.77
48.14	4.28
50	4.58
57.11	5.89
60	6.42

OWNER: MAX SPEAR
ADDRESS: _____ APPLICATION DATE 1/06
PROPOSED FACILITY: RES PROPOSED DESIGN FLOW (.1949): 360 GPD DATE EVALUATED: 4/06
LOCATION OF SITE: LOT 42 DAVIDSON WOODS PROPERTY SIZE: _____
WATER SUPPLY: ☐ Private ☐ Public ☐ Well ☐ Spring ☐ Other PROPERTY RECORDED: Y
EVALUATION METHOD: ☐ Auger Boring ☑ Pit ☐ Cut TYPE OF WASTEWATER: ☑ Sewage ☐ Industrial Process ☐ Mixed

PROFILE #	.1940 LANDSCAPE POSITION/ SLOPE %	HORIZON DEPTH (IN.)	SOIL MORPHOLOGY (.1941) .1941 STRUCTURE/ TEXTURE	SOIL MORPHOLOGY (.1941) .1941 CONSISTENCE/ MINERALOGY	OTHER PROFILE FACTORS .1942 SOIL WETNESS/ COLOR	.1943 SOIL DEPTH	.1956 SAPRO CLASS	.1944 RESTR HORIZ	PROFILE CLASS & LTAR
04 A 1	L 5-10%	0-10	BSCL GR	fri SSSP SxP	—	56"	—	—	PS .3 gpd/ft²
		10-23	RC MFSBK	fri SSSP SxP					
		23-56	RCL MWSBK	fri SSSP SxP					
				few SAP					
04 B 2	L 5-10%	0-6	BSCL GR	fri SSSP SxP	—	50"	PS	—	PS .3 gpd/ft²
		6-26	RC SBK	fri SSSP SxP					
		26-50	RCL WSBK	fri SSSP SxP					
		50-68	LSAP/SLSAP m	fri SSSP SxP					
04 C 3	L 5-10%	0-12	BSCL GR	fri SSSP SxP	—	61"	—	—	PS .3 gpd/ft²
		12-31	RC MFSBK	fri SSSP SxP					
		31-61	RCL WSBK	fri SSSP SxP					
				SAP Inc.					
04 D 4	L 5-10%	0-6	BSCL GR	fri SSSP SxP	—	43"	PS	—	PS .3 gpd/ft²
		6-16	RC SBK	fri SSSP SxP					
		16-43	RCL WSBK	fri SSSP SxP					
		43-60	LSAP m	fri SSSP SxP					

DESCRIPTION	INITIAL SYSTEM	REPAIR SYSTEM
Available Space (.1945)		
System Type(s)		
Site LTAR		

OTHER FACTORS (.1946): _____
SITE CLASSIFICATION (.1948): PS
EVALUATED BY: ROGERS SOIL & ENVIRONMENTAL SERVICES
OTHER(S) PRESENT: _____

COMMENTS: _____

Iredell County
Planning & Enforcement
227 S. Center St. PO Box 788
Statesville, NC 28687
704-878-3113

Zoning Permit

Permit Number: 140064ZO

Printed: 4/4/2007

Master #: 140064

Associated Permits:

140064ZO Zoning

Applicant

Name: Mountain Creek Investments, LLC (Stanley **Phone:** 704-202-4964

Address: 125 Whaling Dr
Mooresville, NC 28117

Parcel

Parcel Number: 4722695036.042

Address: 000 Winding Cedar Dr.
STATESVILLE, NC 28677

Subdivision: Davidson Woods Ph3

Zoning: R20

Township: 0200

Area: .49

Lot(s): 42

Directions to Parcel: Old Mountain Rd North, Right Buffalo Shoals, right Davidson Rd, right Winding Cedar Dr., on the right

Owners

Name: Mountain Creek Investments, LLC (Stanley S **Phone:** 704-202-4964

Address: 125 Whaling Dr
Mooresville, NC 28117

Contractors

Fees and Receipts:

Number	Description	Amount
FEE-142562-07	Zoning - Permit / Inspection	$45.00
FEE-142564-07	Environmental Health - Type I or II Fast Track	$200.00
FEE-149603-07	Zoning - Permit / Inspection	$45.00
	Total Fees:	**$290.00**
REC-81535-07		$45.00
	Total Receipts:	**$45.00**

Conditions

* Hold Bldg Permit, until Plat recorded.

IREDELL COUNTY HEALTH DEPARTMENT

Application For Improvement Permit and/or Authorization To Construct, Existing System Inspection

(THE ABOVE PERMIT DOCUMENTS WILL BECOME INVALID IF INFORMATION PROVIDED ON THIS APPLICATION IS FALSIFIED OR CHANGED, OR IF THE SITE IS ALTERED. THE IMPROVEMENT PERMIT IS VALID FOR EITHER 60 MONTHS OR WITHOUT EXPIRATION DEPENDING UPON DOCUMENTATION SUBMITTED - APPLICATION WITH SITE PLAN 60 MONTHS, APPLICATION WITH COMPLETE, SCALED PLAT WITHOUT EXPIRATION. SEE 15A NCAC 18A .1937(f) FOR DETAILS)

1. **APPLICATION FOR:** ✓ Improvement Permit ___Authorization To Construct ___BOTH ___Existing System Inspection

2. **Page 2: *Site Plan Worksheet* Form MUST Accompany This Application**
   The following optional attachments may also be submitted: *Place check ( ) beside whichever is submitted if applicable*
   ✓ Survey Plat, Scaled no more than 1 Inch = 60 Feet
   ✓ Custom Site Plan, Scaled no more than 1 Inch = 60 Feet

3. **Applicant Information:**

Applicant Name	Mailing Address	Home Phone	Work Phone
Mountain Creek Investments, LLC	125 Whaling Dr Mooresville, NC 28117		(704) 202-4964
Owner Name: Same	Mailing Address	Home Phone	Work Phone

4. **Property Information:**

Street Address: _____ Subdivision Name: Davidson Woods Section/Phase and Lot Number: Lot 42

Driving Directions: Same as Zoning Perm.t

****

5. **RESIDENTIAL Site Development Information:** *(Check or Complete ALL that apply)*

(✓) New, Single Family Residence
( ) New, Multi-Family Residence
( ) Expansion of Existing Septic System
( ) Repair To Failing Septic System

Maximum Number of Bedrooms 4
Maximum Number of Occupants 8
If Expansion, Current Number of Bedrooms ___

(✓) Crawl Space Foundation?
( ) Concrete Slab Foundation?
( ) Basement w/Plumbing?
( ) Basement w/out Plumbing?

IF Non- Residential Site Development:
Type of Business _____
Square Footage of Building _____
Maximum Number of Employees _____
Maximum Number of Seats _____

****

6. **Proposed Water Supply:**

(✓) New Well ( ) Existing Well ( ) Community Well ( ) City Water ( ) Other Public Water

****

7. **Desired Septic System Type:** *(You may rank in order of preference, if any)*

( ) Alternative ( ) Conventional ( ) Innovative ( ) Modified Conventional ( ) Other_____ (✓) No Preference

****

8. **Please Answer The Following To The Best of Your Ability:**

( ) Yes (✓) No Does the site contain any jurisdictional wetlands?
( ) Yes (✓) No Is any non-domestic sewage (i.e. industry) to be generated?
( ) Yes (✓) No Is the site subject to approval by any other public agency?

****

I have read this application and certify that the information provided herein is true, complete, and correct. Authorized county and state officials are granted right of entry to conduct necessary inspections to determine compliance with applicable laws and rules. I understand that I am solely responsible for the proper identification and labeling of all property lines and corners and making the site accessible so that a complete site evaluation can be performed.

9. **Signature:** Alvin L. Pruett

Property owner or owner's legal representative signature (SIGNATURE REQUIRED)

9/14/07
DATE

IREDELL COUNTY HEATLH DEPARTMENT

PAGE 2: *SITE PLAN WORKSHEET*

SEE THE SAMPLE SITE PLAN BELOW. INCOMPLETE SITE PLANS WILL BE RETURNED TO YOU FOR COMPLETION AND MAY RESULT IN A DELAY IN THE ISSUANCE OF YOUR SEPTIC SYSTEM PERMIT!!!

Place an (X) beside each item as you complete the site plan:

- ✓ Property Line measurements are clearly identified…
- ✓ All proposed structures are indicated…
- ✓ *SHOW: proposed house or business footprint, wells, water lines, patios, pools and decks, and any other item that will occupy space on the site*
- ✓ Front and side setbacks from property line…
- ✓ Preferred driveway location and configuration, preferred well location…
- ✓ Area you prefer your septic system to be placed…
- ✓ North arrow, or other sufficient indicator of direction…

Circle N/A on the following if appropriate:

- ____ Location of septic systems and wells within 100' of your property… (N/A)
- ____ Location of easements and rights of ways on your property… (N/A)
- ____ Location of any designated wetlands on the property… (N/A)

Signature: Melissa L. Pruett


Property owner or owner's legal representative signature (SIGNATURE REQUIRED)

9/14/07

DATE

USE THIS SPACE TO DRAW YOUR SITE PLAN

See Attached Site Plan.

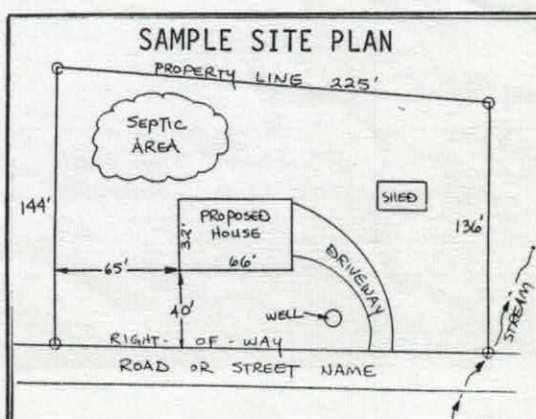

IREDELL COUNTY HEALTH DEPARTMENT

THIS PERMIT REPLACES PREVIOUS ISSUED 5-21-07

STATESVILLE 704-878-5305 MOORESVILLE 704-664-5281

IMPROVEMENT PERMIT / AUTHORIZATION TO CONSTRUCT / OPERATION PERMIT / EXISTING SYSTEM INSPECTION

PERMIT# 140064 PIN# 4722695036.042

OWNER OR APPLICANT Spear Builders / Mountain Creek Inv. PHONE: Business 704-202-4964 Home DATE 10-01-07

ADDRESS 125 Whaling Dr. Mooresville NC 28117

LOCATION Old Mtn. Rd N TR Buffalo Shoals TR Davidson TR Winding Cedar on right

SUBDIVISION Davidson Woods BLOCK / SECTION 3 LOT 42 LOT AREA .49Ac. SITE CLASS PS DESIGN FLOW 480gpd L.T.A.R. .3gpd/ft2

Septic Tank: 1000 Gallons; STB Date

Pump Tank: 1000 Gallons; PT Date

Pump Make: Model Serial No.

Nitrification Field: No Fields 1 Square Feet 810 Linear Feet 270

No Lines 4 Trench Width 36"* Max Trench Bottom Depth 36" Gravel Depth NA ☐ Gravity ☒ Pressure

☒ New System ☐ Repair ☐ Expansion System Type: I II III IV V VI

System Description: LP PPBPS

Repair System Description: LP PPBPS

Maintenance Agreement Required: ☒ Yes ☐ No

☒ House/Mod. Home No. Bedrooms 4

☐ Mobile Home No. Persons 8

☐ Business No. Employees

☐ Other

Water Supply: ☒ Individual ☐ Public ☐ Community

☐ Slab ☒ Crawl Space ☐ Basement w/plumbing ☐ Basement wo/plumbing

Comments:/Conditions:

* per plan specs

Well shall be 100'+ from system

Comments:/Conditions:

INITIAL SITE SKETCH

See Plan from Rollans Soil & Environmental Services

AS BUILT SKETCH

VOID Redraw

Permit can be suspended or revoked if any false information is supplied toward securing the permit/any unauthorized changes are made to the site/any unauthorized changes are made in the installation of the system. Improvement Permit with plat valid without expiration ☐ Improvement Permit with site plan valid for sixty months ☒ Authorization to Construct is valid for a period equal to that of Improvement Permit – not to exceed sixty months.


Signed: date 10-18-07 Installed by:

Improvement Permit by: date 10-01-07 Operation Permit by: date

Authorization to Construct by: date 3-25-08 Existing System Inspection by: date

HEALTH DEPT. COPY: WHITE OWNER COPY (FINAL): YELLOW OWNER COPY (INITIAL): PINK

Lot 42
Davidson Woods

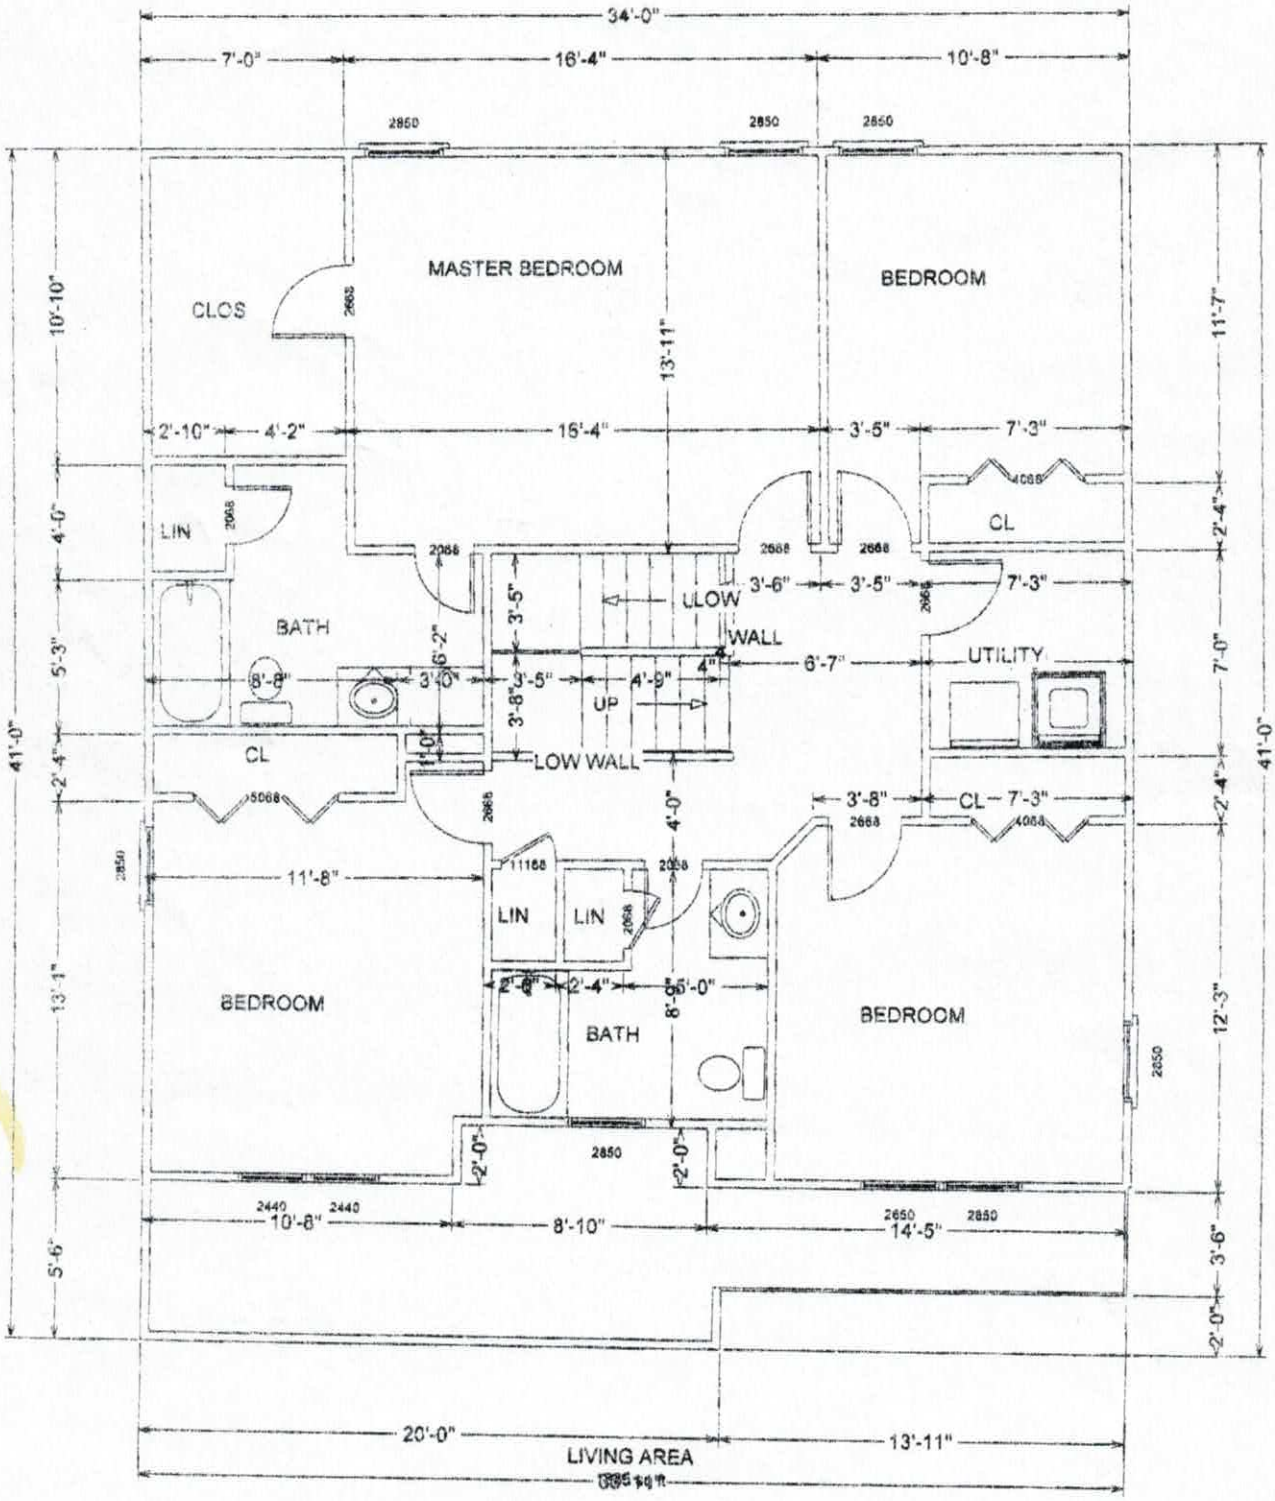


Acknowledgement Of
Plans Submittal ONLY!

Date 3-25-08

Date 3-25-08

Lot 42 Davidson Woods

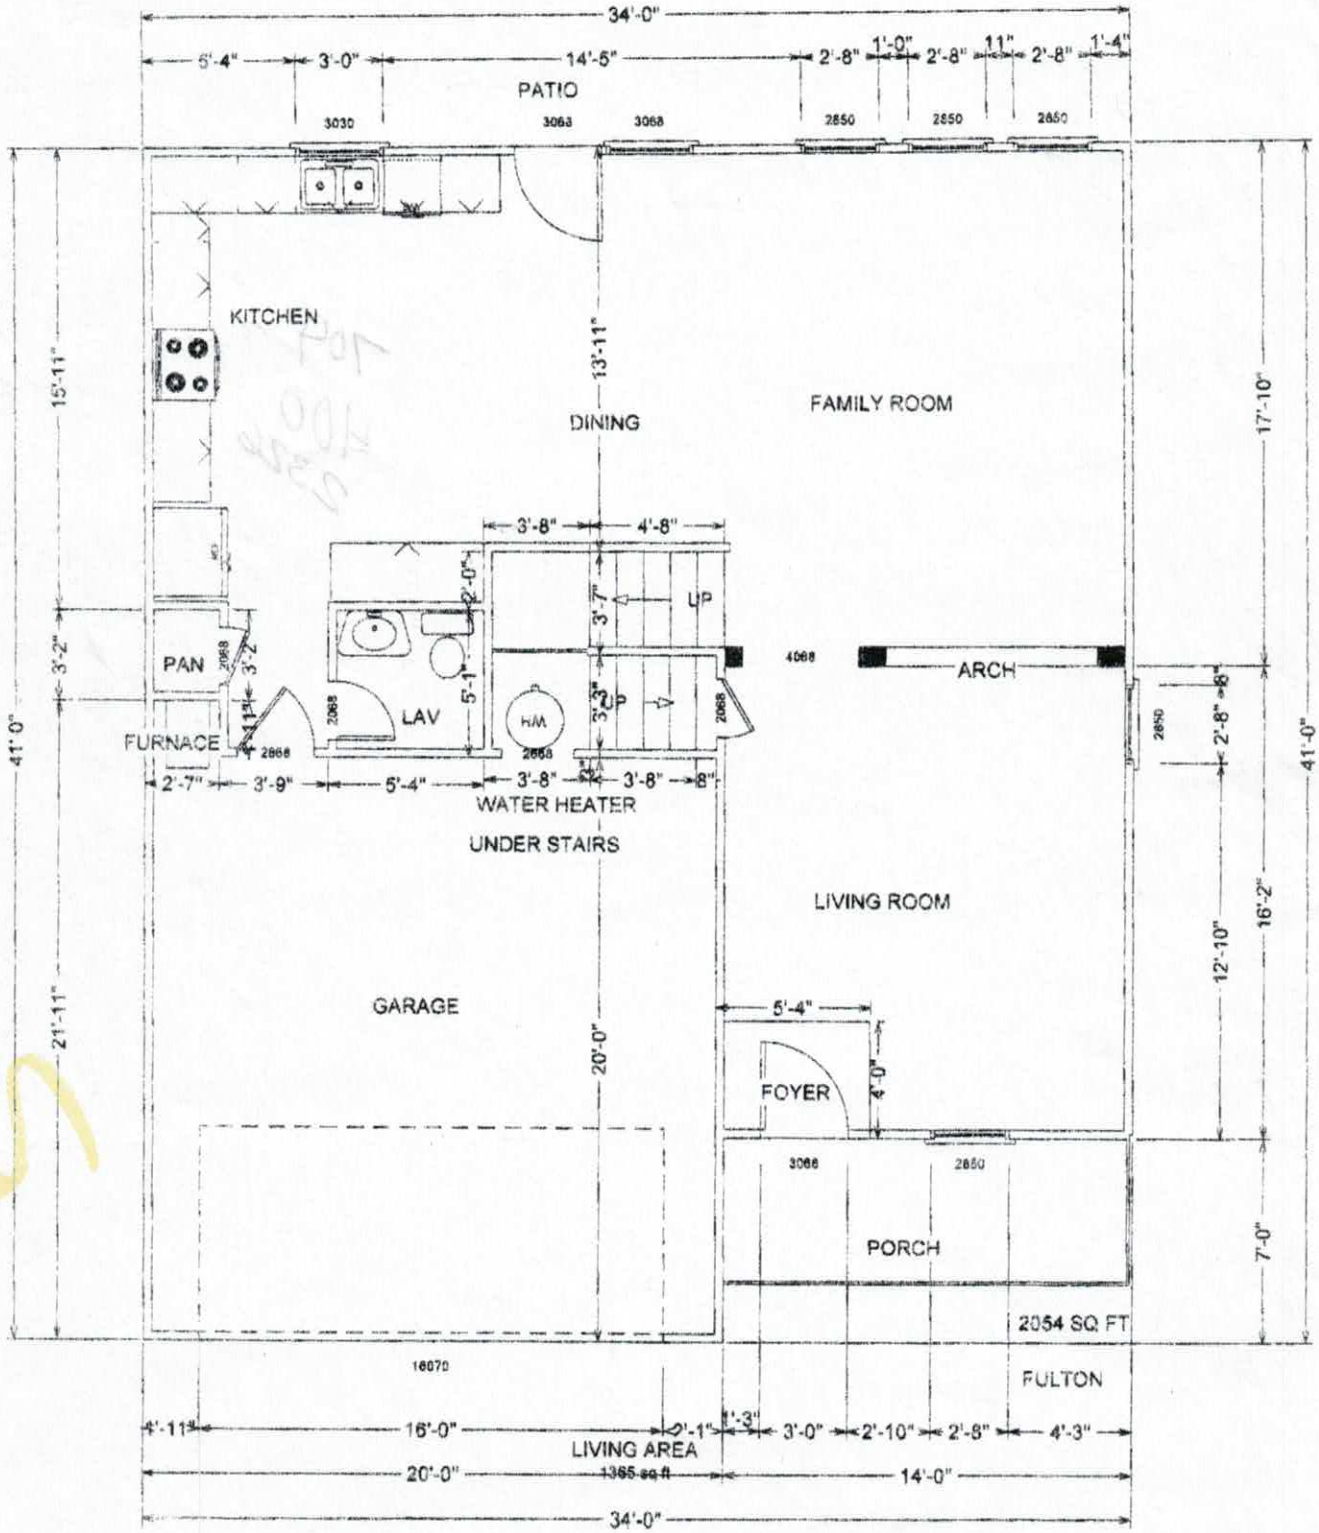

Acknowledgement Of
Plans Submittal ONLY!

Date 3-25-08

Date 3-25-08