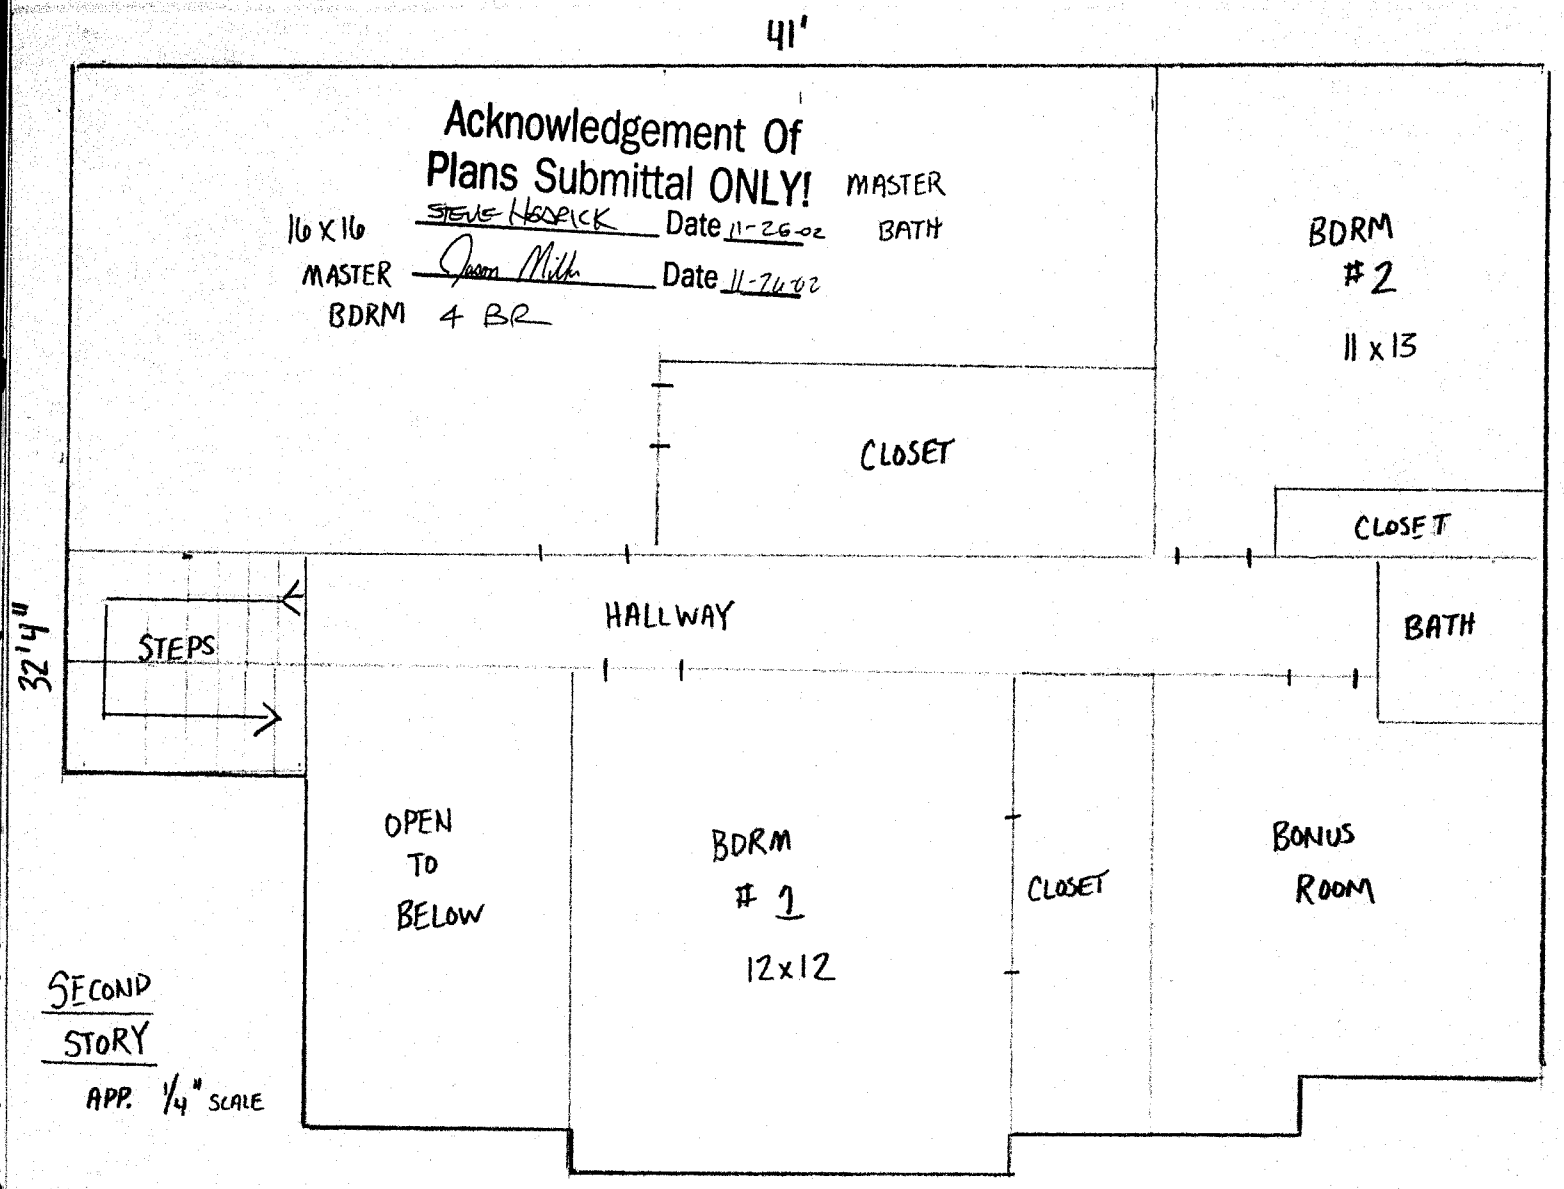

41'
Acknowledgement Of
Plans Submittal ONLY!
16 X 16
MASTER
BDRM
STEVE HOOPICK Date 11-26-02
Jason Mills Date 11-26-02
4 BR
MASTER
BATH
BDRM
#2
11 x 13
CLOSET
CLOSET
HALLWAY
BATH
STEPS
32'4"
OPEN
TO
BELOW
BDRM
1
12x12
CLOSET
BONUS
ROOM
SECOND
STORY
APP. 1/4" SCALE