IREDELL COUNTY HEALTH DEPARTMENT *ENVIRONMENTAL HEALTH DIVISION:*

SITE PLAN WORKSHEET

SEE THE "SAMPLE SITE PLAN" BELOW. ***INCOMPLETE SITE PLANS WILL BE RETURNED TO YOU FOR COMPLETION AND MAY RESULT IN A DELAY IN THE ISSUANCE OF YOUR SEPTIC SYSTEM PERMIT!!!***

Place an (X) beside each item as you complete the site plan:

X **Property Line measurements are clearly identified...** X **All proposed structures are indicated...**

SHOW: proposed house or business footprint, wells, water lines, patios, pools and decks, and any other item that will occupy space on the site


X **Front and side setbacks from property line...** X **Preferred driveway location and configuration, preferred well location...**

X **Area you prefer your septic system to be placed...** X **North arrow, or other sufficient indicator of direction...**

Circle N/A on the following if appropriate:

__ __ **Location of septic systems and wells within 100' of your property...** (N/A)

____ **Location of easements and rights of ways on your property...** (N/A) __ __ **Location of any designated wetlands on the property...** (N/A)

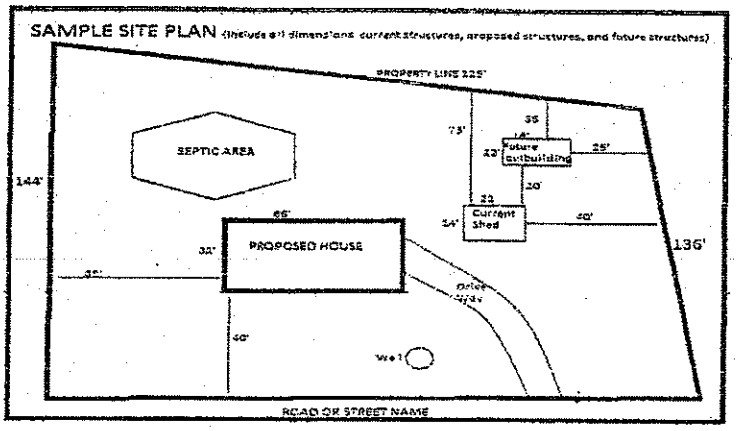


USE THIS SPACE TO DRAW YOUR SITE PLAN

Please see ~~attached~~ approved septic site plan

Signature: Emma Hall
REQUIRED property owner or owner's legal representative signature.

6/22/16
DATE

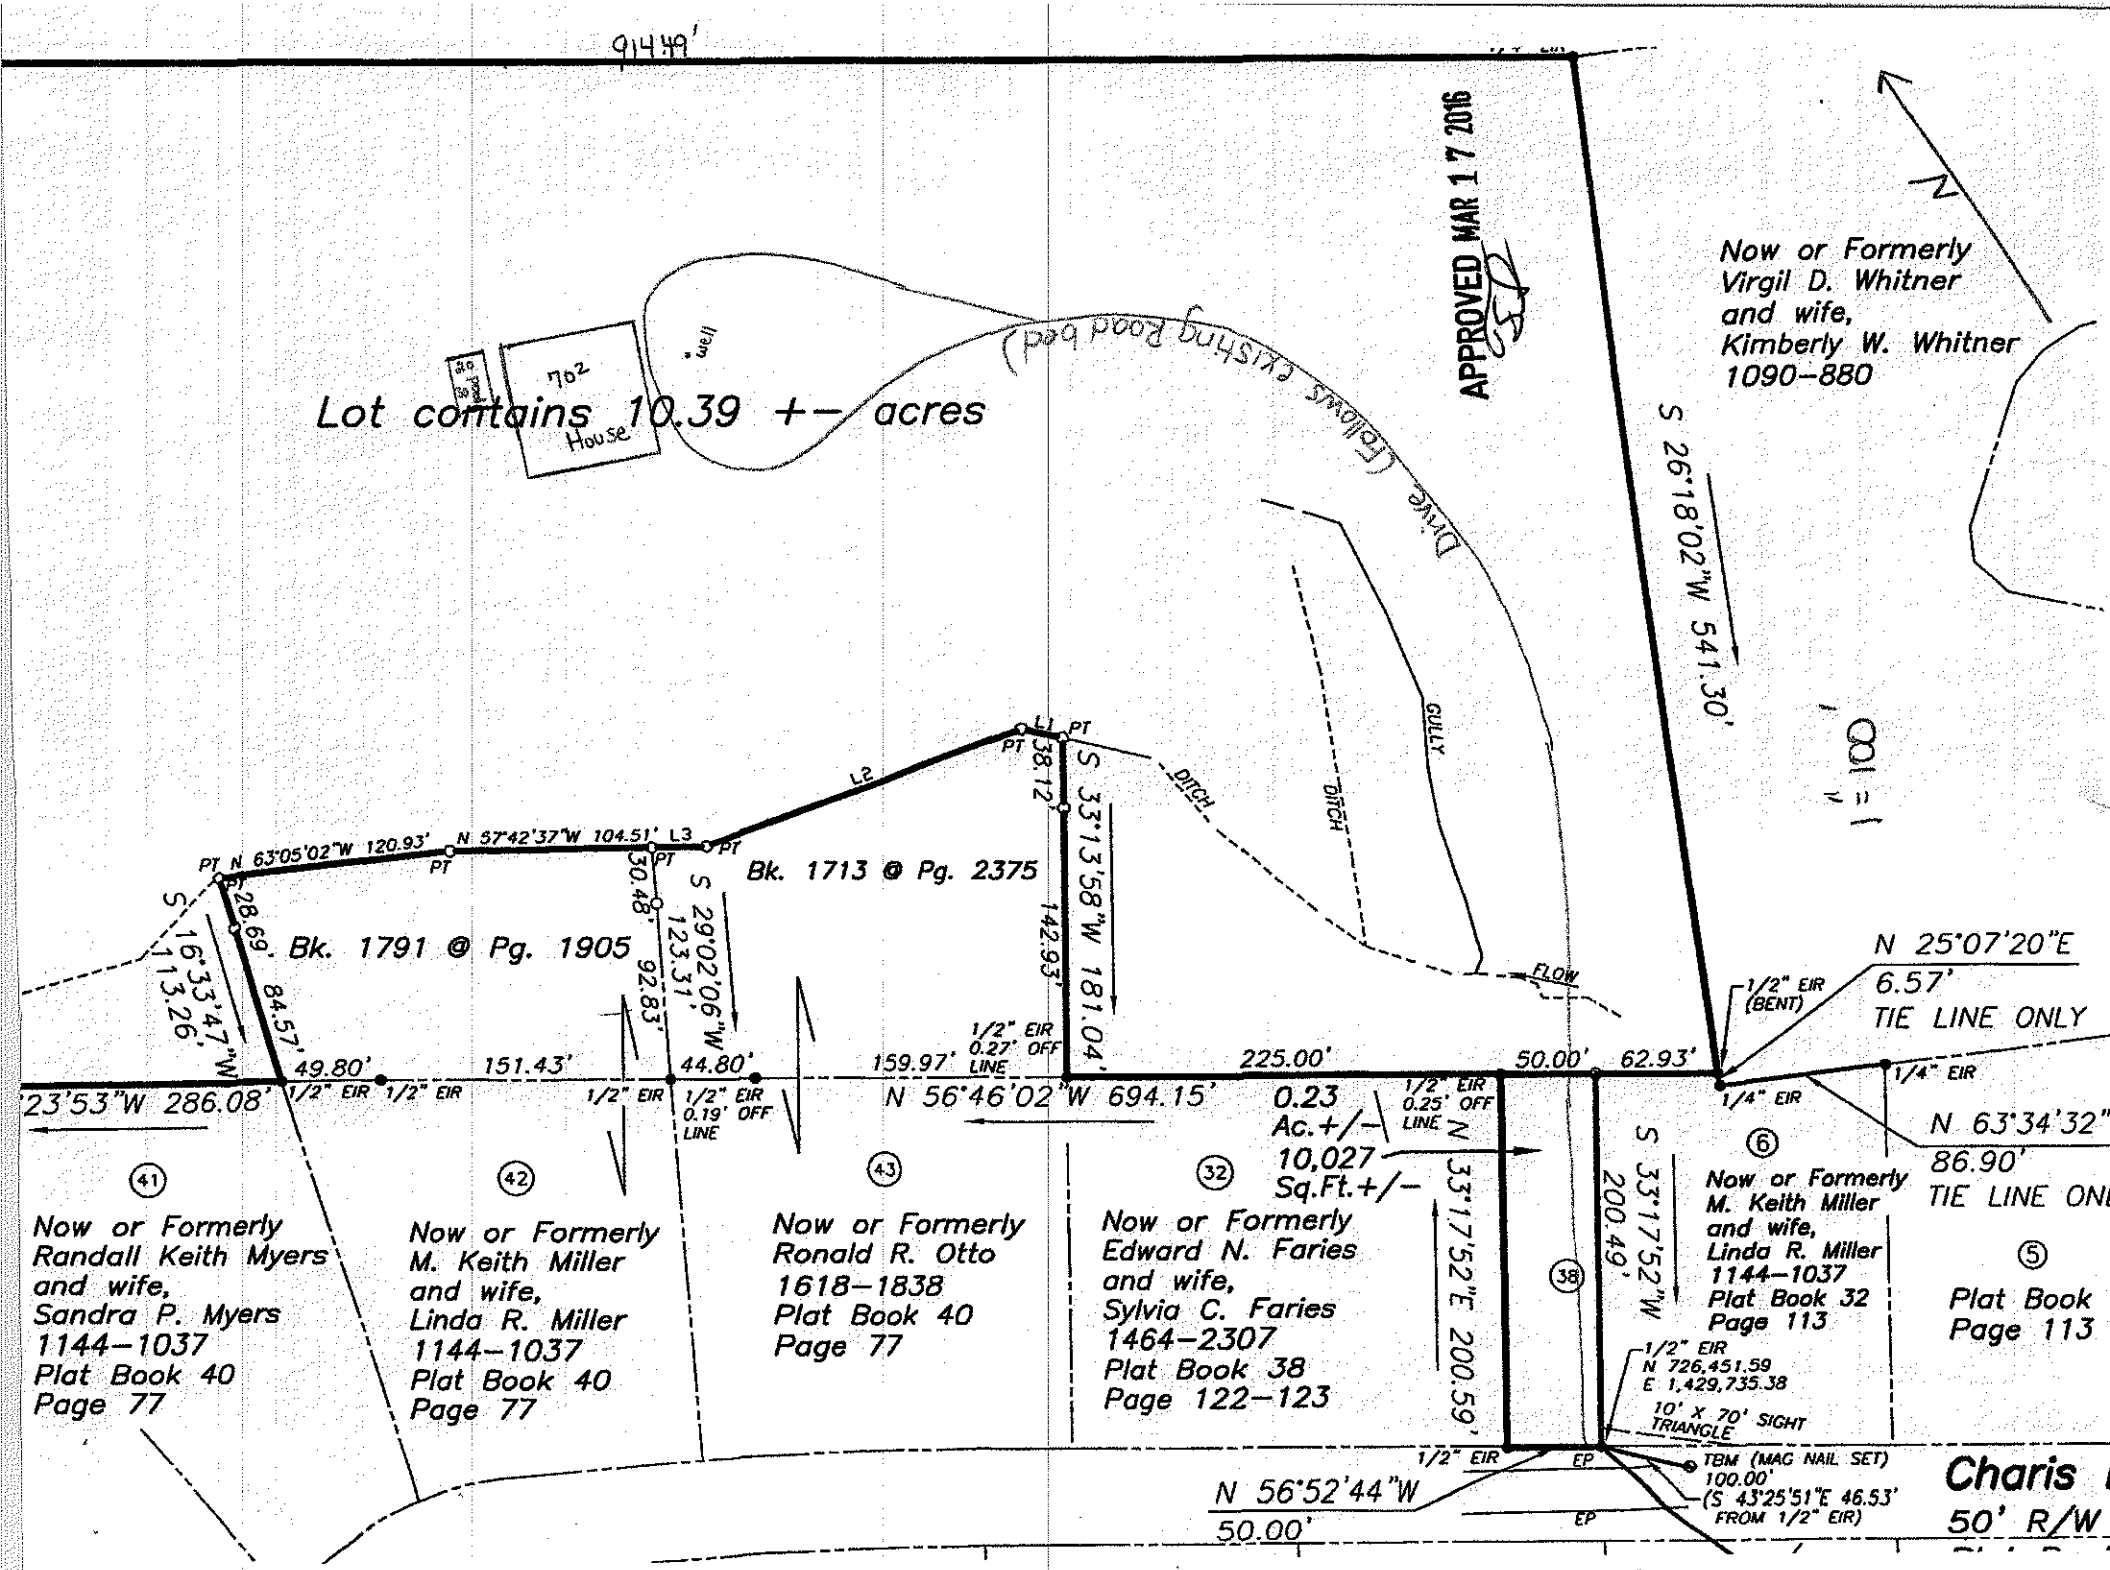
914.49'
APPROVED MAR 17 2016
Lot contains 10.39 +- acres
702
House
well
Drive (follows existing road bed)
Now or Formerly
Virgil D. Whitner
and wife,
Kimberly W. Whitner
1090-880
S 26°18'02"W 541.30'
GULLY
DITCH
DITCH
FLOW
Bk. 1713 @ Pg. 2375
Bk. 1791 @ Pg. 1905
N 63°05'02"W 120.93'
N 57°42'37"W 104.51'
L2
L3
L1
PT
S 33°13'58"W 181.04'
38.12
142.93'
30.48'
S 29°02'06"W 123.31'
92.83'
28.69'
84.57'
S 16°33'47"W 113.26'
23'53"W 286.08'
49.80'
151.43'
44.80'
159.97'
225.00'
50.00'
62.93'
1/2" EIR
1/2" EIR
1/2" EIR
1/2" EIR
0.19' OFF LINE
1/2" EIR
0.27' OFF LINE
1/2" EIR
0.25' OFF LINE
1/2" EIR (BENT)
1/4" EIR
1/4" EIR
N 56°46'02"W 694.15'
0.23 Ac.+/-
10,027 Sq.Ft.+/-
N 33°17'52"E 200.59'
S 33°17'52"W 200.49'
N 25°07'20"E
6.57'
TIE LINE ONLY
N 63°34'32"
86.90'
TIE LINE ONL
1/2" EIR
N 726,451.59
E 1,429,735.38
10' X 70' SIGHT TRIANGLE
1/2" EIR
EP
TBM (MAG NAIL SET)
100.00'
(S 43°25'51"E 46.53' FROM 1/2" EIR)
N 56°52'44"W
50.00'
EP
Charis
50' R/W
41
Now or Formerly
Randall Keith Myers
and wife,
Sandra P. Myers
1144-1037
Plat Book 40
Page 77
42
Now or Formerly
M. Keith Miller
and wife,
Linda R. Miller
1144-1037
Plat Book 40
Page 77
43
Now or Formerly
Ronald R. Otto
1618-1838
Plat Book 40
Page 77
32
Now or Formerly
Edward N. Faries
and wife,
Sylvia C. Faries
1464-2307
Plat Book 38
Page 122-123
38
6
Now or Formerly
M. Keith Miller
and wife,
Linda R. Miller
1144-1037
Plat Book 32
Page 113
5
Plat Book
Page 113