
Part of
Katheryn
Goodwin Permit
7-10-95

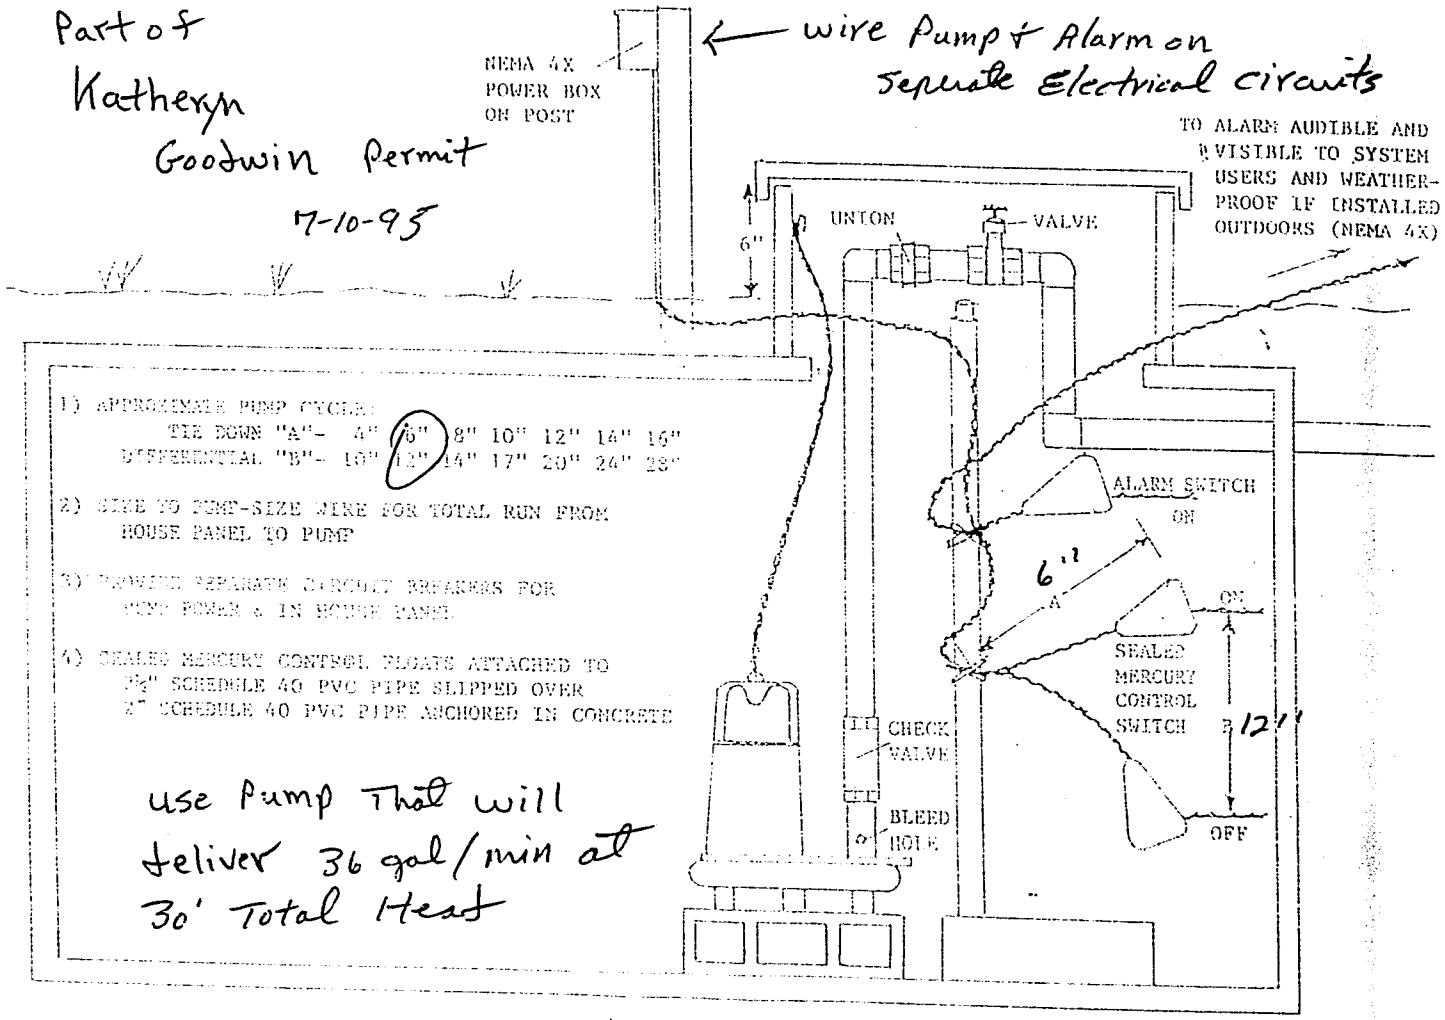

- PUMP TANK DESIGN -

59000