
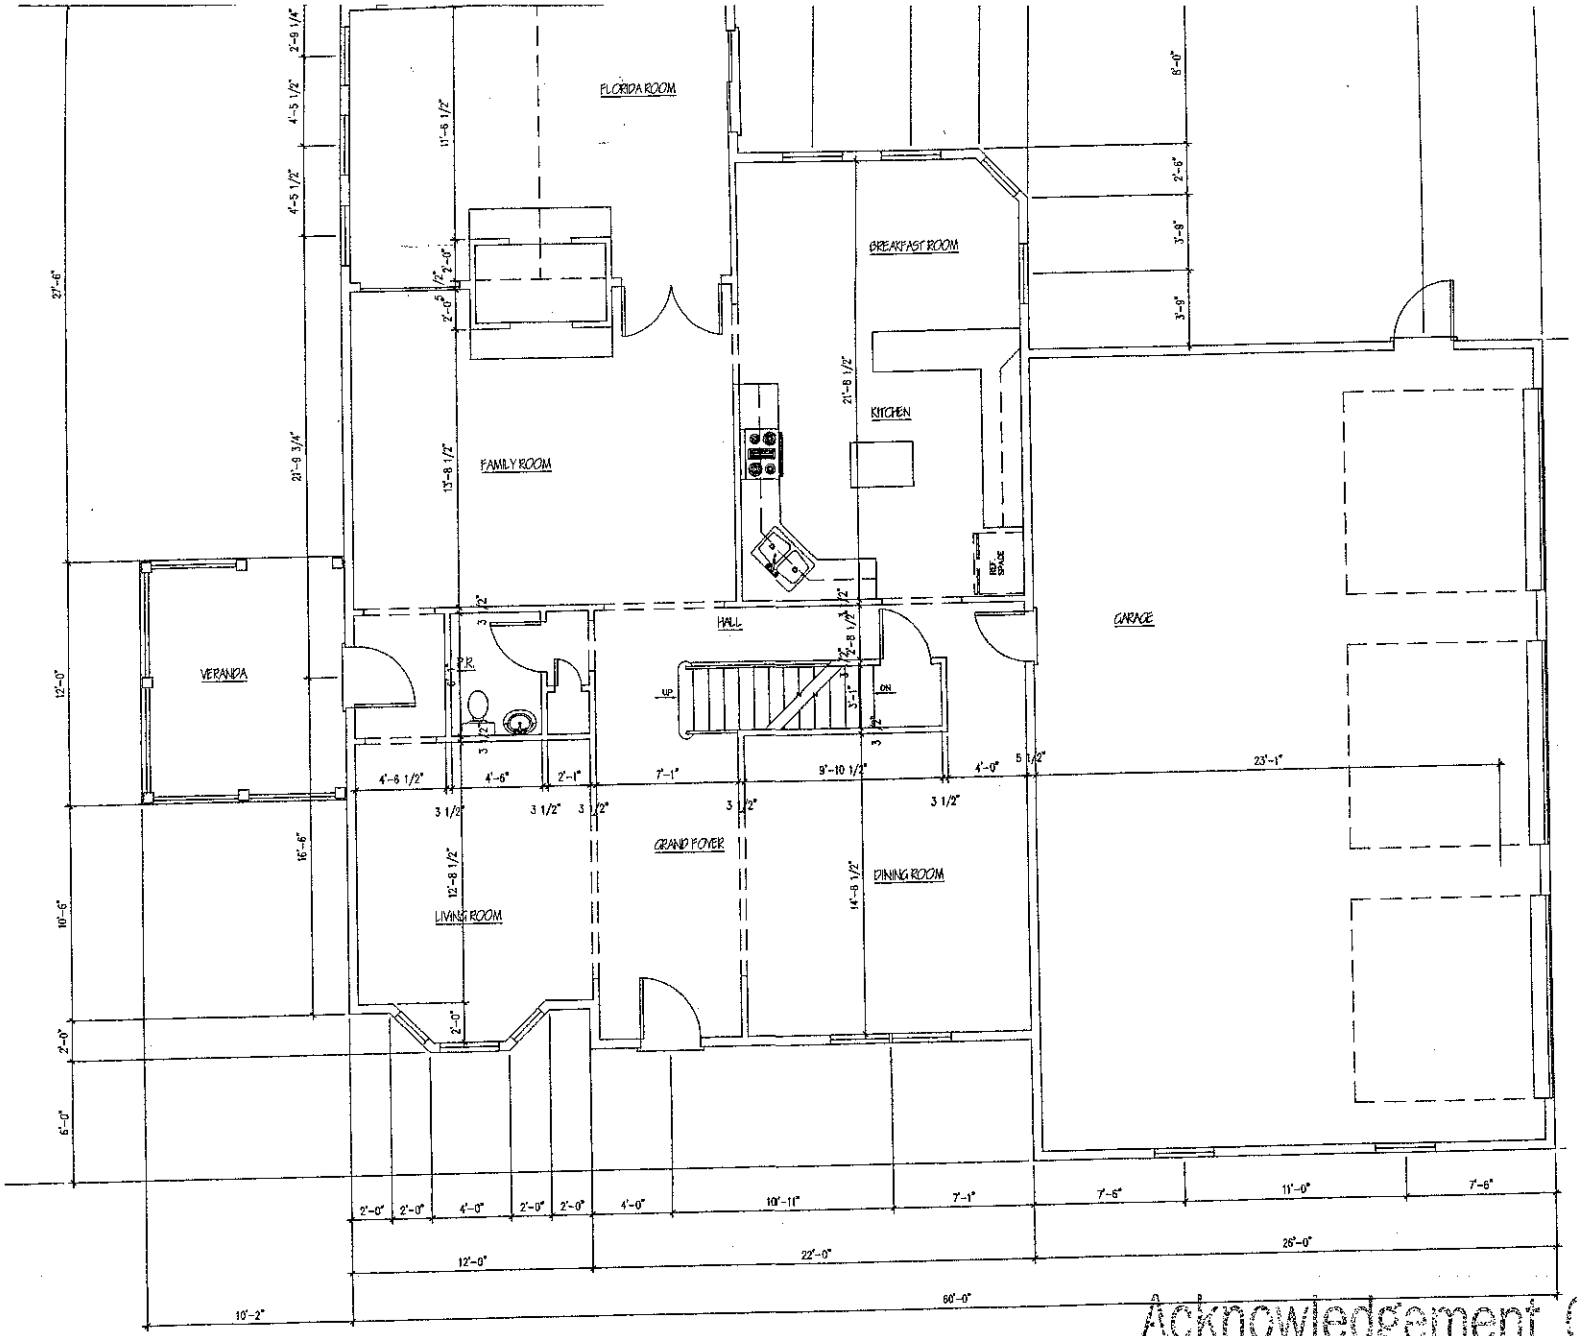


Acknowledgement Of
Plans Submittal ONLY!

STEVE HEDRICK Date 9-8-05

Date 9/8/05

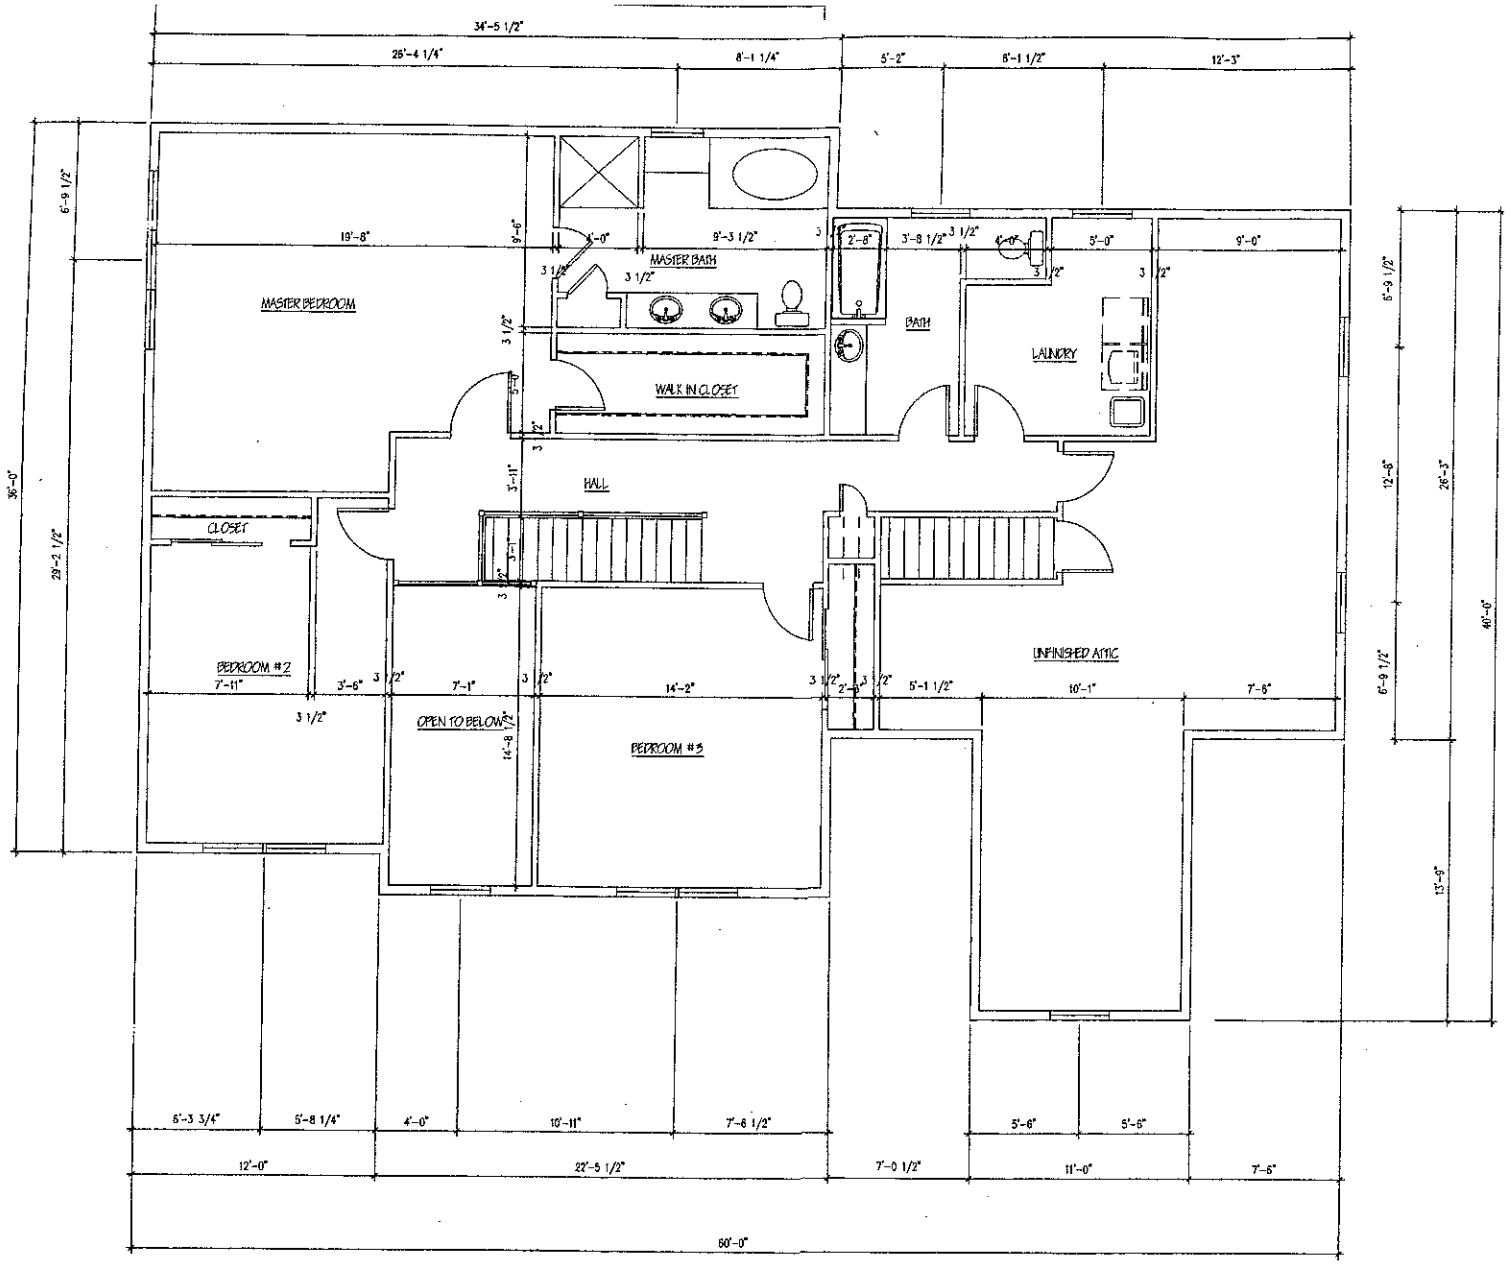


Second Floor Plan

Acknowledgement Of
Plans Submittal ONLY!

STEVE HEDRICK Date 9-7-05

Date 9/8/05

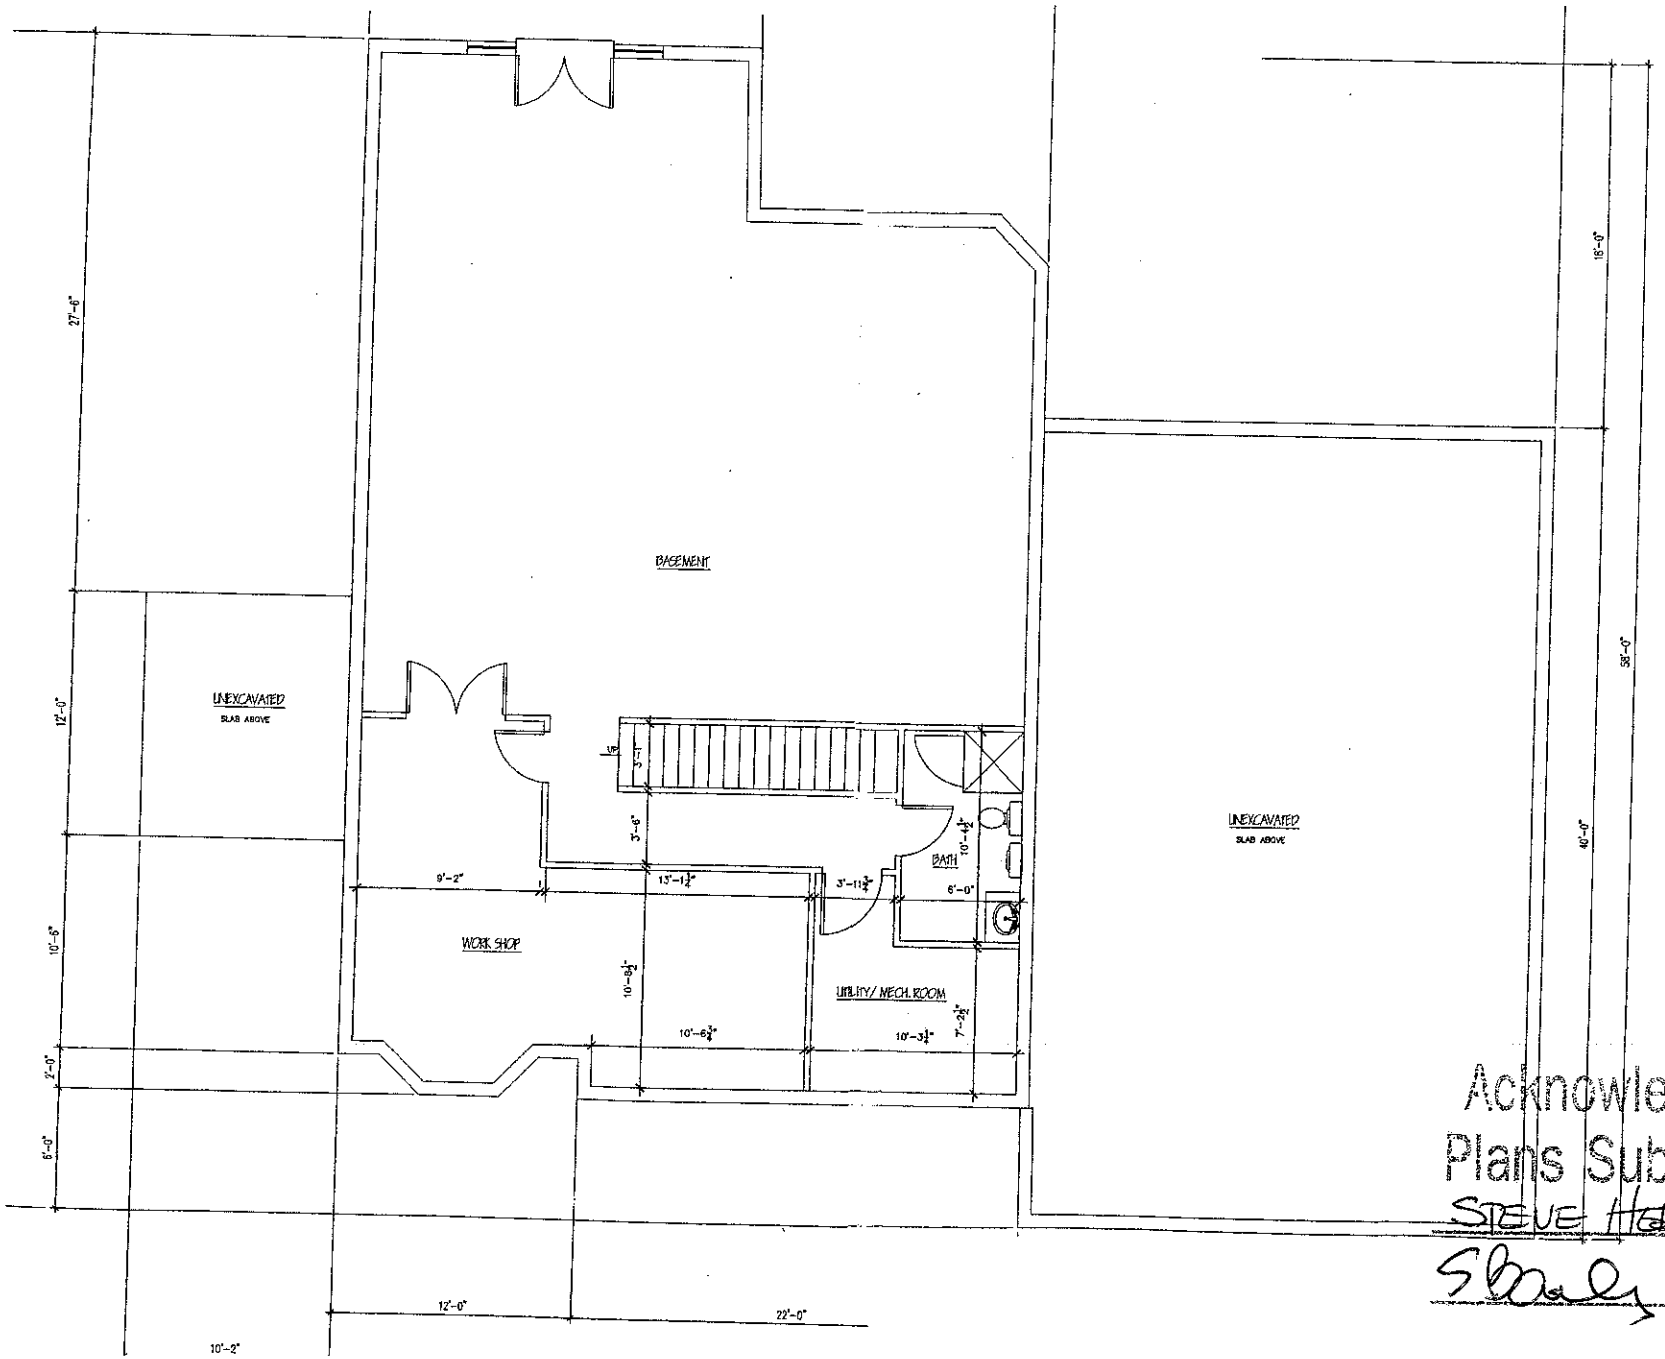

Acknowledgement Of
Plans Submittal ONLY!
STEVE HEDRICK Date 9-7-05
Date 9/8/05