12724. 39800

IREDELL COUNTY HEALTH DEPARTMENT

(SEPTIC TANK) IMPROVEMENTS PERMIT AND CERTIFICATE OF COMPLETION

(Ground Absorption Sewage Disposal System -- G. S. Chapter 130-Article 13C)

OWNER OR CONTRACTOR J.L. HOPE DATE 9-30-91. PERMIT NO. 6E-17-A-24.

PHONE: Business ______ Home ______

LOCATION Buffalo Shoals Rd. west - T.R. on Airport Rd. - T.L. on Parker Loop. T.L. on 1st st. - go to 1st st. on R - house in corner. S. R. No. ______

SUBDIVISION NAME LAKEWOOD ESTATES. LOT NO. 24. SECTION OR BLOCK NO. ______

House (✓) Mobile Home ( ) Business ( ) Other ______


No. Bedrooms 3 No. Bathrooms 1.5

	Yes	No
Garbage Disposal Unit	( )	(✓)
Auto. Dishwasher	( )	(✓)
Auto. Wash. Machine	(✓)	( )
Site Suitable	(✓)	( )

Lot Area Ample.

Character & Porosity of Soil Prov. Suitable.
Percolation Rate .5gal./sq.ft.
Topography 2-6%
Depth to Water Table 10'+
Rock or other impervious formations none observed.

______ Basement with Plumbing ______ Basement without Plumbing ✓ No Basement

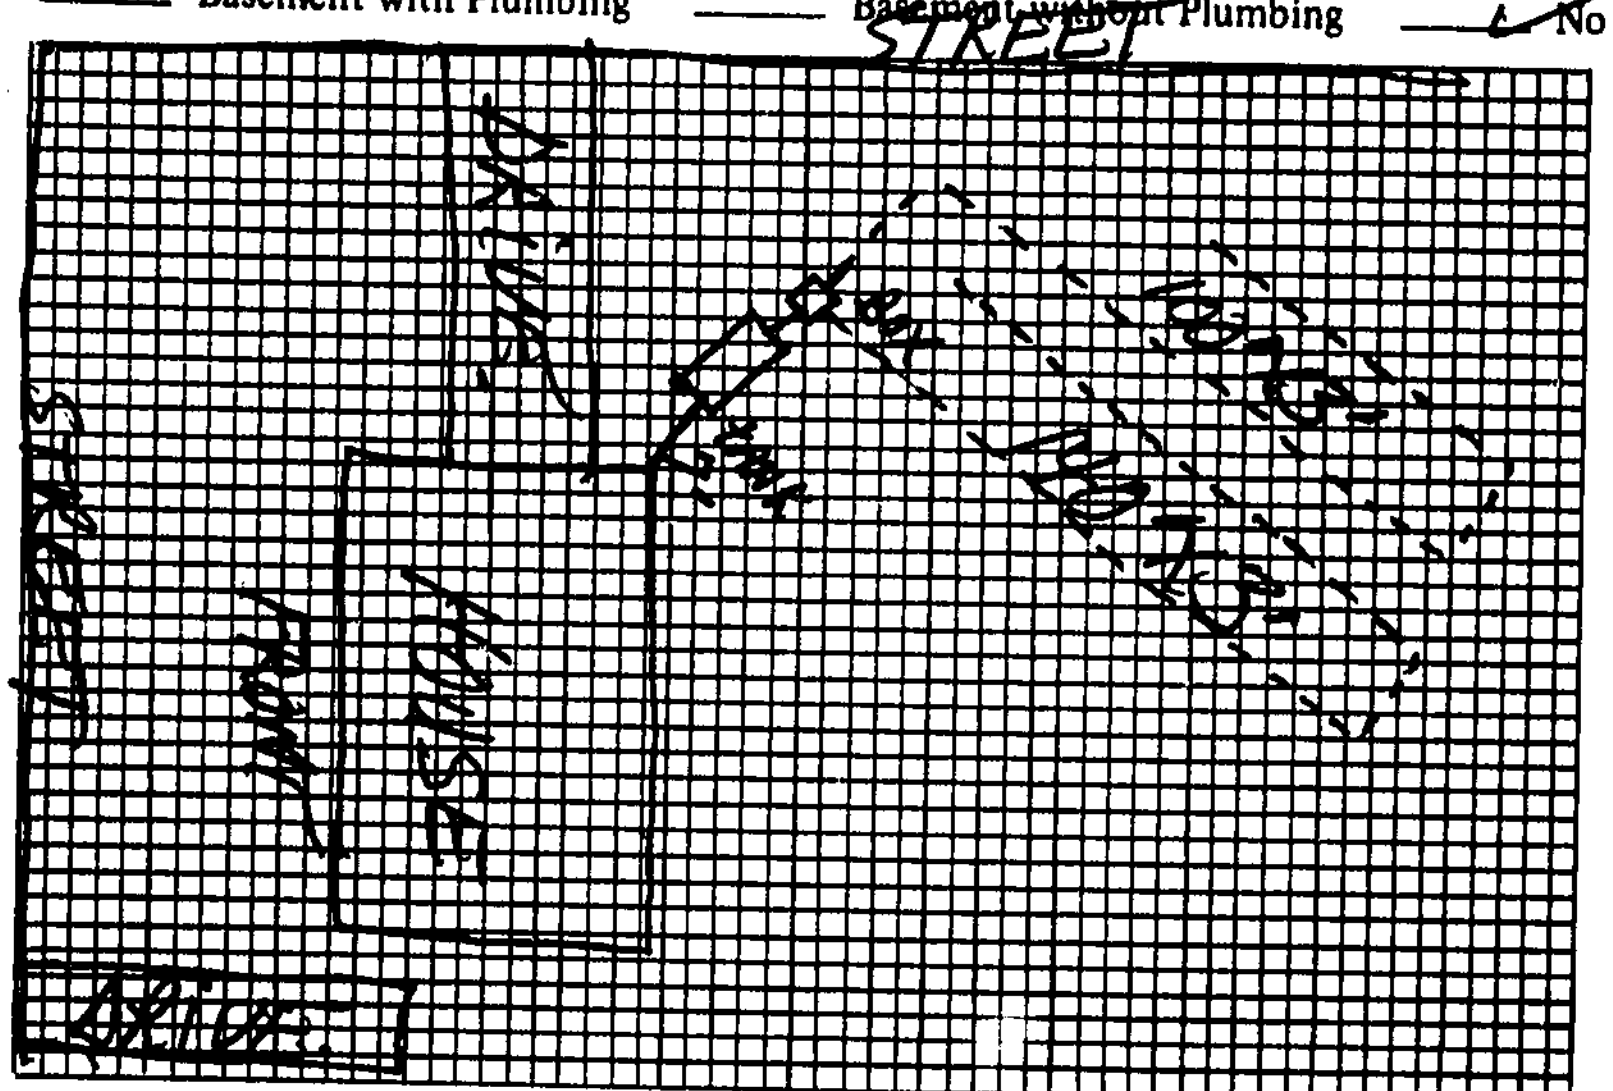

Plot of System

Size of Tank 1000 Gals.

Nitrification Field: 2
No. of Lines 2
Sq. Ft. 720 Linear Ft. 240
Depth of Stone in Lines 12"
Water Supply: Individual ( )
Public (✓)

Installed by Hope Bros.

I understand and agree to install septic tank system as specified on this Improvements Permit.

Signed: ______

IMPROVEMENTS PERMIT BY Steve Brown

COMMENTS: ______

CERTIFICATE OF COMPLETION BY Steve Brown DATE 9-30-91.

EXISTING SYSTEM CHECKED BY: ______ DATE ______

CONSTRUCTION MUST COMPLY WITH ALL OTHER APPLICABLE STATE AND LOCAL REGULATIONS.

Permit is VOID if any unauthorized changes are made in installation of system and/or if any false information is supplied in making Improvements Permit.

Health Dept. Copy: White Inspection Dept. Copy: Yellow Sanitarian's Copy: Pink Owner's Copy: Gold