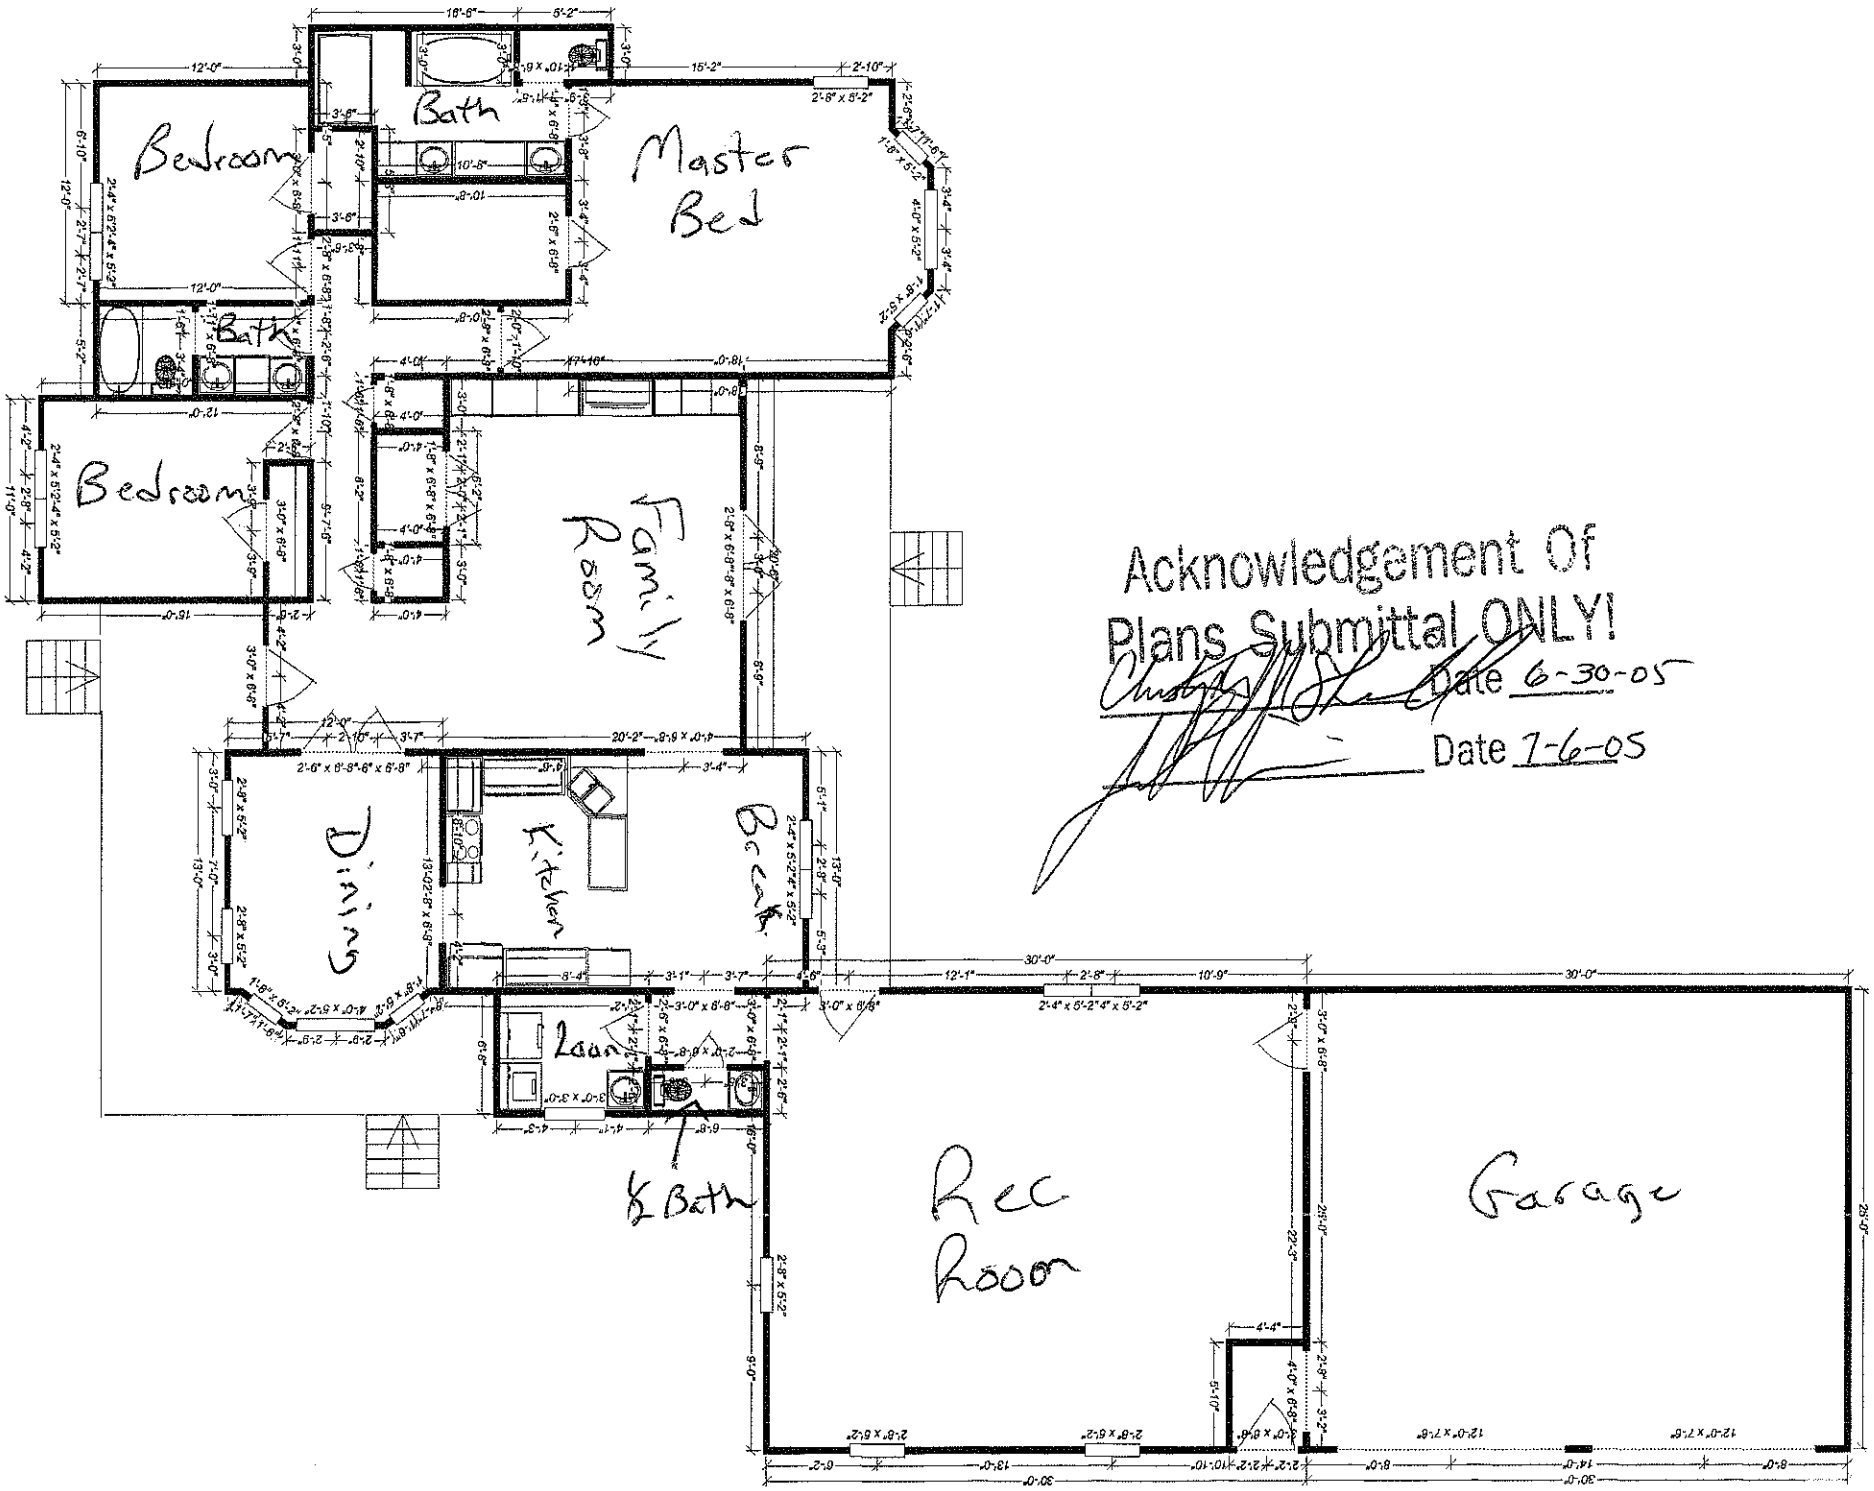

Bedroom
Bath
Master Bed
Bath
Bedroom
Family Room
Acknowledgement Of
Plans Submittal ONLY!
Date 6-30-05
Date 7-6-05
Dining
Kitchen
Laun
½ Bath
Rec Room
Garage