▲ = LABEL LOCATION

Approved 3 BEDROOM PLAN


Acknowledgement Of
Plans Submittal ONLY!

Date 5-3-05

Date 5/3/05

MODEL 140-P860 MOD

3 BEDROOM, 2 BATH
NOMINAL SIZE: 28' x 64'
ACTUAL SIZE: 26'-8" x 60'-0"
TOTAL AREA: 1,599 SQ. FT.

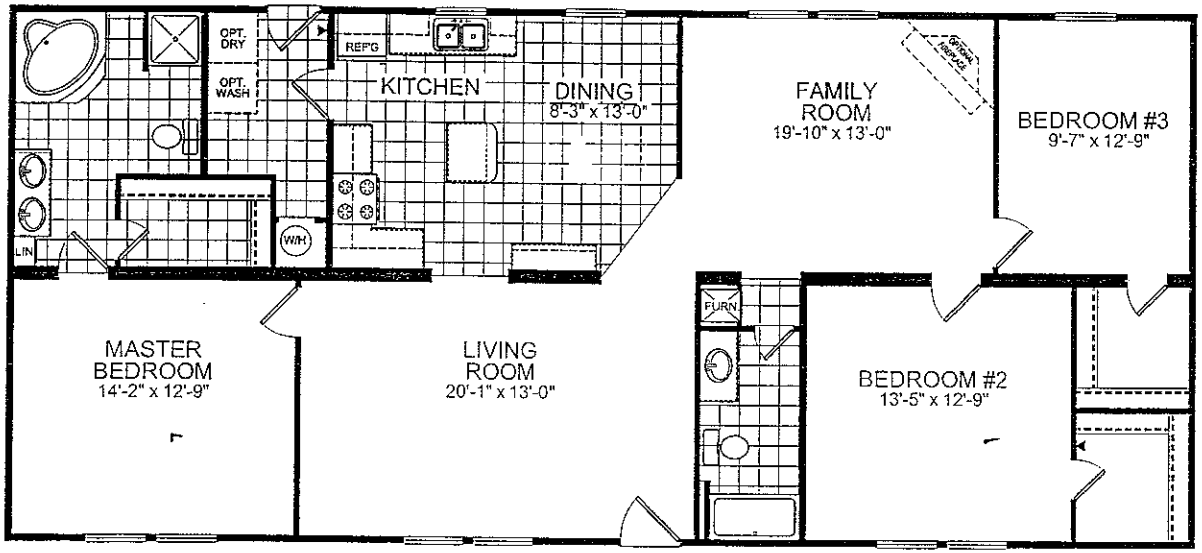

APPROVED
OCT 18 2004
Edward Derby
PPS Corp. Raleigh, NC

CHAMPION HOMES OF SANFORD
298 HARVEY FAULK RD. SANFORD, N.C. 27332

DAPIA SEAL

MODIFICATIONS			
1	MODIFIED CORNER TUB LAYOUT	SA	8/2/04

PROPRIETARY AND CONFIDENTIAL
THESE DRAWINGS AND SPECIFICATIONS ARE ORIGINAL, PROPRIETARY AND CONFIDENTIAL MATERIALS OF CHAMPION.
COPYRIGHT © 1976-2004 BY CHAMPION

MODEL: 140-P860 MOD
28' X 60' 3 BDRM, 2 BATH

TITLE: LITERATURE PLAN

DRAWN BY: STAFF | DATE: 10-04-04

SCALE: 1/8" = 1'-0

SHEET: L-101