
ISSUED FOR CONSTRUCTION

Acknowledgement
Plans Submittal ONLY!
Date 9-23-15
Date 11/12/15

Ⓔ INDICATES THAT THE WINDOW MUST MEET EGRESS REQUIREMENTS PER LOCAL BUILDING CODES. SEE WINDOW MANUFACTURES DESIGN MANUAL FOR FURTHER DETAILS.

PLAN NOTES

1. ALL DIMENSIONS ARE TO OUTSIDE OF CONCRETE WALL, C.M.U. WALL, VENEER OF PIER & CURTAIN WALL OR OUTSIDE FACE OF STUD. NO WALL FINISHES ARE ASSUMED. TYPICAL U.N.O. VERIFY ALL DIMENSIONS BEFORE CONSTRUCTION.
2. EXTERIOR WALLS ARE TO BE 2X4, TYPICAL UNLESS NOTED OTHERWISE
3. INTERIOR WALLS ARE TO BE 2X4, TYPICAL UNLESS NOTED OTHERWISE
4. ANGLES IN WALLS TO BE ASSUMED 45°, TYPICAL UNLESS NOTED OTHERWISE
5. ■ INDICATES CONCENTRATED LOAD FROM ABOVE. PROVIDE SOLID BLOCKING (JOIST OR STUDS) AT ALL LOCATIONS FOR LOAD TRANSFER
6. PLACE DOORS 5" FROM CORNER WHERE APPLICABLE, PER PLAN
7. WEATHER STRIP ALL DOORS OR OPENINGS INTO ATTIC OR NON HEATED SPACES

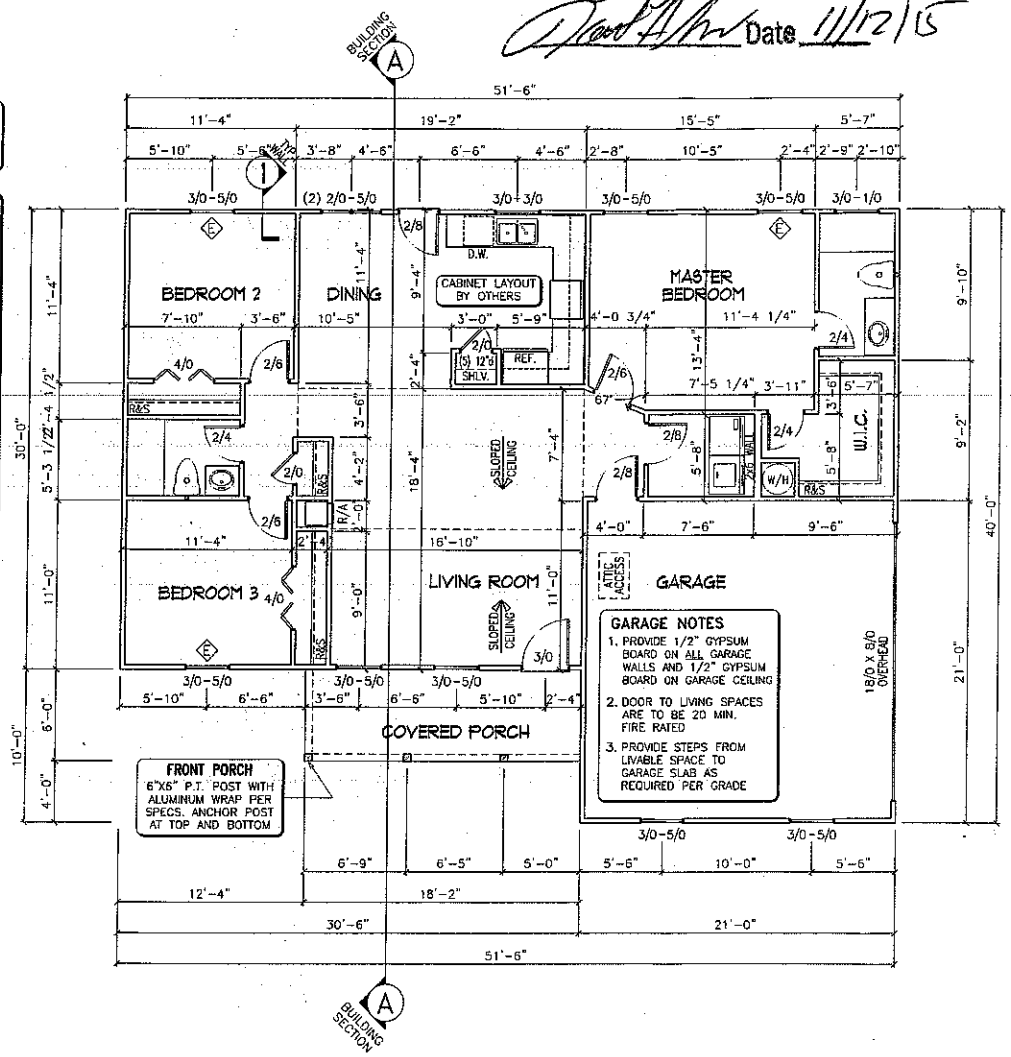

THIS DRAWING IS NOT TO BE REPRODUCED OR USED TO CONTRACT ANY BUILDING WITHOUT WRITTEN AUTHORIZATION AND SHALL REMAIN THE PROPERTY OF THE GENERAL CONTRACTOR ALL RIGHTS RESERVED
© COPYRIGHT 2015

DEAL SPEC. HOUSE
506 Central Drive ◆ Statesville, NC

MAIN LEVEL PLAN

SQUARE FOOTAGE	
FIRST FLOOR	1,317 S.F.
FRONT PORCH	109 S.F.
GARAGE	438 S.F.
TOTAL HEATED =	1,317 S.F.

DRAWN BY: DOUG GAITHER
SCALE: 1/8" = 1'-0"
BASE PLAN: CUSTOM
REVISION:
DATE DRAWN: 8/31/15

B2.1