IREDELL COUNTY HEALTH DEPARTMENT

(SEPTIC TANK) IMPROVEMENTS PERMIT AND CERTIFICATE OF COMPLETION
(Ground Absorption Sewage Disposal System – G. S. Chapter 130-Article 13C)

OWNER OR CONTRACTOR Monticello Baptist Ch. DATE 4-18-81 PERMIT NO. ______

PHONE: Business ______ Home ______

LOCATION Hyw 90 W

______ S. R. No. ______

SUBDIVISION NAME ______ LOT NO. ______ SECTION OR BLOCK NO. ______


House ( ) Mobile Home ( ) Business ( ) Other Addition to Church 120 members

No. Bedrooms ______ No. Bathrooms 7

Garbage Disposal Unit	Yes ( )	No ( )		Character & Porosity of Soil	cecil clay loam
Auto. Dishwasher	Yes ( )	No ( )		Percolation Rate	.6 gal/sq'
Auto. Wash. Machine	Yes ( )	No ( )		Topography	2 to 6 %
Site Suitable	Yes ( )	No ( )		Depth to Water Table	10' +
				Rock or other impervious formations	none

Lot Area ______

______ Basement with Plumbing ______ Basement without Plumbing ______ No Basement

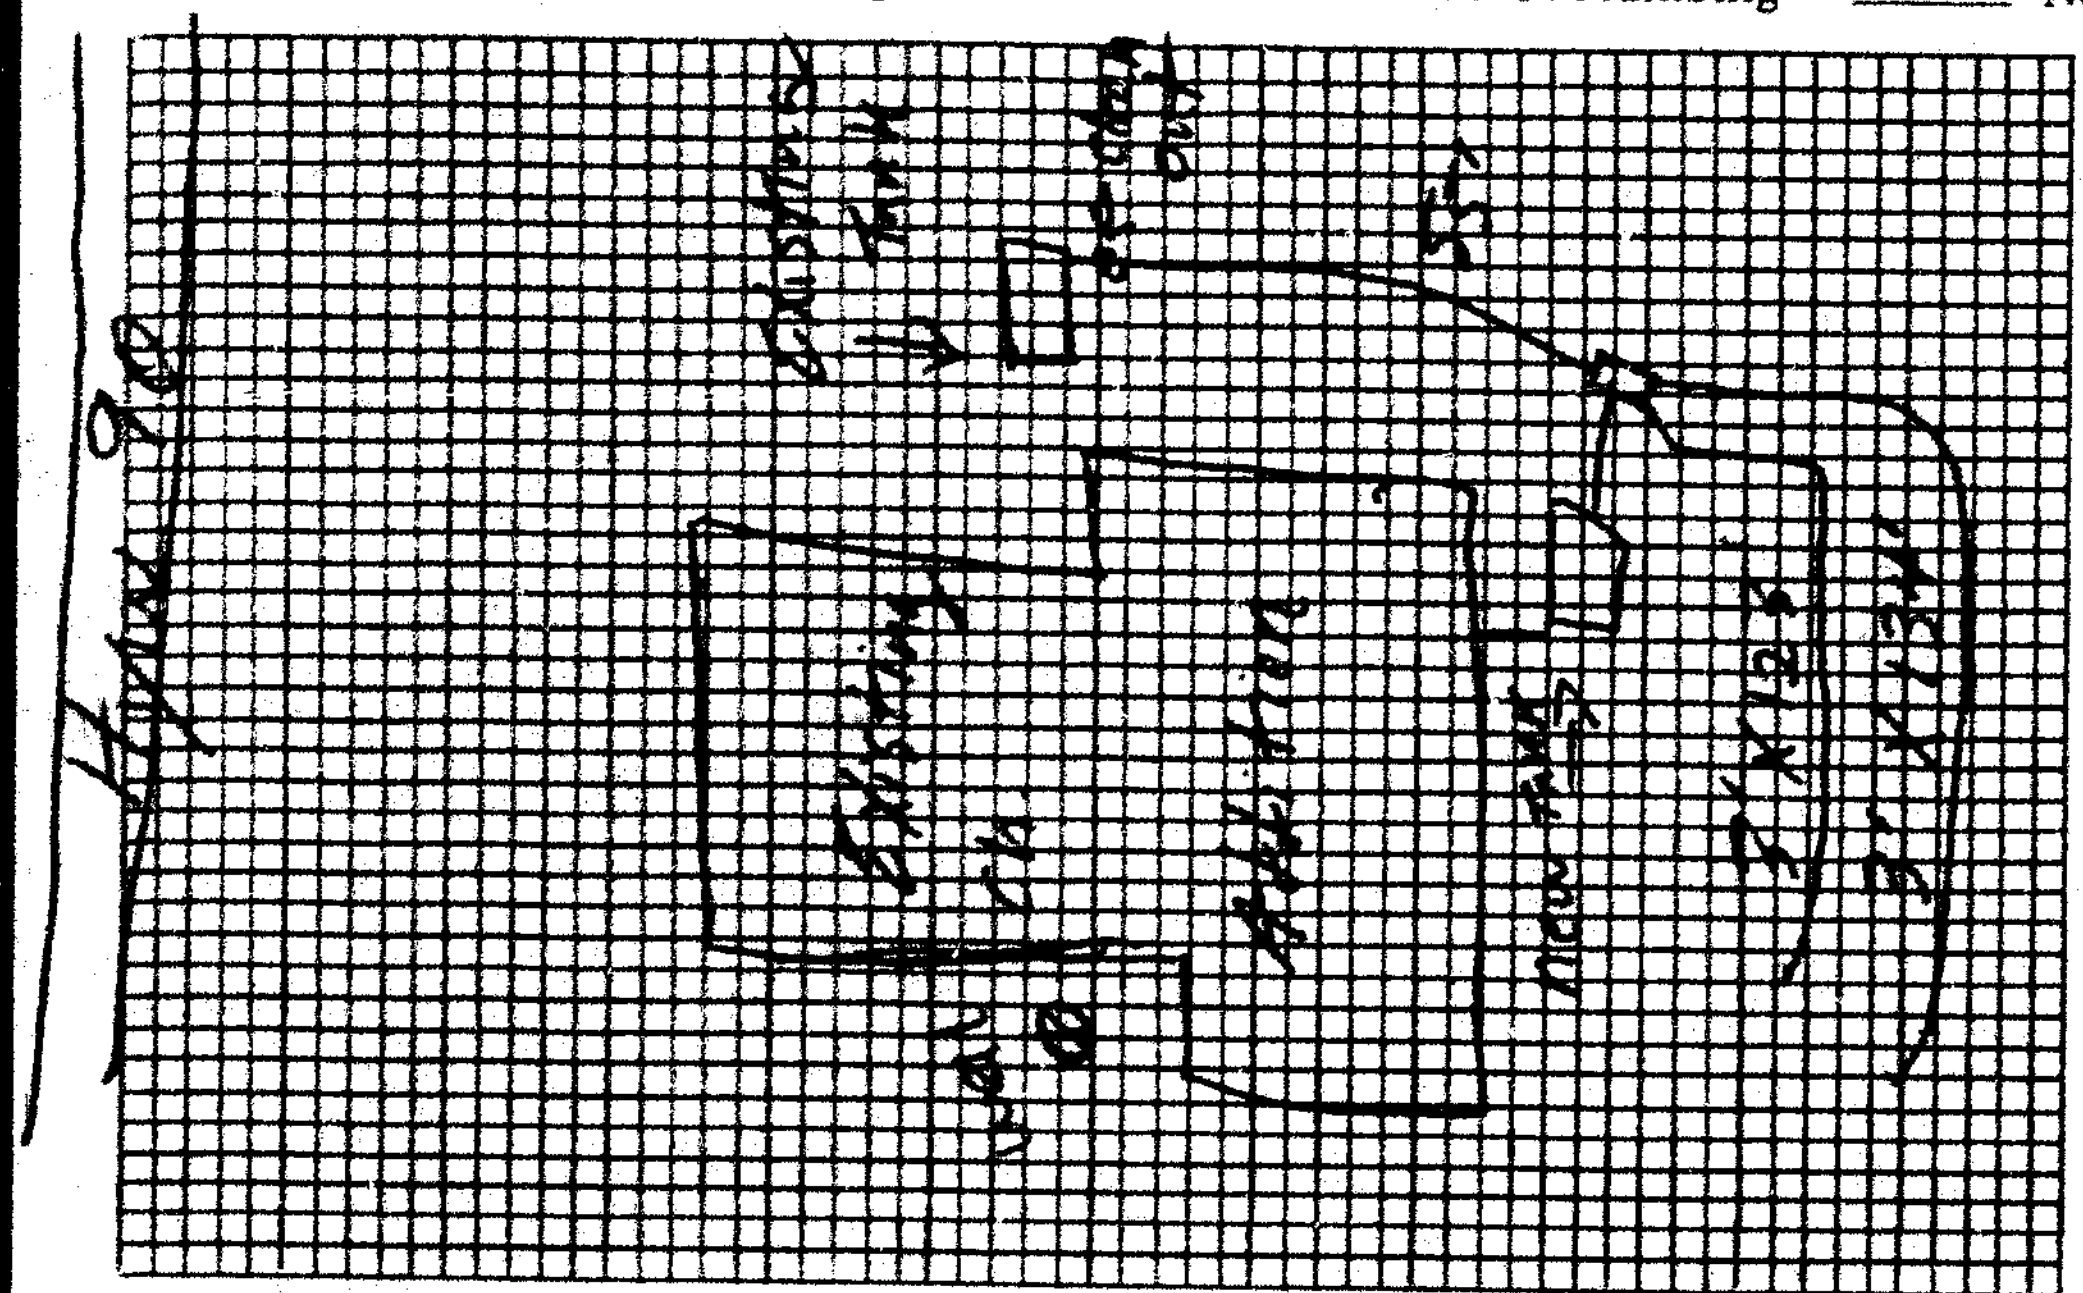

Plot of System

Existing Tank
Size of Tank + Added 1000 Gals.

Nitrification Field:

No. of Lines 2

Sq. Ft. 771 Linear Ft. 257

Depth of Stone in Lines 10"

Water Supply: Individual (✓)

Public ( )

Installed by Wes Fitton + church members

I understand and agree to install septic tank system as specified on this Improvements Permit.

Signed: ______

IMPROVEMENTS PERMIT BY Steve Brown

COMMENTS: ______

CERTIFICATE OF COMPLETION BY R. C. Moore DATE 4-18-81

EXISTING SYSTEM CHECKED BY: ______ DATE ______

CONSTRUCTION MUST COMPLY WITH ALL OTHER APPLICABLE STATE AND LOCAL REGULATIONS.

Permit is VOID if any unauthorized changes are made in installation of system and/or if any false information is supplied in making Improvements Permit.

Health Dept. Copy: White Inspection Dept. Copy: Yellow Sanitarian's Copy: Pink Owner's Copy: Gold