
PRESSURE MANIFOLD DESIGN

ATTACHMENT TO P.D.# CITY

TAX MAP # 6K-19-A-43

AUDUBON ACRES #43

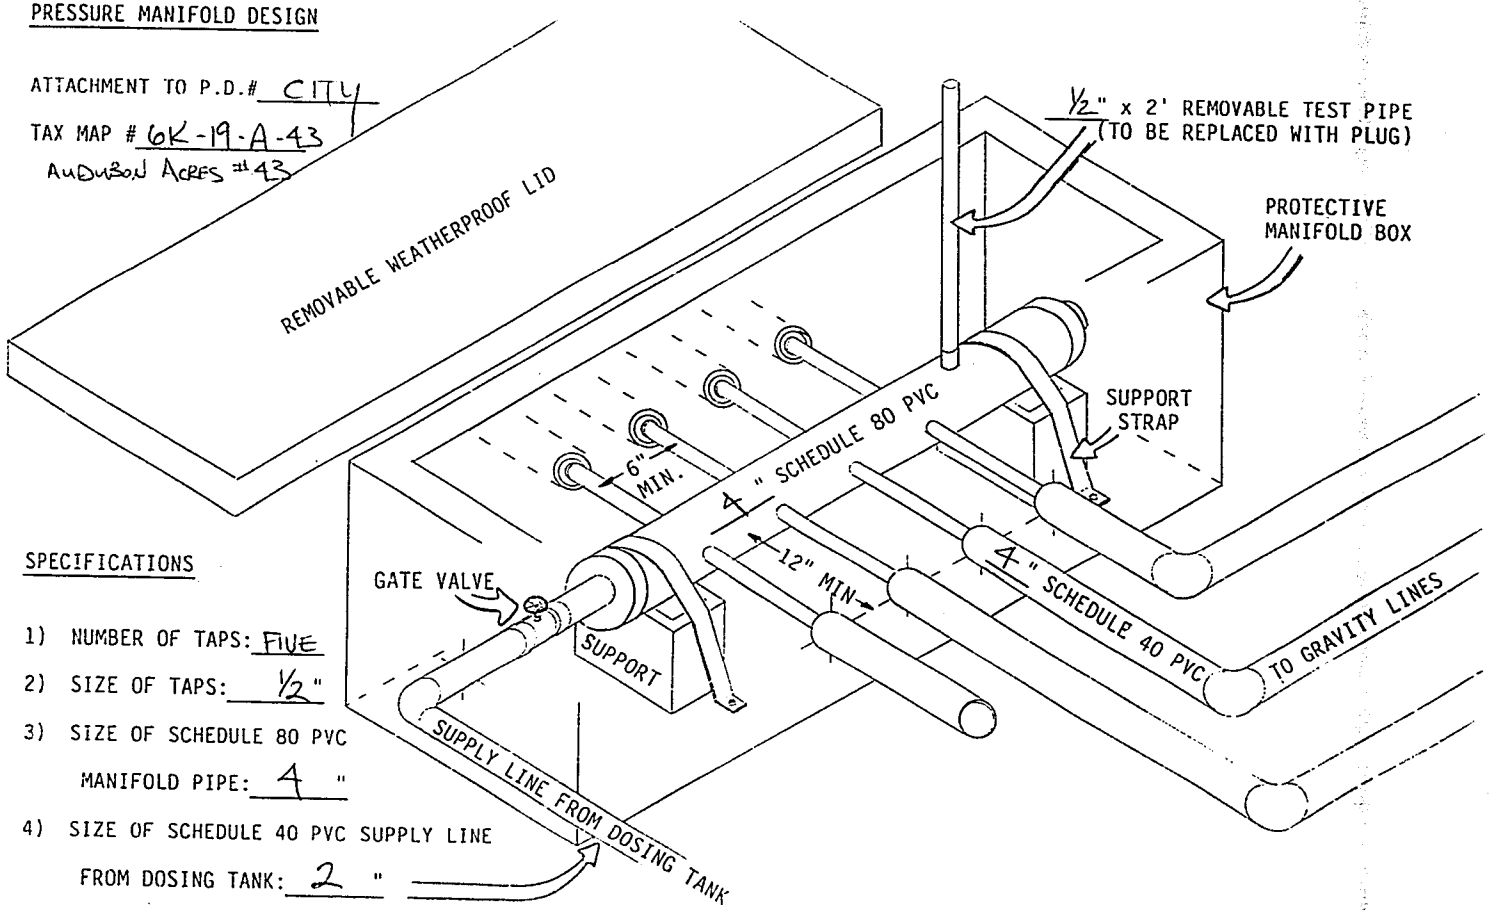

SPECIFICATIONS

1) NUMBER OF TAPS: FIVE
2) SIZE OF TAPS: ½"
3) SIZE OF SCHEDULE 80 PVC MANIFOLD PIPE: 4 "
4) SIZE OF SCHEDULE 40 PVC SUPPLY LINE FROM DOSING TANK: 2 "

150100