DEPARTMENT OF ENVIRONMENT, HEALTH, AND NATURAL RESOURCES
DIVISION OF ENVIRONMENTAL HEALTH
ON-SITE WASTEWATER SECTION

Sheet ___ of ___
PROPERTY ID #: _____
COUNTY: _____

SOIL/SITE EVALUATION
for ON-SITE WASTEWATER SYSTEM

OWNER: _____ APPLICANT: _____
ADDRESS: _____ APPLICATION DATE: _____ DATE EVALUATED: _____
PROPOSED FACILITY: _____ PROPOSED DESIGN FLOW (.1949): _____ PROPERTY SIZE: _____
LOCATION OF SITE: 167 29 Dave Mathews PROPERTY RECORDED: _____
WATER SUPPLY: ☐ Private ☐ Public ☐ Well ☐ Spring ☐ Other _____
EVALUATION METHOD: ☐ Auger Boring ☐ Pit ☐ Cut 5) 0-10 BSCL MR fr SSSP
TYPE OF WASTEWATER: ☐ Sewage ☐ Industrial Process ☐ Mixed 10-52 CL MFSM .3 to 52"

PROFILE #	.1940 LAND-SCAPE POSITION/ SLOPE %	HORI-ZON DEPTH (IN.)	SOIL MORPHOLOGY (.1941) ⑥ .1941 STRUCTURE/ TEXTURE	.1941 CONSISTENCE/ MINERALOGY	OTHER PROFILE FACTORS 0-6 BSCL MR fr SSSP 6-48 CL MFSM .3 to 48" .1942 SOIL WETNESS/ COLOR	.1943 SOIL DEPTH	.1956 SAPRO CLASS	.1944 RESTR HORIZ	PROFILE CLASS & LTAR
1		0-8	BSCL MR	fr SSSP					.3 to 40"
		8-40	CL MFSM	fr SSSP					
		40-48	Rock						
2		0-9	BSCL MR	fr SSSP					.3 to 35"
		9-35	RC/CL MFSM	fr SSSP					
		35-45	Rock						
3		0-11	Fill						④
		11-31	CL MFSM	fr SSSP					
		31+	Rock						
4		0-15	SCL MR	fr SSSP					④
		15-28	Rock						

DESCRIPTION	INITIAL SYSTEM	REPAIR SYSTEM
Available Space (.1945)		
System Type(s)		
Site LTAR		

OTHER FACTORS (.1946): _____
SITE CLASSIFICATION (.1948): _____
EVALUATED BY: _____
OTHER(S) PRESENT: _____

DEPARTMENT OF ENVIRONMENT, HEALTH, AND NATURAL RESOURCES
DIVISION OF ENVIRONMENTAL HEALTH
ON-SITE WASTEWATER SECTION

Sheet ___ of ___
PROPERTY ID #: _____
COUNTY: _____

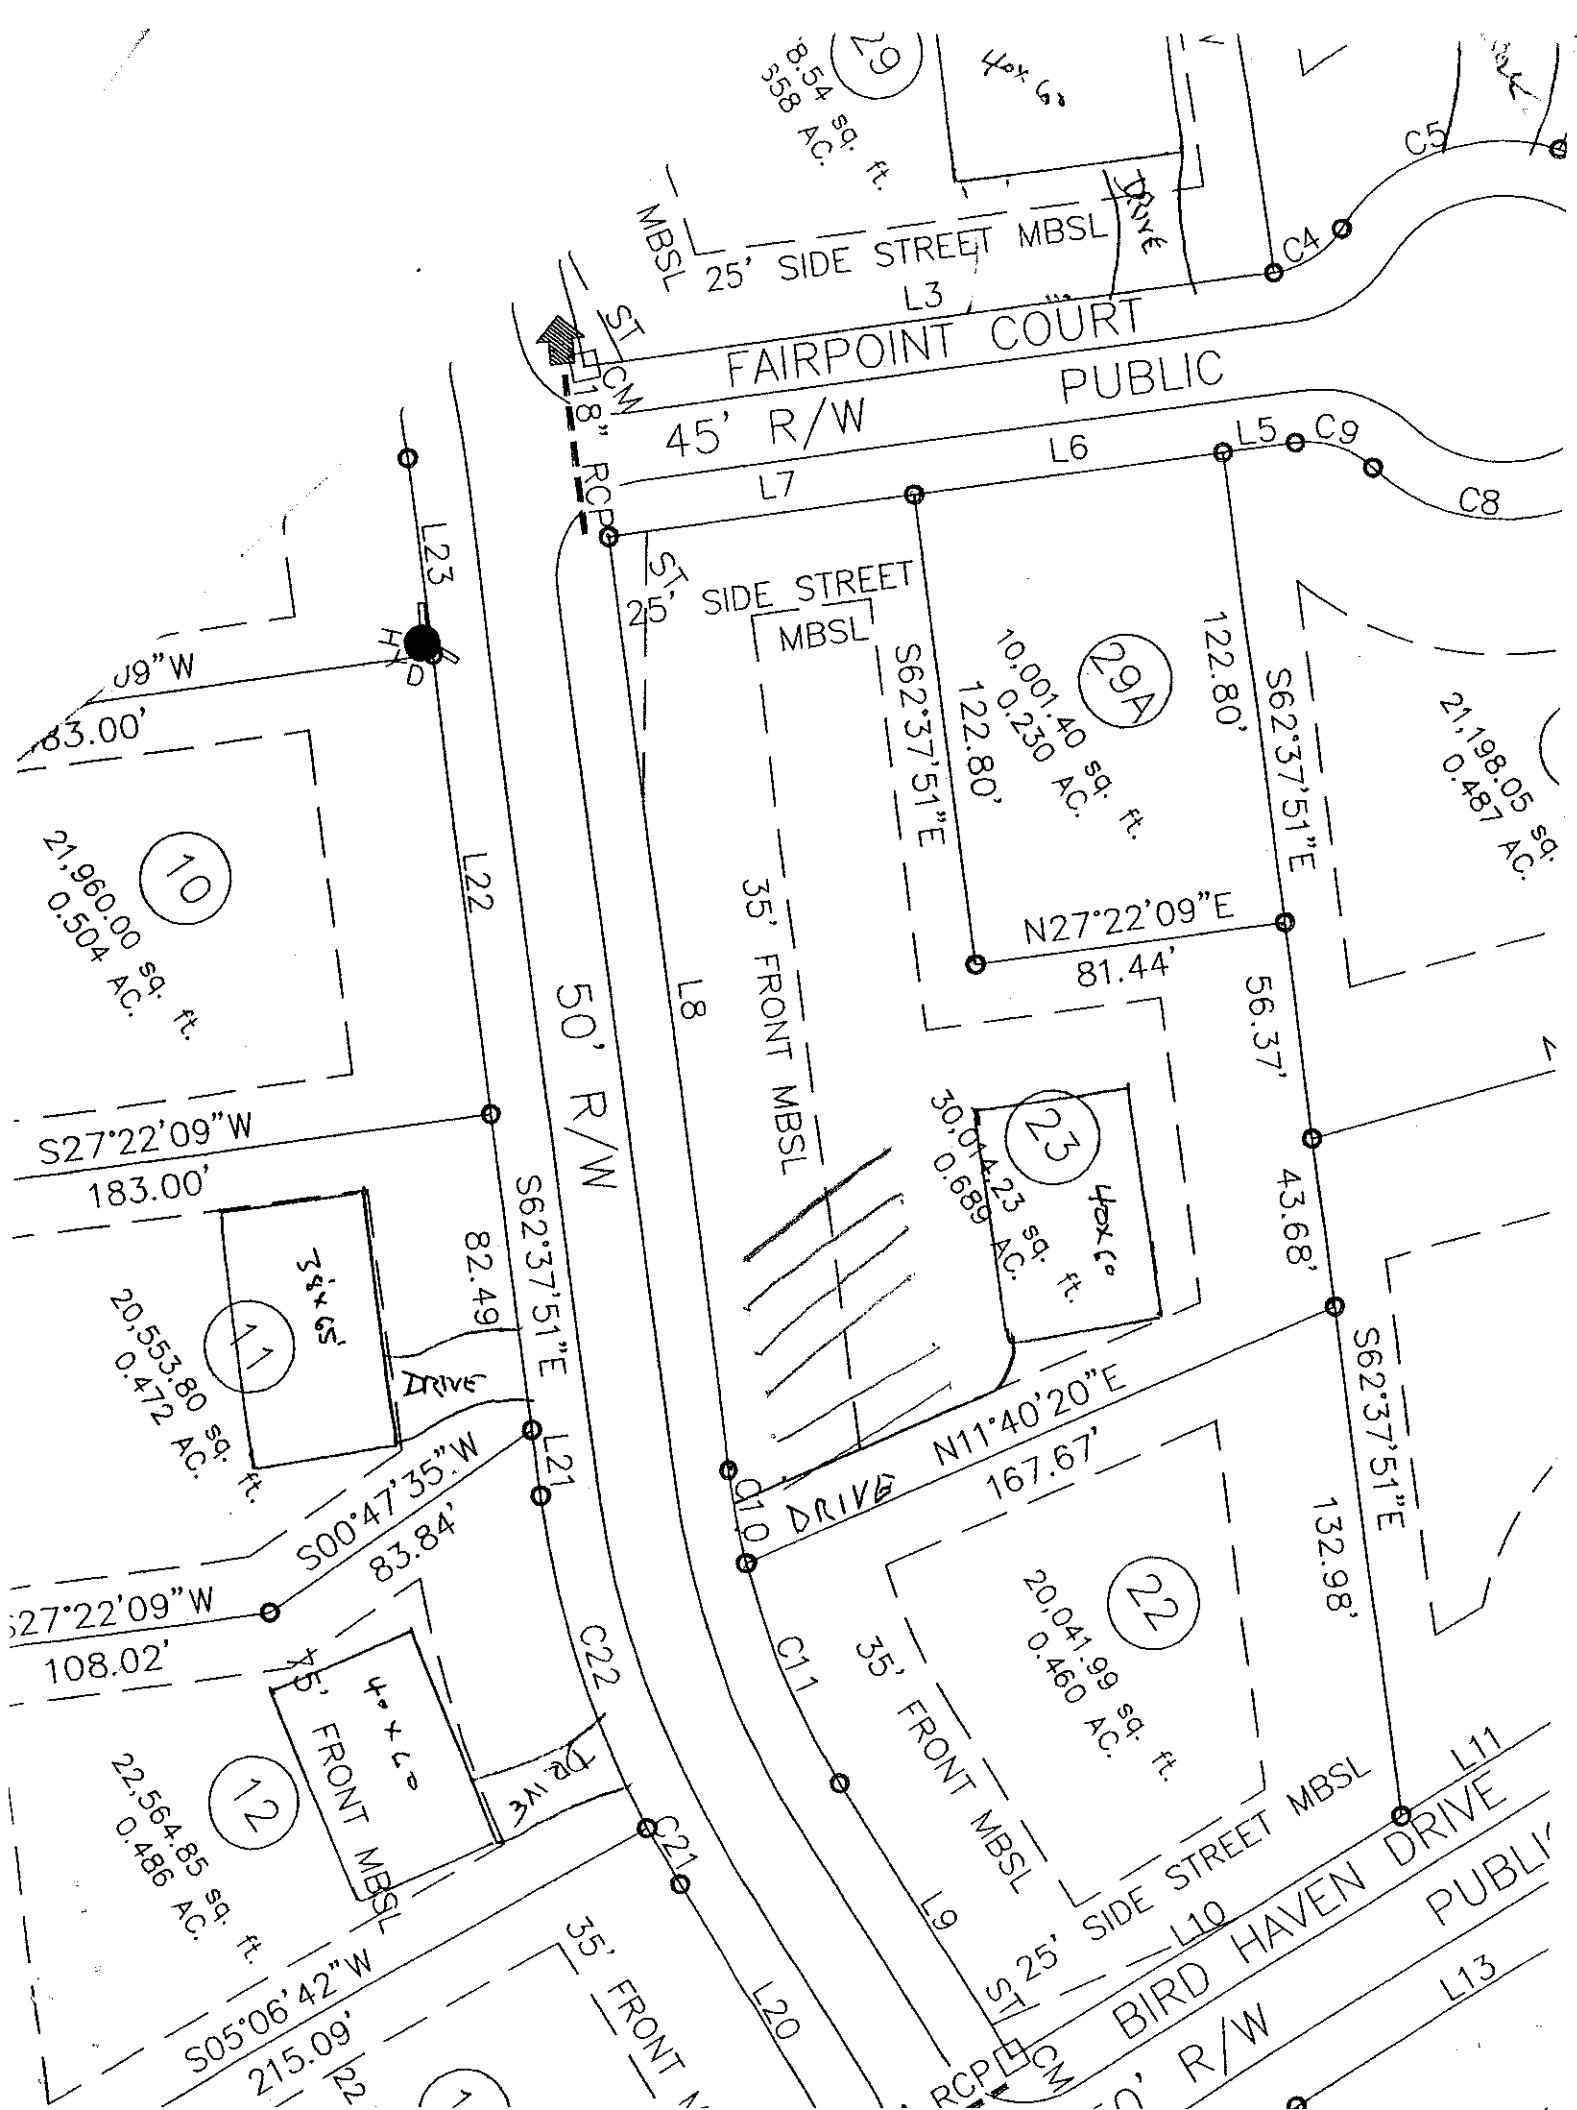
SOIL/SITE EVALUATION
for ON-SITE WASTEWATER SYSTEM

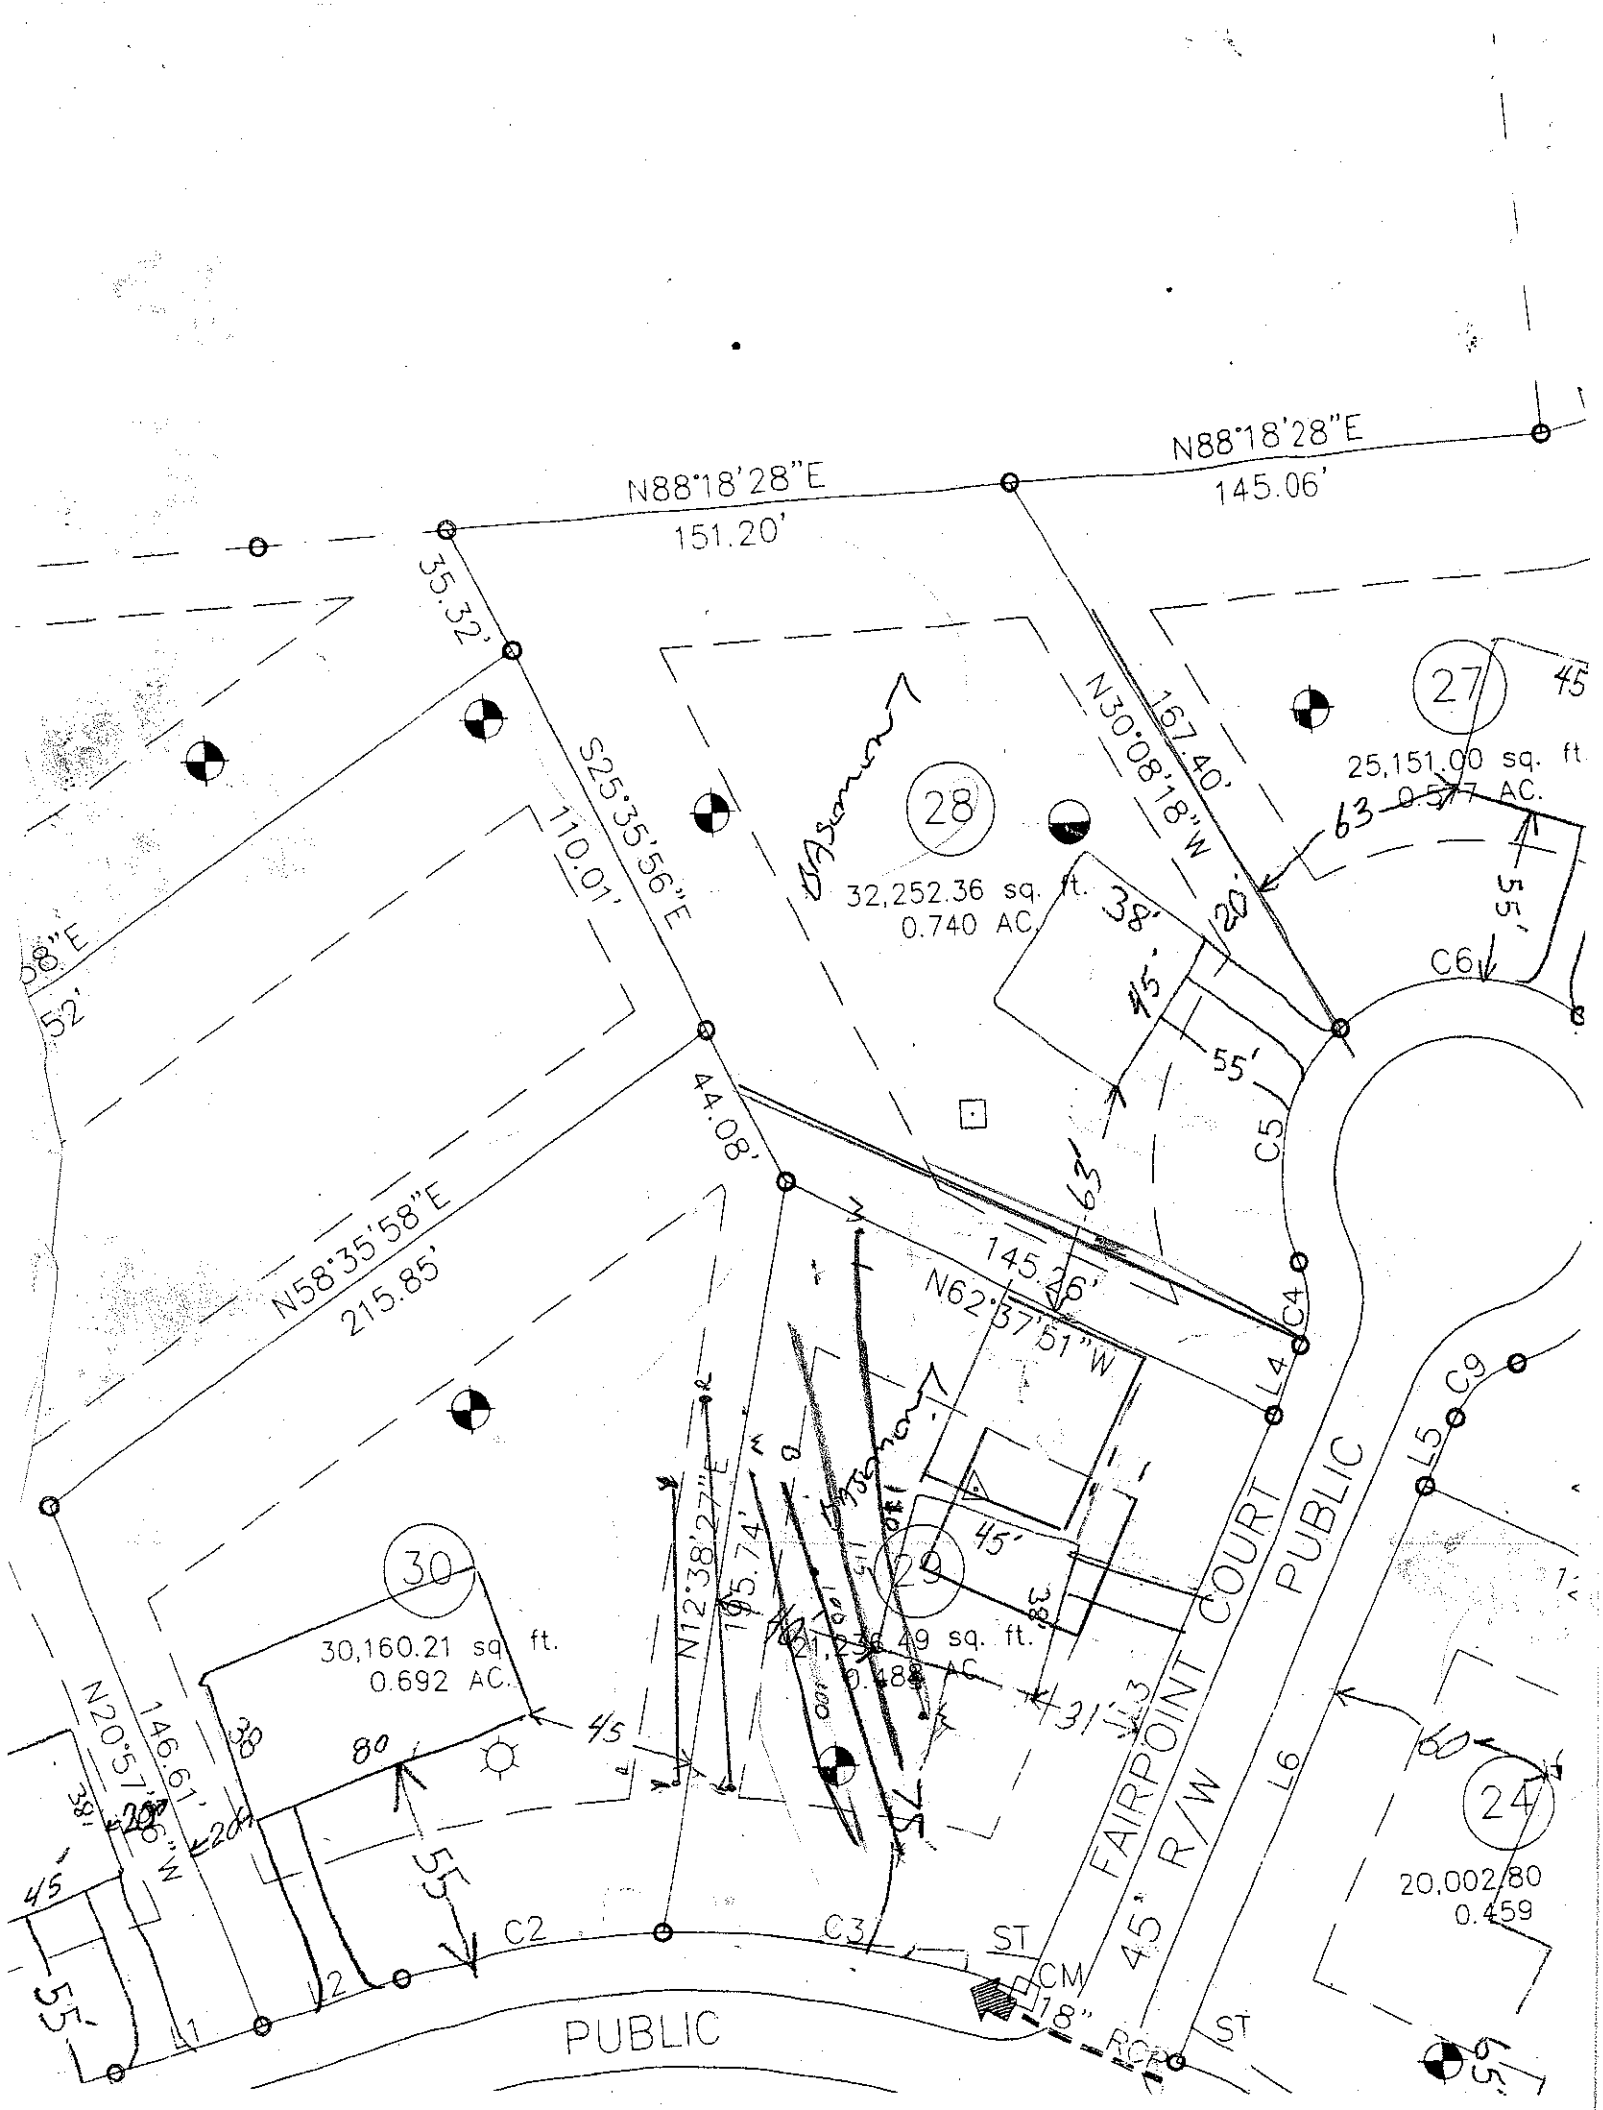
OWNER: _____ APPLICANT: _____
ADDRESS: _____ APPLICATION DATE: _____ DATE EVALUATED: _____
PROPOSED FACILITY: _____ PROPOSED DESIGN FLOW (.1949): _____ PROPERTY SIZE: _____
LOCATION OF SITE: lot 29 Doe Meadows PROPERTY RECORDED: _____
WATER SUPPLY: ❑ Private ❑ Public ❑ Well ❑ Spring ❑ Other _____
EVALUATION METHOD: ❑ Auger Boring ❑ Pit ❑ Cut
TYPE OF WASTEWATER: ❑ Sewage ❑ Industrial Process ❑ Mixed

PROFILE #	.1940 LANDSCAPE POSITION/ SLOPE %	HORIZON DEPTH (IN.)	SOIL MORPHOLOGY (.1941) .1941 STRUCTURE/ TEXTURE	.1941 CONSISTENCE/ MINERALOGY	OTHER PROFILE FACTORS .1942 SOIL WETNESS/ COLOR	.1943 SOIL DEPTH	.1956 SAPRO CLASS	.1944 RESTR HORIZ	PROFILE CLASS & LTAR
#1		0-15	BSCL/SC LM/SM	fr sss sp					(4)
		15+	Rock						
2 (8)		0-28	RCL MSSM	fr sss p					-3 to 28"
		28+	Rock						
3									
4									

DESCRIPTION	INITIAL SYSTEM	REPAIR SYSTEM
Available Space (.1945)		
System Type(s)		
Site LTAR		

OTHER FACTORS (.1946): _____
SITE CLASSIFICATION (.1948): _____
EVALUATED BY: _____
OTHER(S) PRESENT: _____


FAIRPOINT COURT
PUBLIC
45' R/W
25' SIDE STREET MBSL
35' FRONT MBSL
50' R/W
BIRD HAVEN DRIVE
PUBLIC
DRIVE
29
8,54 sq. ft.
.558 AC.
29A
10,001.40 sq. ft.
0.230 AC.
122.80'
S62°37'51"E
N27°22'09"E
81.44'
56.37'
43.68'
132.98'
167.67'
N11°40'20"E
10
21,960.00 sq. ft.
0.504 AC.
S27°22'09"W
183.00'
11
20,553.80 sq. ft.
0.472 AC.
82.49'
S00°47'35"W
83.84'
108.02'
12
22,564.85 sq. ft.
0.486 AC.
S05°06'42"W
215.09'
22
20,041.99 sq. ft.
0.460 AC.
23
30,014.23 sq. ft.
0.689 AC.
21,198.05 sq. ft.
0.487 AC.
L1
L2
L3
L4
L5
L6
L7
L8
L9
L10
L11
L12
L13
L20
L21
L22
L23
C4
C5
C8
C9
C10
C11
C21
C22
RCP
CM
HYD


N88°18'28"E
151.20'
N88°18'28"E
145.06'
35.32'
S25°35'56"E
110.01'
N30°08'18"W
167.40'
28
32,252.36 sq. ft.
0.740 AC.
27
25,151.00 sq. ft.
0.577 AC.
63
38'
45'
55'
20'
C6
C5
44.08'
N58°35'58"E
215.85'
145.26'
N62°37'51"W
C4
L4
L5
C9
30
30,160.21 sq. ft.
0.692 AC.
N12°38'27"E
195.74'
29
21,336.49 sq. ft.
0.488 AC.
31'
33'
45'
80'
146.61'
N20°57'26"W
20'
C2
C3
ST
CM
18" RCP
L1
L2
L6
FAIRPOINT COURT
45' R/W
PUBLIC
PUBLIC
24
20,002.80
0.459
160'