DEPARTMENT OF ENVIRONMENT, HEALTH, AND NATURAL RESOURCES
DIVISION OF ENVIRONMENTAL HEALTH
ON-SITE WASTEWATER SECTION

Sheet ___ of ___
PROPERTY ID #: _____
COUNTY: _____

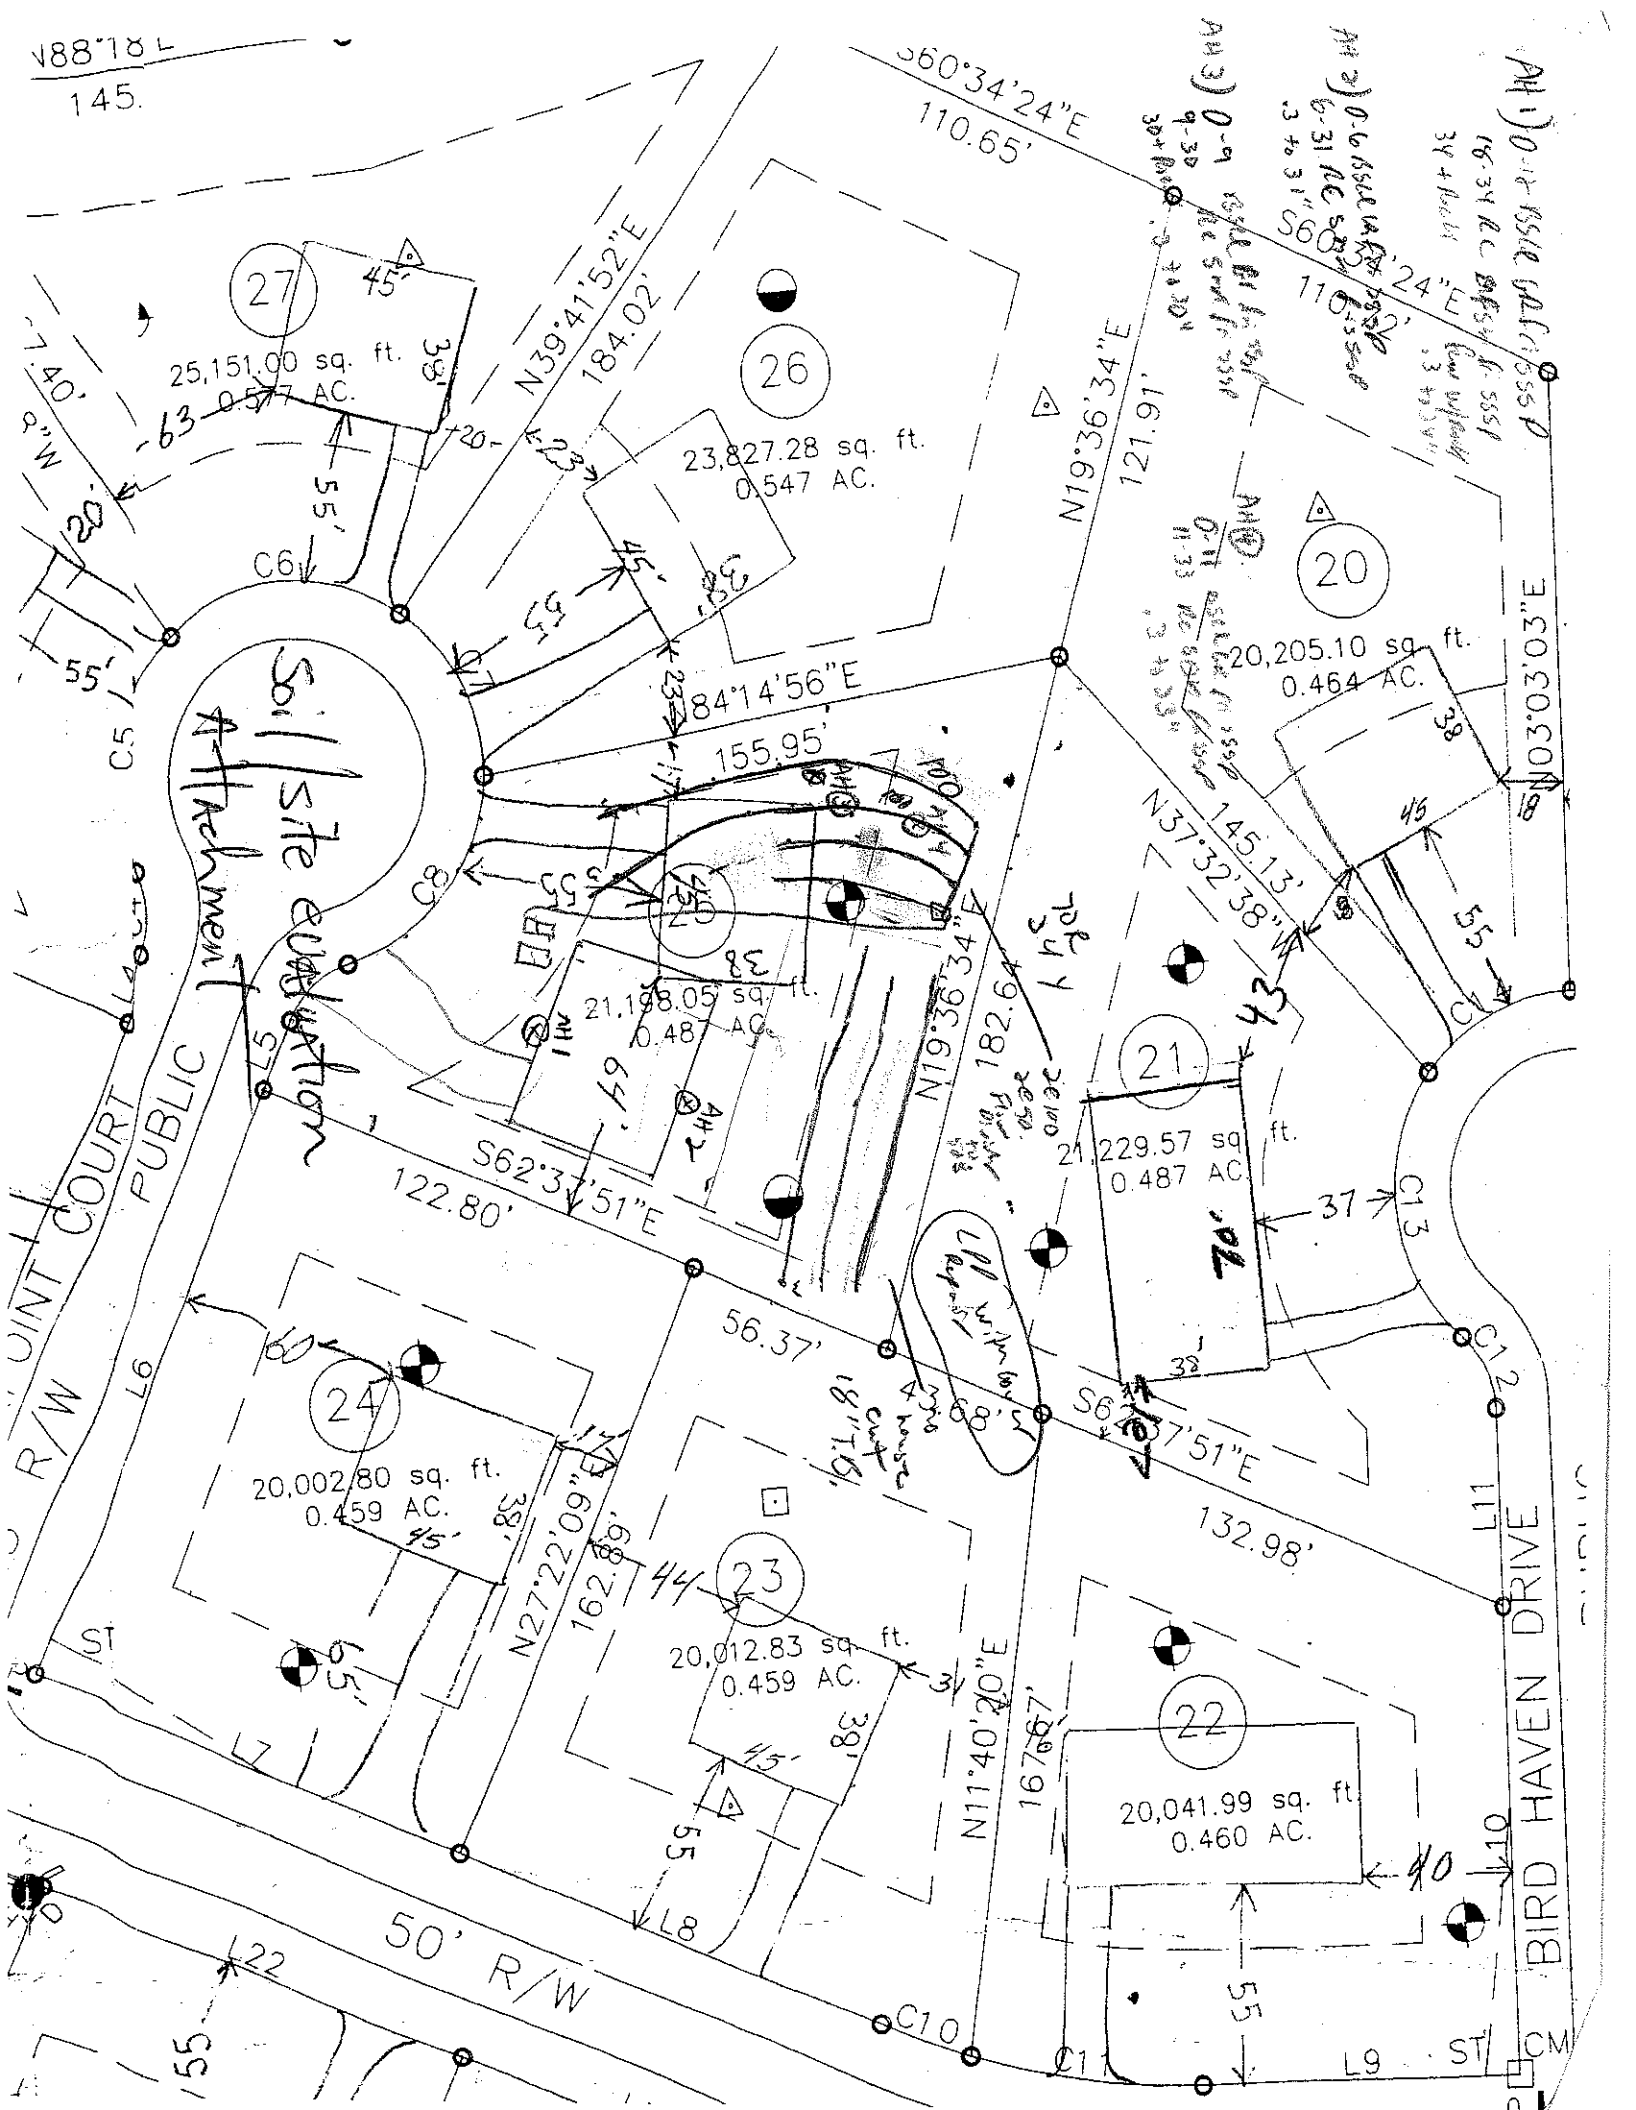
SOIL/SITE EVALUATION
for ON-SITE WASTEWATER SYSTEM

OWNER: _____ APPLICANT: _____
ADDRESS: _____ APPLICATION DATE: _____ DATE EVALUATED: _____
PROPOSED FACILITY: _____ PROPOSED DESIGN FLOW (.1949): _____ PROPERTY SIZE: _____
LOCATION OF SITE: Lot 25 Dove Meadows PROPERTY RECORDED: _____
WATER SUPPLY: ❑ Private ❑ Public ❑ Well ❑ Spring ❑ Other _____
EVALUATION METHOD: ❑ Auger Boring ❑ Pit ❑ Cut
TYPE OF WASTEWATER: ❑ Sewage ❑ Industrial Process ❑ Mixed

PROFILE #	.1940 LANDSCAPE POSITION/ SLOPE %	HORIZON DEPTH (IN.)	SOIL MORPHOLOGY (.1941) .1941 STRUCTURE/ TEXTURE	SOIL MORPHOLOGY (.1941) .1941 CONSISTENCE/ MINERALOGY	OTHER PROFILE FACTORS .1942 SOIL WETNESS/ COLOR	OTHER PROFILE FACTORS .1943 SOIL DEPTH	OTHER PROFILE FACTORS .1956 SAPRO CLASS	OTHER PROFILE FACTORS .1944 RESTR HORIZ	PROFILE CLASS & LTAR
1		0-8	BSCL GR/SBK	fri SSSP					.15 LPP
		8-26	RCL MASSIVE	fri SSSP few w/ROCK					
		26-33	W/ROCK						
2		0-8	BSCL GR	fri SSSP					(4) LPP w/ CAP .15
		8-22	RCL MASSIVE	fri SSSP					
		22+	ROCK						
3		0-13	BSCL GR	fri SSSP					.3 to 43"
		13-43	RCL MASSIVE	fri SSSP - few w/ROCK					
		43-50	W/ROCK						
4		0-12	BSCL GR	fri SSSP					.3 to .8 to 41"
		12-41	RCL MASSIVE	fri SSSP					
		41+	ROCK						

DESCRIPTION	INITIAL SYSTEM	REPAIR SYSTEM
Available Space (.1945)		
System Type(s)		
Site LTAR		

OTHER FACTORS (.1946): _____
SITE CLASSIFICATION (.1948): _____
EVALUATED BY: _____
OTHER(S) PRESENT: _____


S88°18'E
145.
S60°34'24"E
110.65'
N39°41'52"E
184.02'
N19°36'34"E
121.91'
S84°14'56"E
155.95'
N19°36'34"E
182.64'
N37°32'38"W
145.13'
N03°03'03"E
S62°37'51"E
122.80'
56.37'
S62°37'51"E
132.98'
N27°22'09"E
162.69'
N11°40'20"E
167.67'
27
25,151.00 sq. ft.
0.577 AC.
26
23,827.28 sq. ft.
0.547 AC.
20
20,205.10 sq. ft.
0.464 AC.
25
21,198.05 sq. ft.
0.487 AC.
21
21,229.57 sq. ft.
0.487 AC.
24
20,002.80 sq. ft.
0.459 AC.
23
20,012.83 sq. ft.
0.459 AC.
22
20,041.99 sq. ft.
0.460 AC.
Site entrance
Attachment 1
PUBLIC COURT
R/W
50' R/W
BIRD HAVEN DRIVE
C5
C6
C8
C10
C11
C12
C13
L5
L6
L7
L8
L9
L10
L11
L22