
Acknowledgement Of Plans Submittal ONLY!


Date 10/1/03


Date 10-2-03

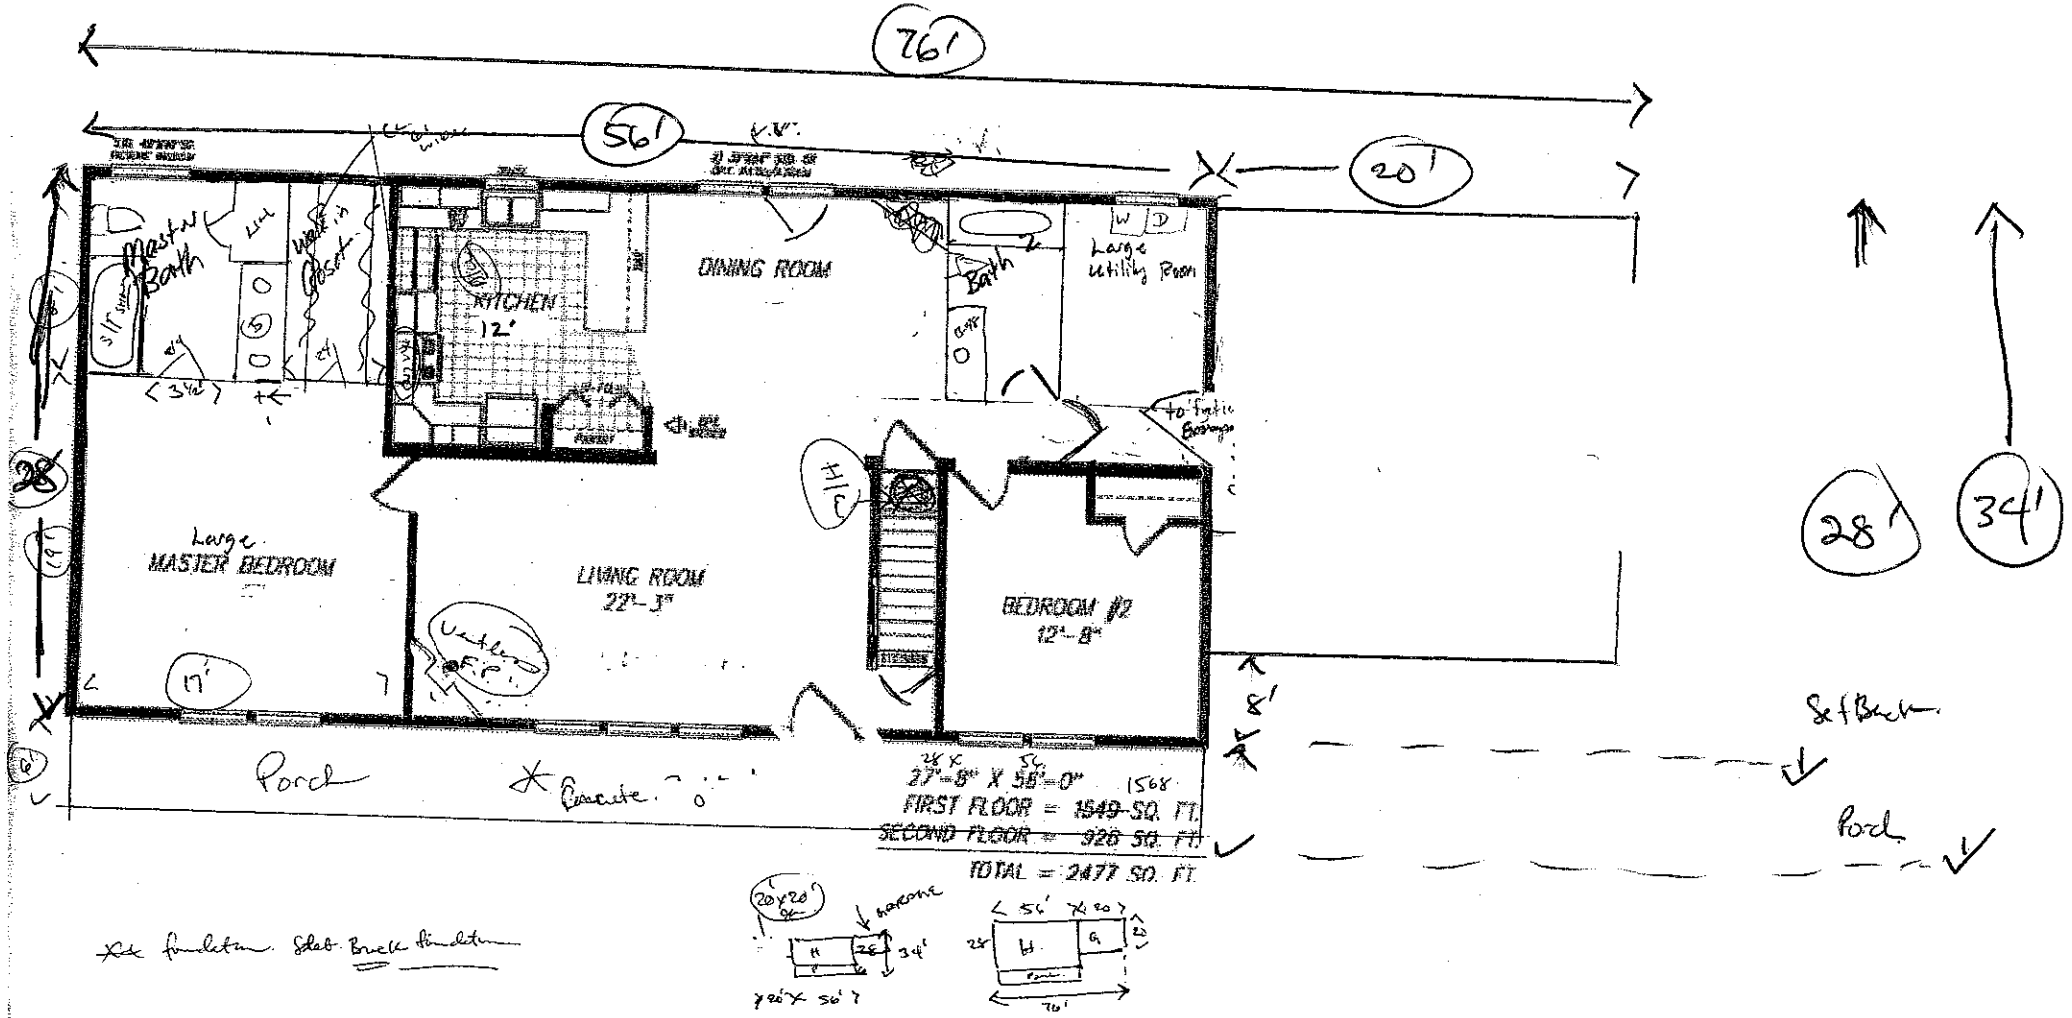

List of thoughts

1. Fireplace
2. Nine foot ceilings
3. We will install and buy ceiling fans
4. Plumb for future gas, stove, fireplace.
5. ~~Crown molding~~
6. Mannington gold gray tile linoleum
7. Molded Formica counter tops
8. Double doors to the back deck
9. gray siding with white trim and dark gray shutters
10. No spindle on front porch between posts
11. Full front porch at least 5' deep
12. full view glass door

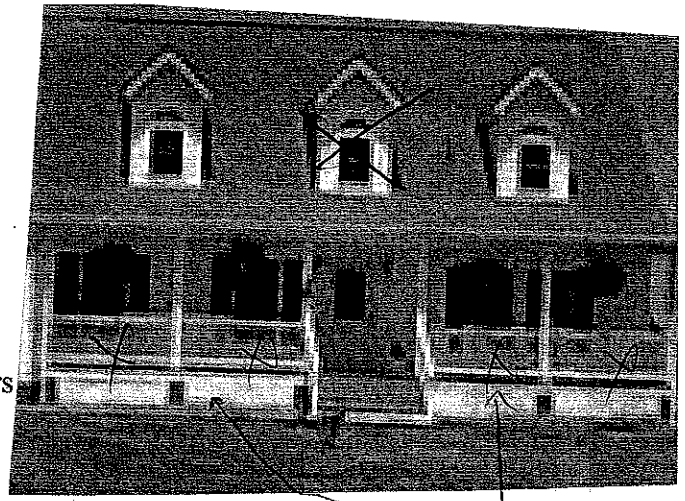

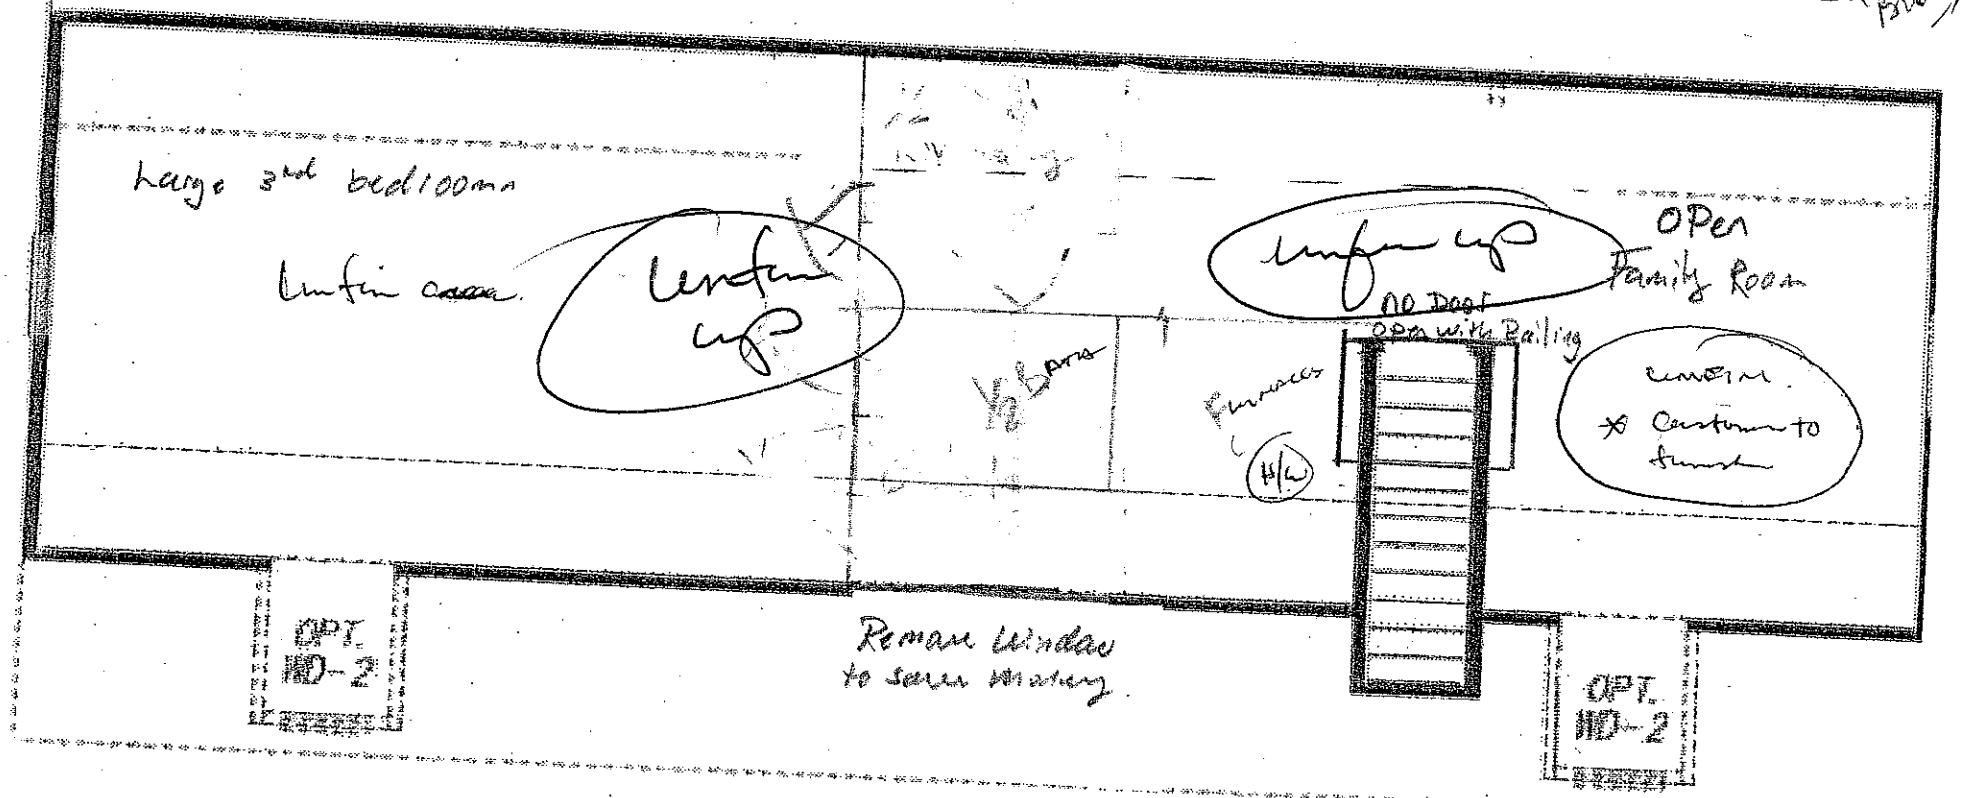

16'-7" X 56'-0"
SECOND FLOOR = 928 SQ. FT.