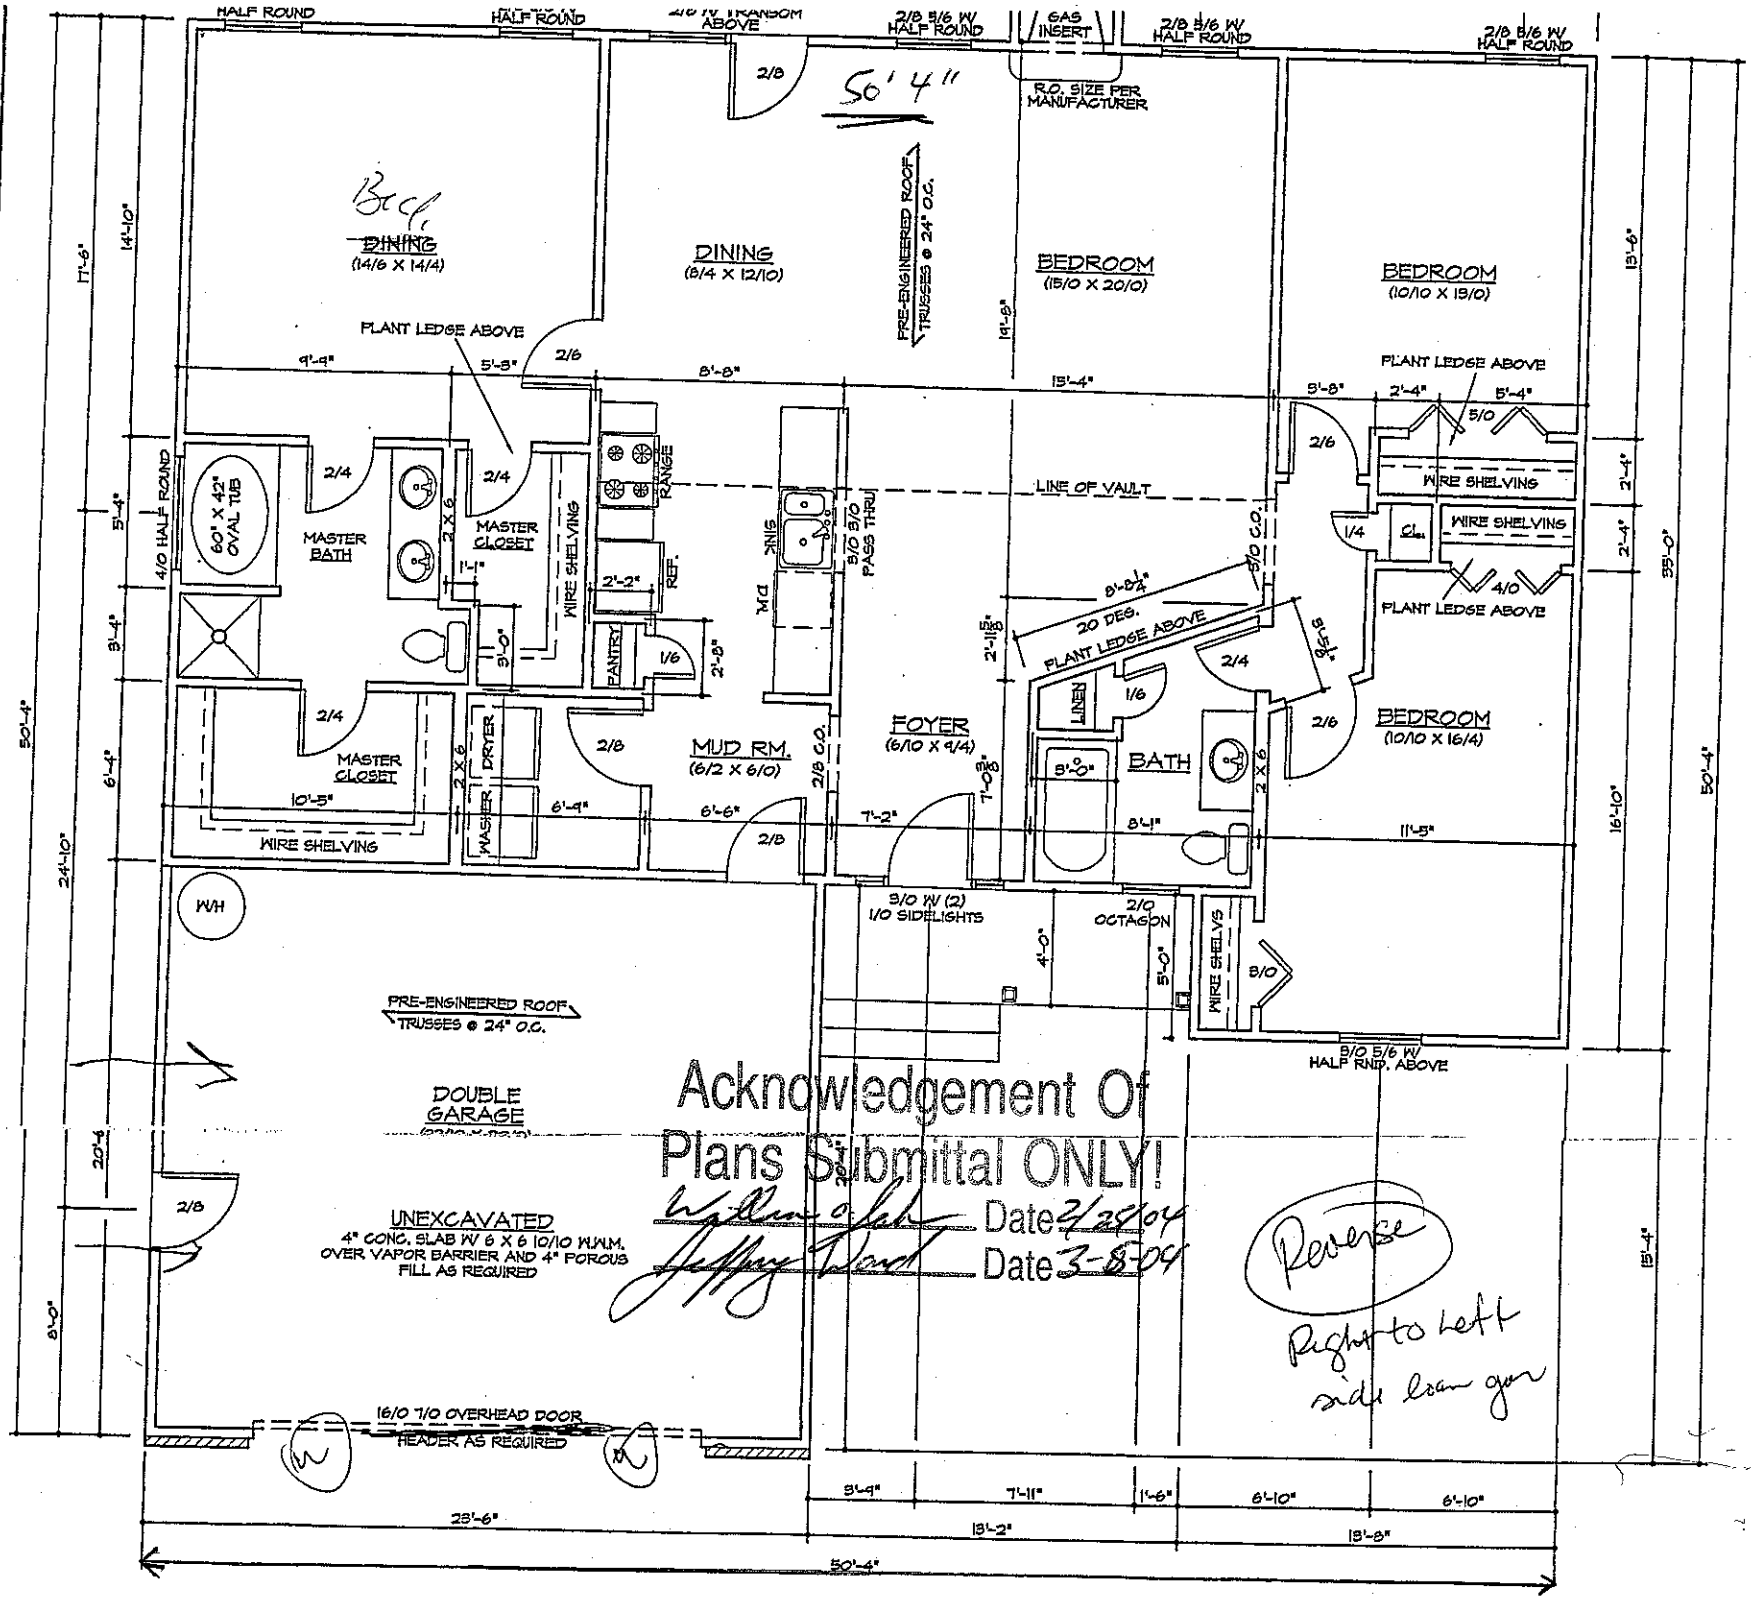

DINING
(14/6 X 14/4)
DINING
(8/4 X 12/10)
BEDROOM
(15/0 X 20/0)
BEDROOM
(10/10 X 19/0)
BEDROOM
(10/10 X 16/4)
MASTER BATH
MASTER CLOSET
MASTER CLOSET
MUD RM.
(6/2 X 6/0)
FOYER
(6/10 X 9/4)
BATH
LINEN
PANTRY
DRYER
WASHER
WIRE SHELVING
PLANT LEDGE ABOVE
LINE OF VAULT
20 DEG.
PRE-ENGINEERED ROOF TRUSSES @ 24" O.C.
DOUBLE GARAGE
UNEXCAVATED
4" CONC. SLAB W/ 6 X 6 10/10 W.W.M. OVER VAPOR BARRIER AND 4" POROUS FILL AS REQUIRED
16/0 7/0 OVERHEAD DOOR
HEADER AS REQUIRED
W/H
R.O. SIZE PER MANUFACTURER
GAS INSERT
3/0 W (2) 1/0 SIDELIGHTS
2/0 OCTAGON
3/0 5/6 W HALF RND. ABOVE
50'-4"
28'-6"
13'-2"
18'-8"
Acknowledgement Of
Plans Submittal ONLY!
Date 2/25/04
Date 3-8-04
Reverse
Right to Left
side loan gar