59814 THIS PERMIT VOIDS PREVIOUS ISSUED TO GARLAND CONSTRUCTION on 10-30-95

IREDELL COUNTY HEALTH DEPARTMENT

STATESVILLE 704-878-5305 MOORESVILLE 704-664-5281

IMPROVEMENT PERMIT / CERTIFICATE OF COMPLETION / OPERATION PERMIT / EXISTING SYSTEM INSPECTION

PROPERTY DESCRIPTION NO 22276 DATE 2-29-96 TAX MAP NO 9A-9-A-130 Watershed Yes ✓ No

OWNER OR CONTRACTOR W & W SALES PHONE Business Home 873-3388

ADDRESS P.O. BOX 5722, STATESVILLE, NC 28687

LOCATION NC 115 N, TL SCOTTS CREEK, TL MILLER FARM, TR ANTLER, TL REDBUCK, TL RIDGEVIEW, 4TH LOT ON R SHOT

SUBDIVISION DEERCROFT BLOCK SECTION III LOT 130 LOT AREA 110' X 250' SOIL CLASS PS DESIGN FLOW 360 T FAR 0.25 10/MIN2

Septic Tank 1000 Gallons SIB 1012 Date 4-26-96
Pump Tank ____ Gallons PT ____ Date ____
Pump Make ____ Model ____ Serial No ____
Nitrification Field No Fields 1 Square Feet 1440 Lateral Feet 480
No Lines 6 Trench Width 36" Max Trench Bottom Depth 18-30" Gravel Depth 12"

✓ New System Repair System Type C
System Description CONVENTIONAL GRAVITY
Repair System Description CHAMBERED GRAVITY
Maintenance Agreement Required Yes No

✓ House/Mobil Home No Bedrooms 3
Mobile Home No Bathrooms 2
Business No Employees
Other


Water Supply: Individual, Community, Public

Stub ✓ Gravel Space Basement w/o Plumbing Basement w/Plumbing

Comments: @ INSTALL SUBSURFACE INTERCEPT DRAINAGE DITCH AS SHOWN BEGINNING 42" DEEP AT LOCATION SHOWN & CONTINUING OUT TO DAYLIGHT @ KEEP SYSTEM MINIMUM 10' FROM DRAINAGE DITCH & 10 FROM PROPERTY LINE.

The proposed OUT BUILDING addition does not appear to impact the existing septic system.
**NOTE: KEEP OUTBUILDING AT 10' off REAR P.L.
R. STEVE HEDRICK R.S.
Date: JUNE 17, 2009
ICHD-Environmental Health Division

INITIAL SITE SKETCH

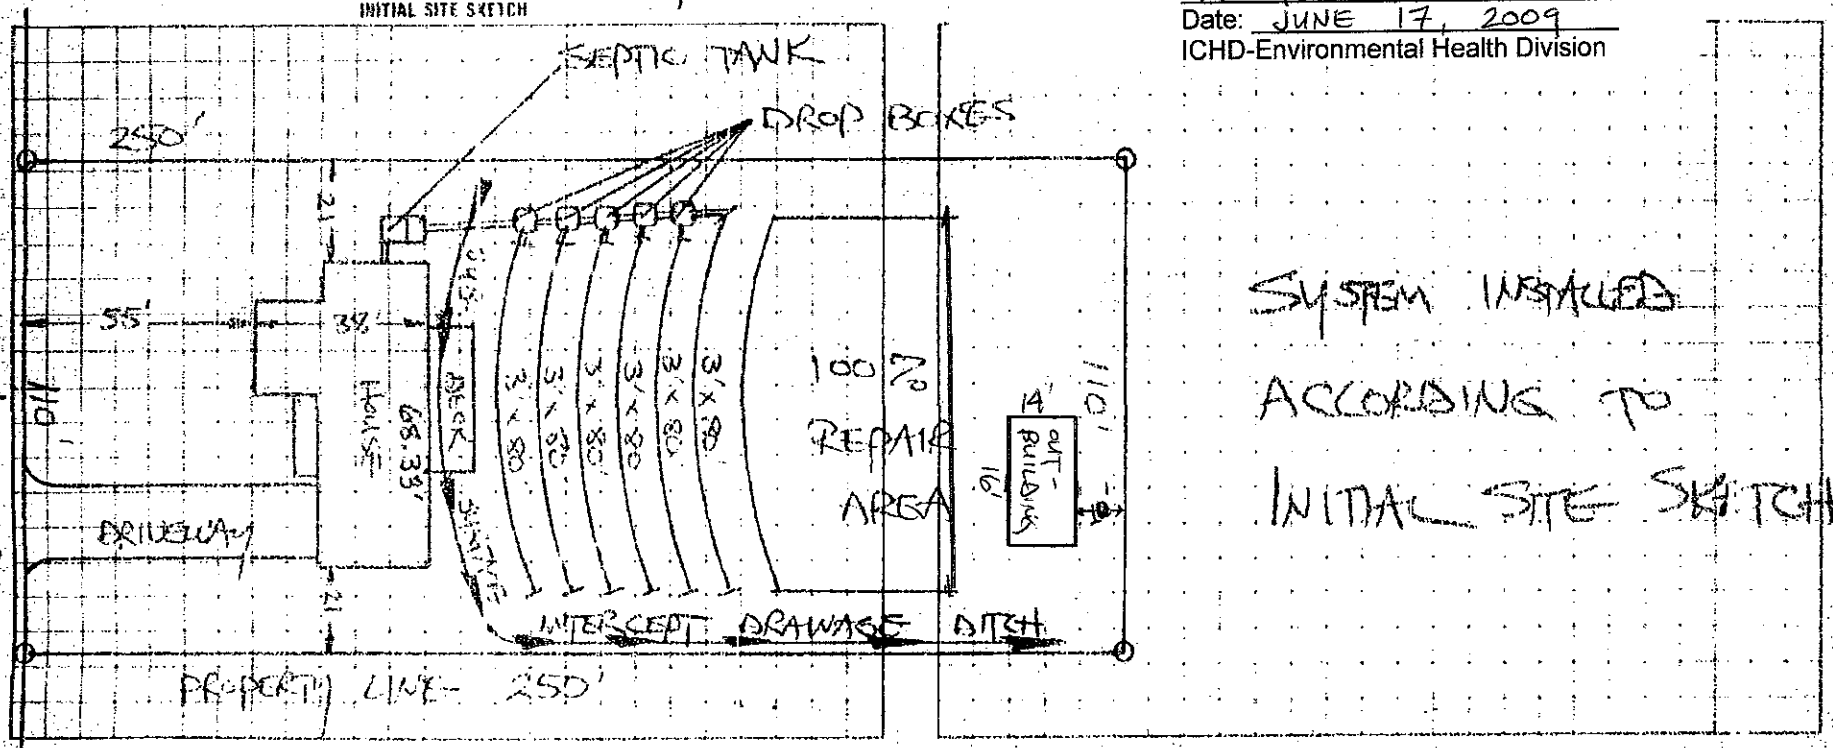

SYSTEM INSTALLED ACCORDING TO INITAL SITE SKETCH

I understand that this permit can be suspended or revoked for violation of rules governing the permit if any unauthorized changes are made in the site plan or unauthorized changes are made in the installation of the system.
AUTHORIZATION TO CONSTRUCT IS VALID FIVE (5) YEARS FROM DATE OF ISSUANCE. IMPROVEMENT PERMIT HAS NO EXPIRATION DATE.

Signed ____

Improvement Permit by STEVE HENDRICK date 2-29-96
Authorization to Construct by STEVE HENDRICK date 2-29-96
Existing System Inspection by

Certificate of Completion by TOMMY FRYE date 2-7-96
Operation Permit by STEVE HENDRICK date 2-7-96

HEALTH DEPT COPY WHITE OWNER COPY CANARY OWNER COPY (FINAL) YELLOW INSPECTION COPY (INITIAL) PINK OWNER COPY