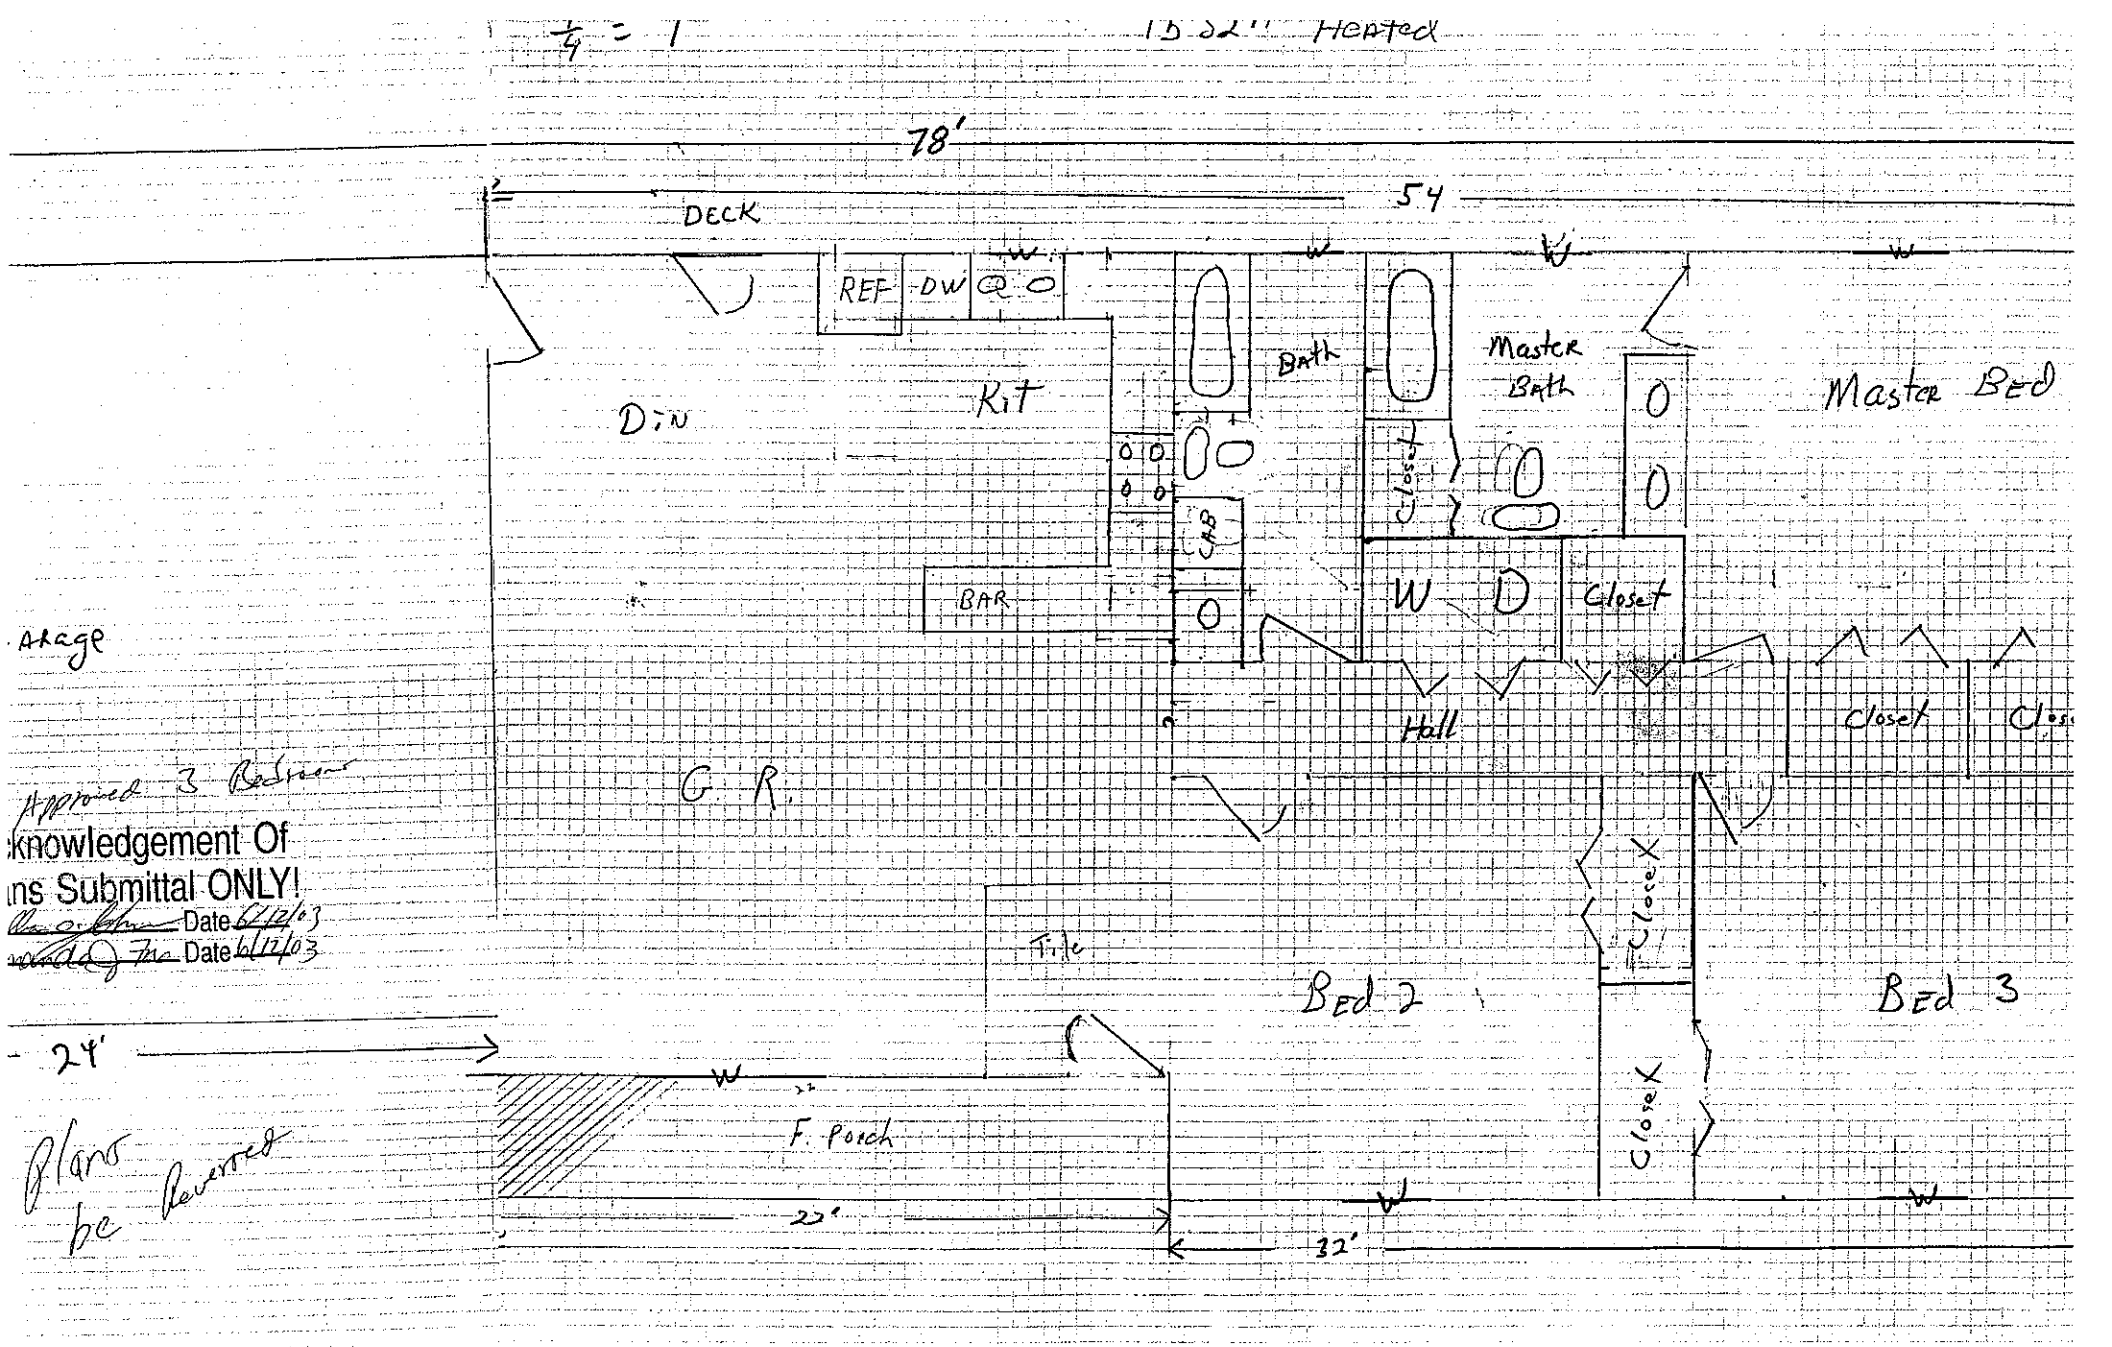

1/4 = 1
15.32" Heated
78'
54
DECK
REF
DW
Kit
Din
BAR
Bath
Master Bath
Master Bed
Closet
W
D
Hall
G R.
Bed 2
Bed 3
Tile
F. Porch
24'
23'
32'
Garage
Approved 3 Bedroom
Acknowledgement Of
ans Submittal ONLY!
Date 6/12/03
Date 6/12/03
Plans be Revised